




VERTICAL VIEW
THROUGH PILASTER
Scale 1:5

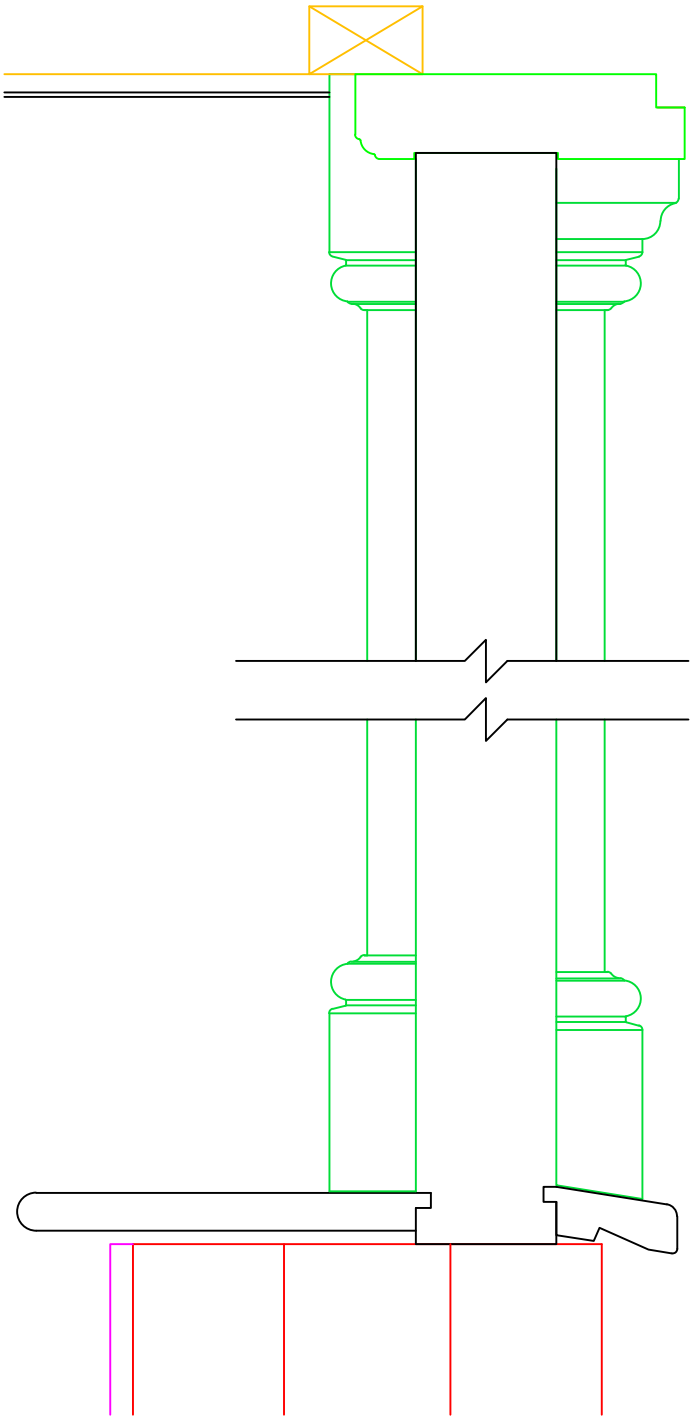


VERTICAL VIEW
THROUGH WINDOW
Scale 1:5

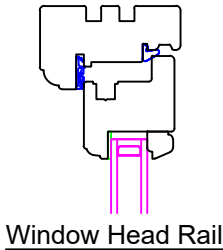




VERTICAL VIEW
THROUGH DOOR
Scale 1:5

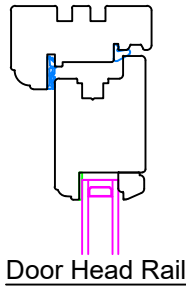


VERTICAL VIEW
THROUGH BI-FOLD
Scale 1:5

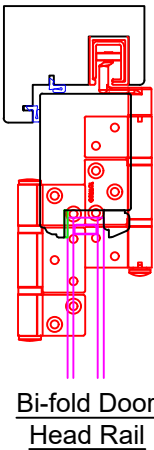


PLAN VIEW OF BI-FOLD
Scale 1:5

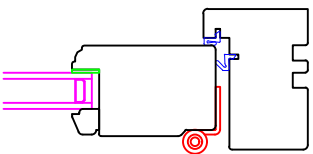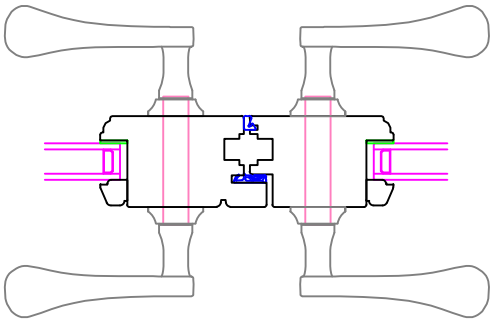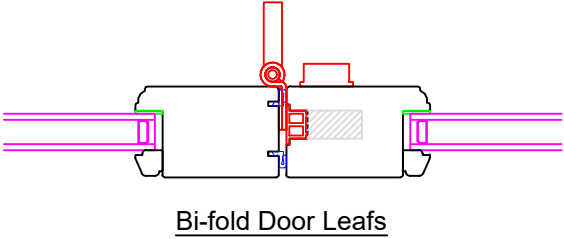



Window Bottom
Rail

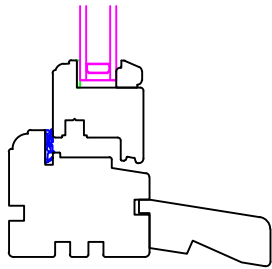



Door Cill

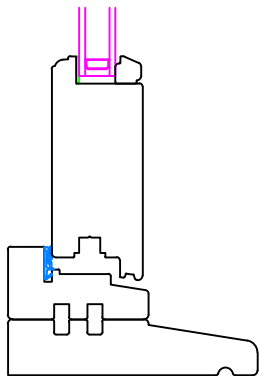

Bi-fold Door Cill

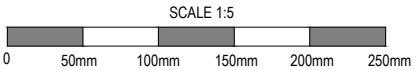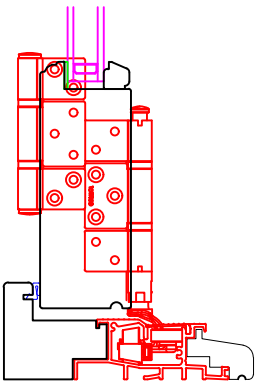

PLAN VIEW OF WINDOW & DOUBLE DOOR
Scale 1:5

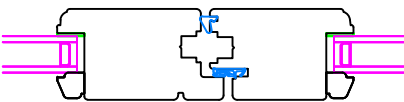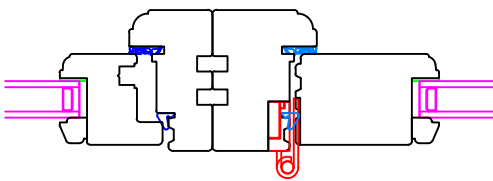

Window Typ. Jamb

Door Typ. Jamb

Door Mullion

C	19.05.23	Amended to match Planners comments
REVISION	DATE	COMMENT

client

Higher House
Moor Road
Bury
Greater Manchester
BL8 4NX

Drawing:

Detail Section

scale: 1:5 @A3

dwg: 12617 /07

rev: C

date: January '23

David Salisbury

Bennett Road,
Isleport Business Park,
Highbridge, Somerset, TA9 4PW
Tel: 01278-764400 Fax:
01278-764422