




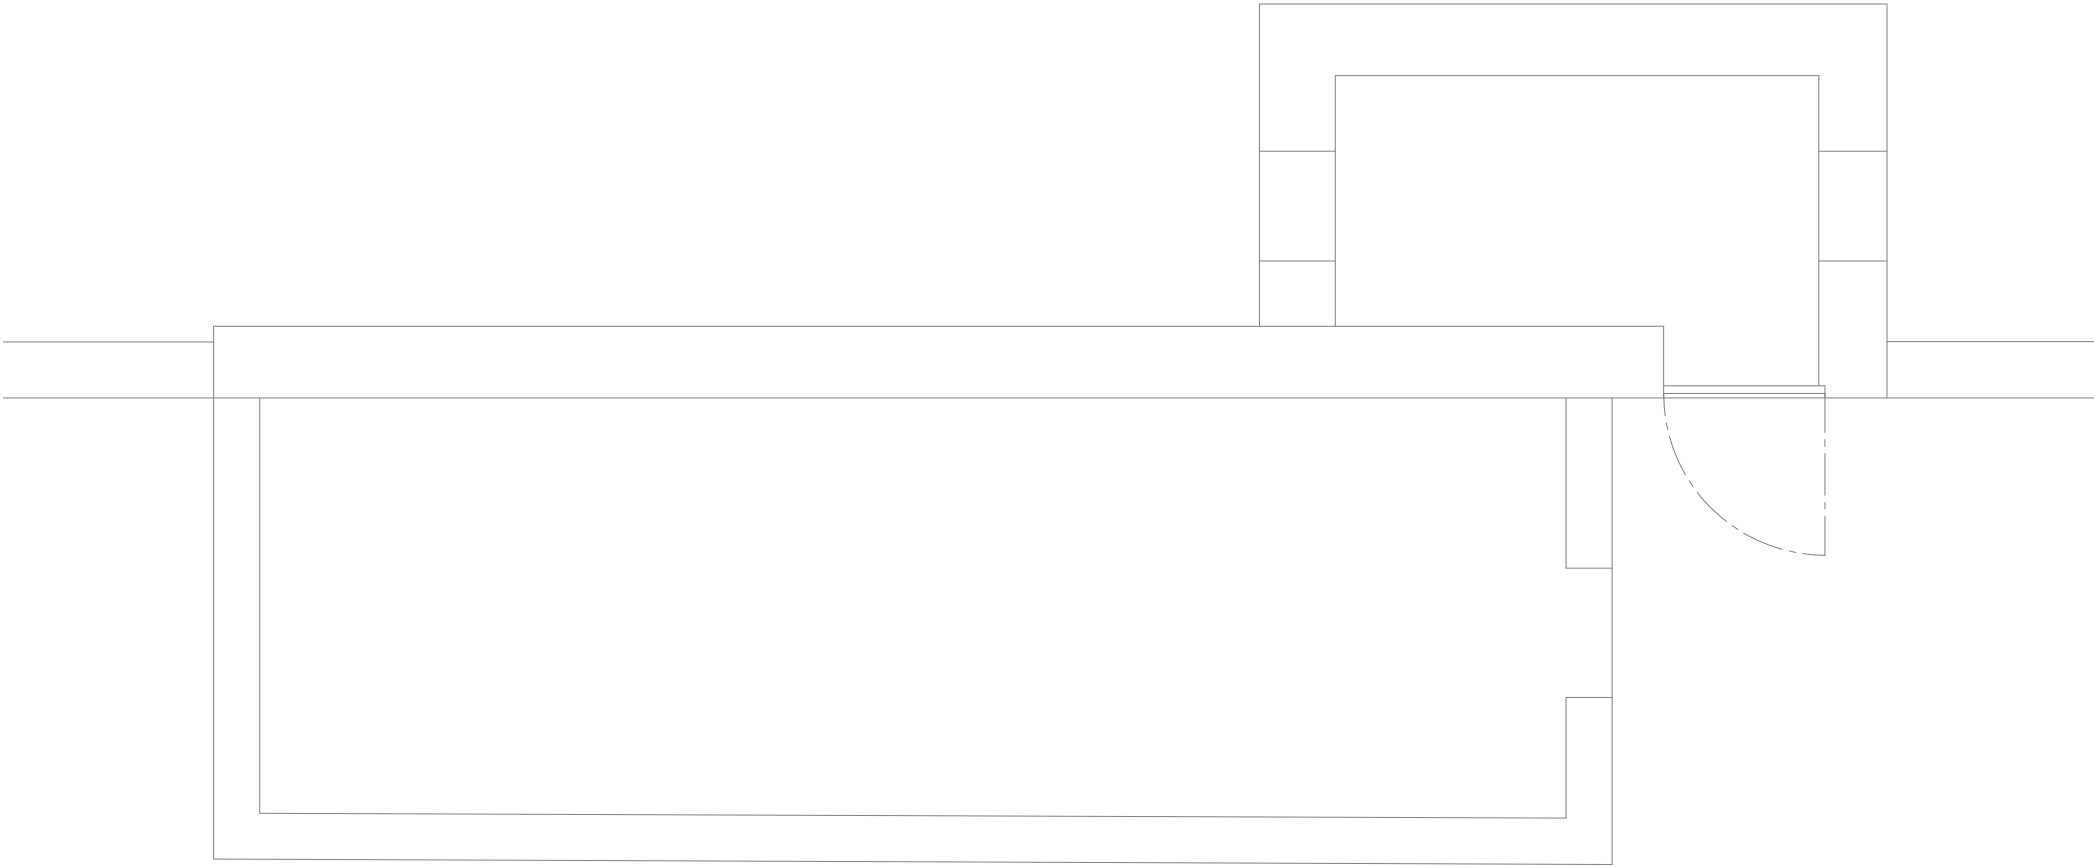

Existing Plan View
Scale 1:50

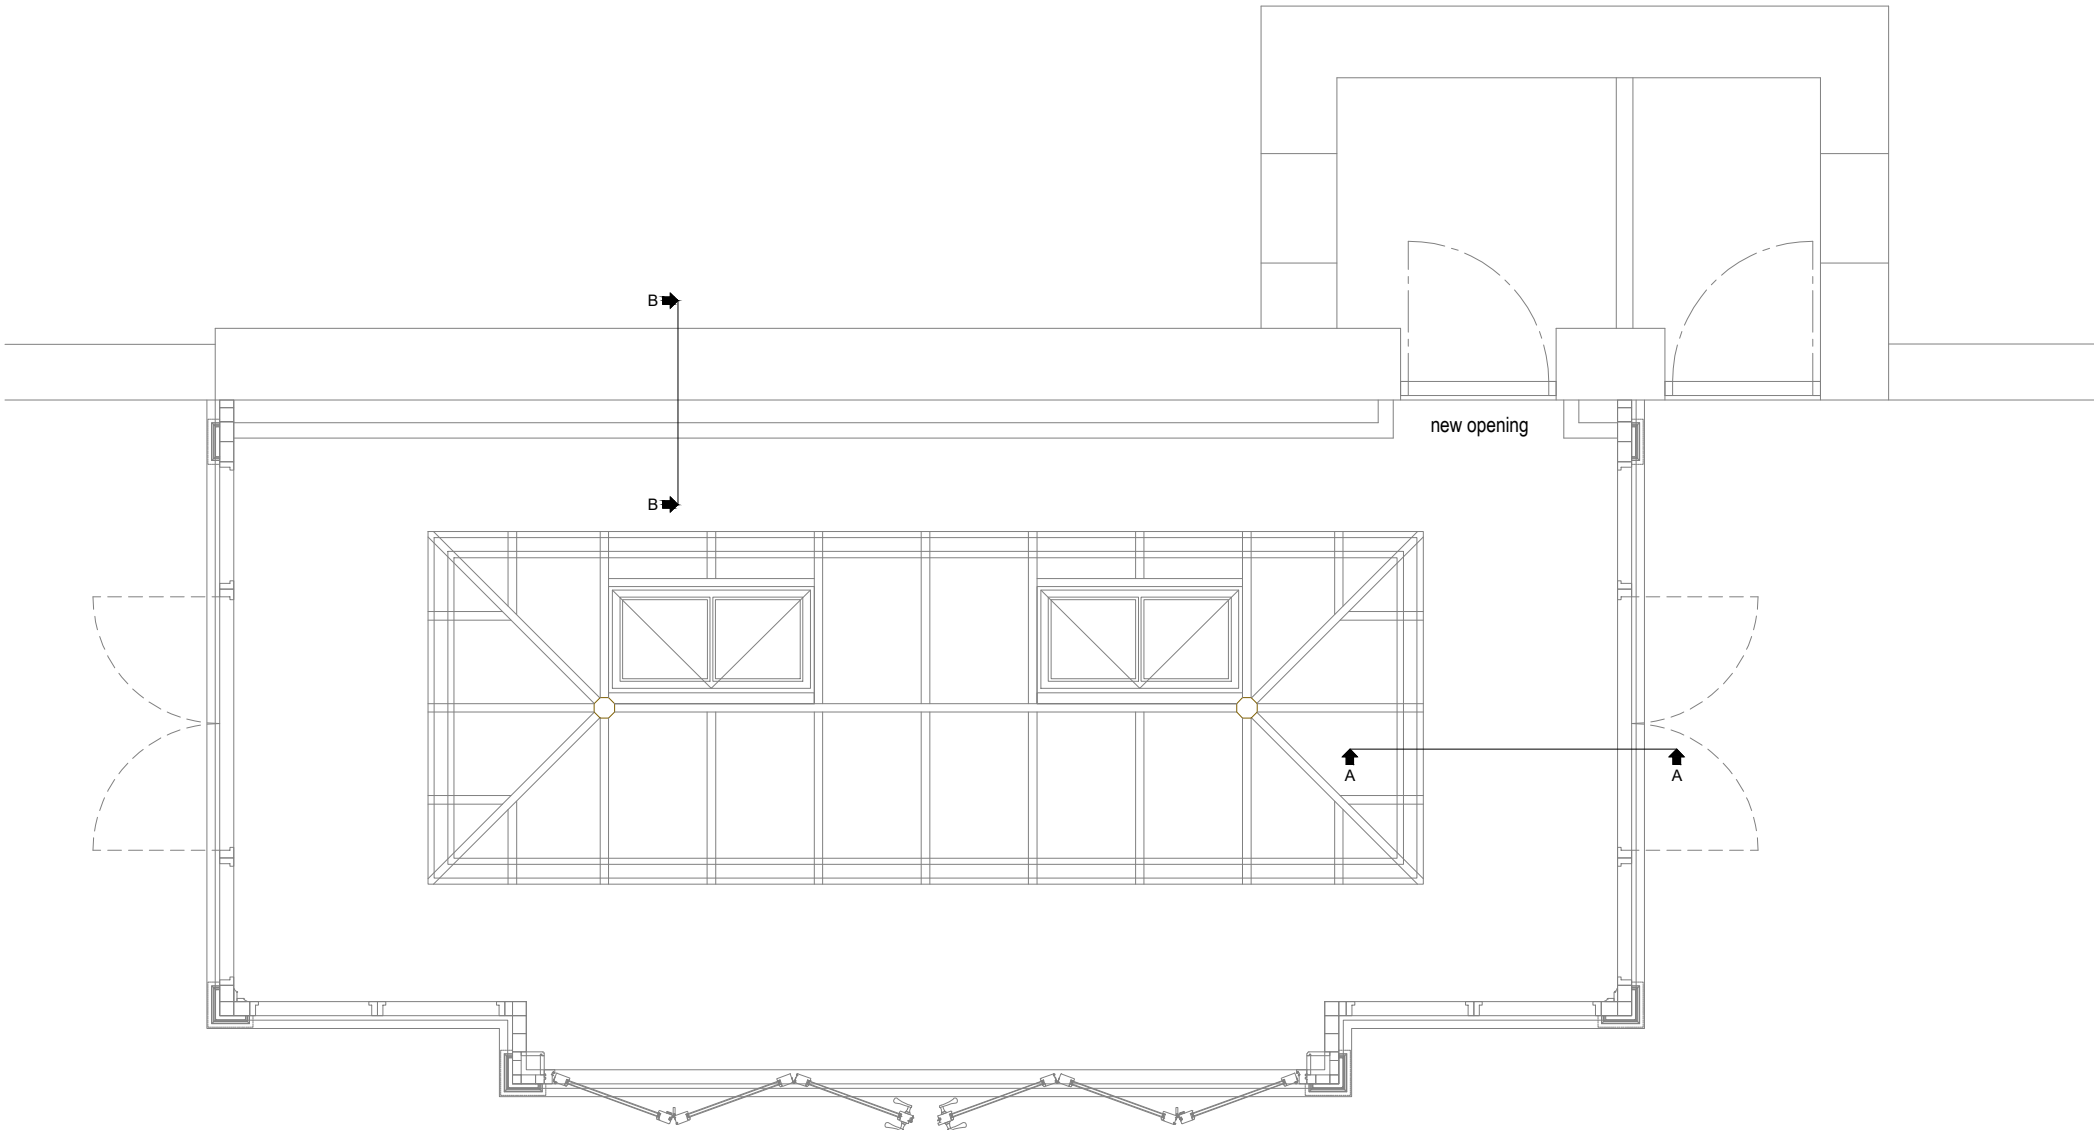

Proposed Plan View
Scale 1:50

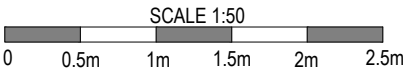

REVISION	DATE	COMMENT
C	19.05.23	Amended to match Planners comments

client: Higher House Moor Road Bury Greater Manchester BL8 4NX		
Drawing: Existing & Proposed Plans		
scale: 1:50@A2	dwg: 12617 /03	rev: C
date: January '23		



Bennett Road,
Isleport Business Park,
Highbridge, Somerset, TA9 4PW
Tel: 01278-764400 Fax:
01278-764422