




1 Rear - Existing
1 : 100

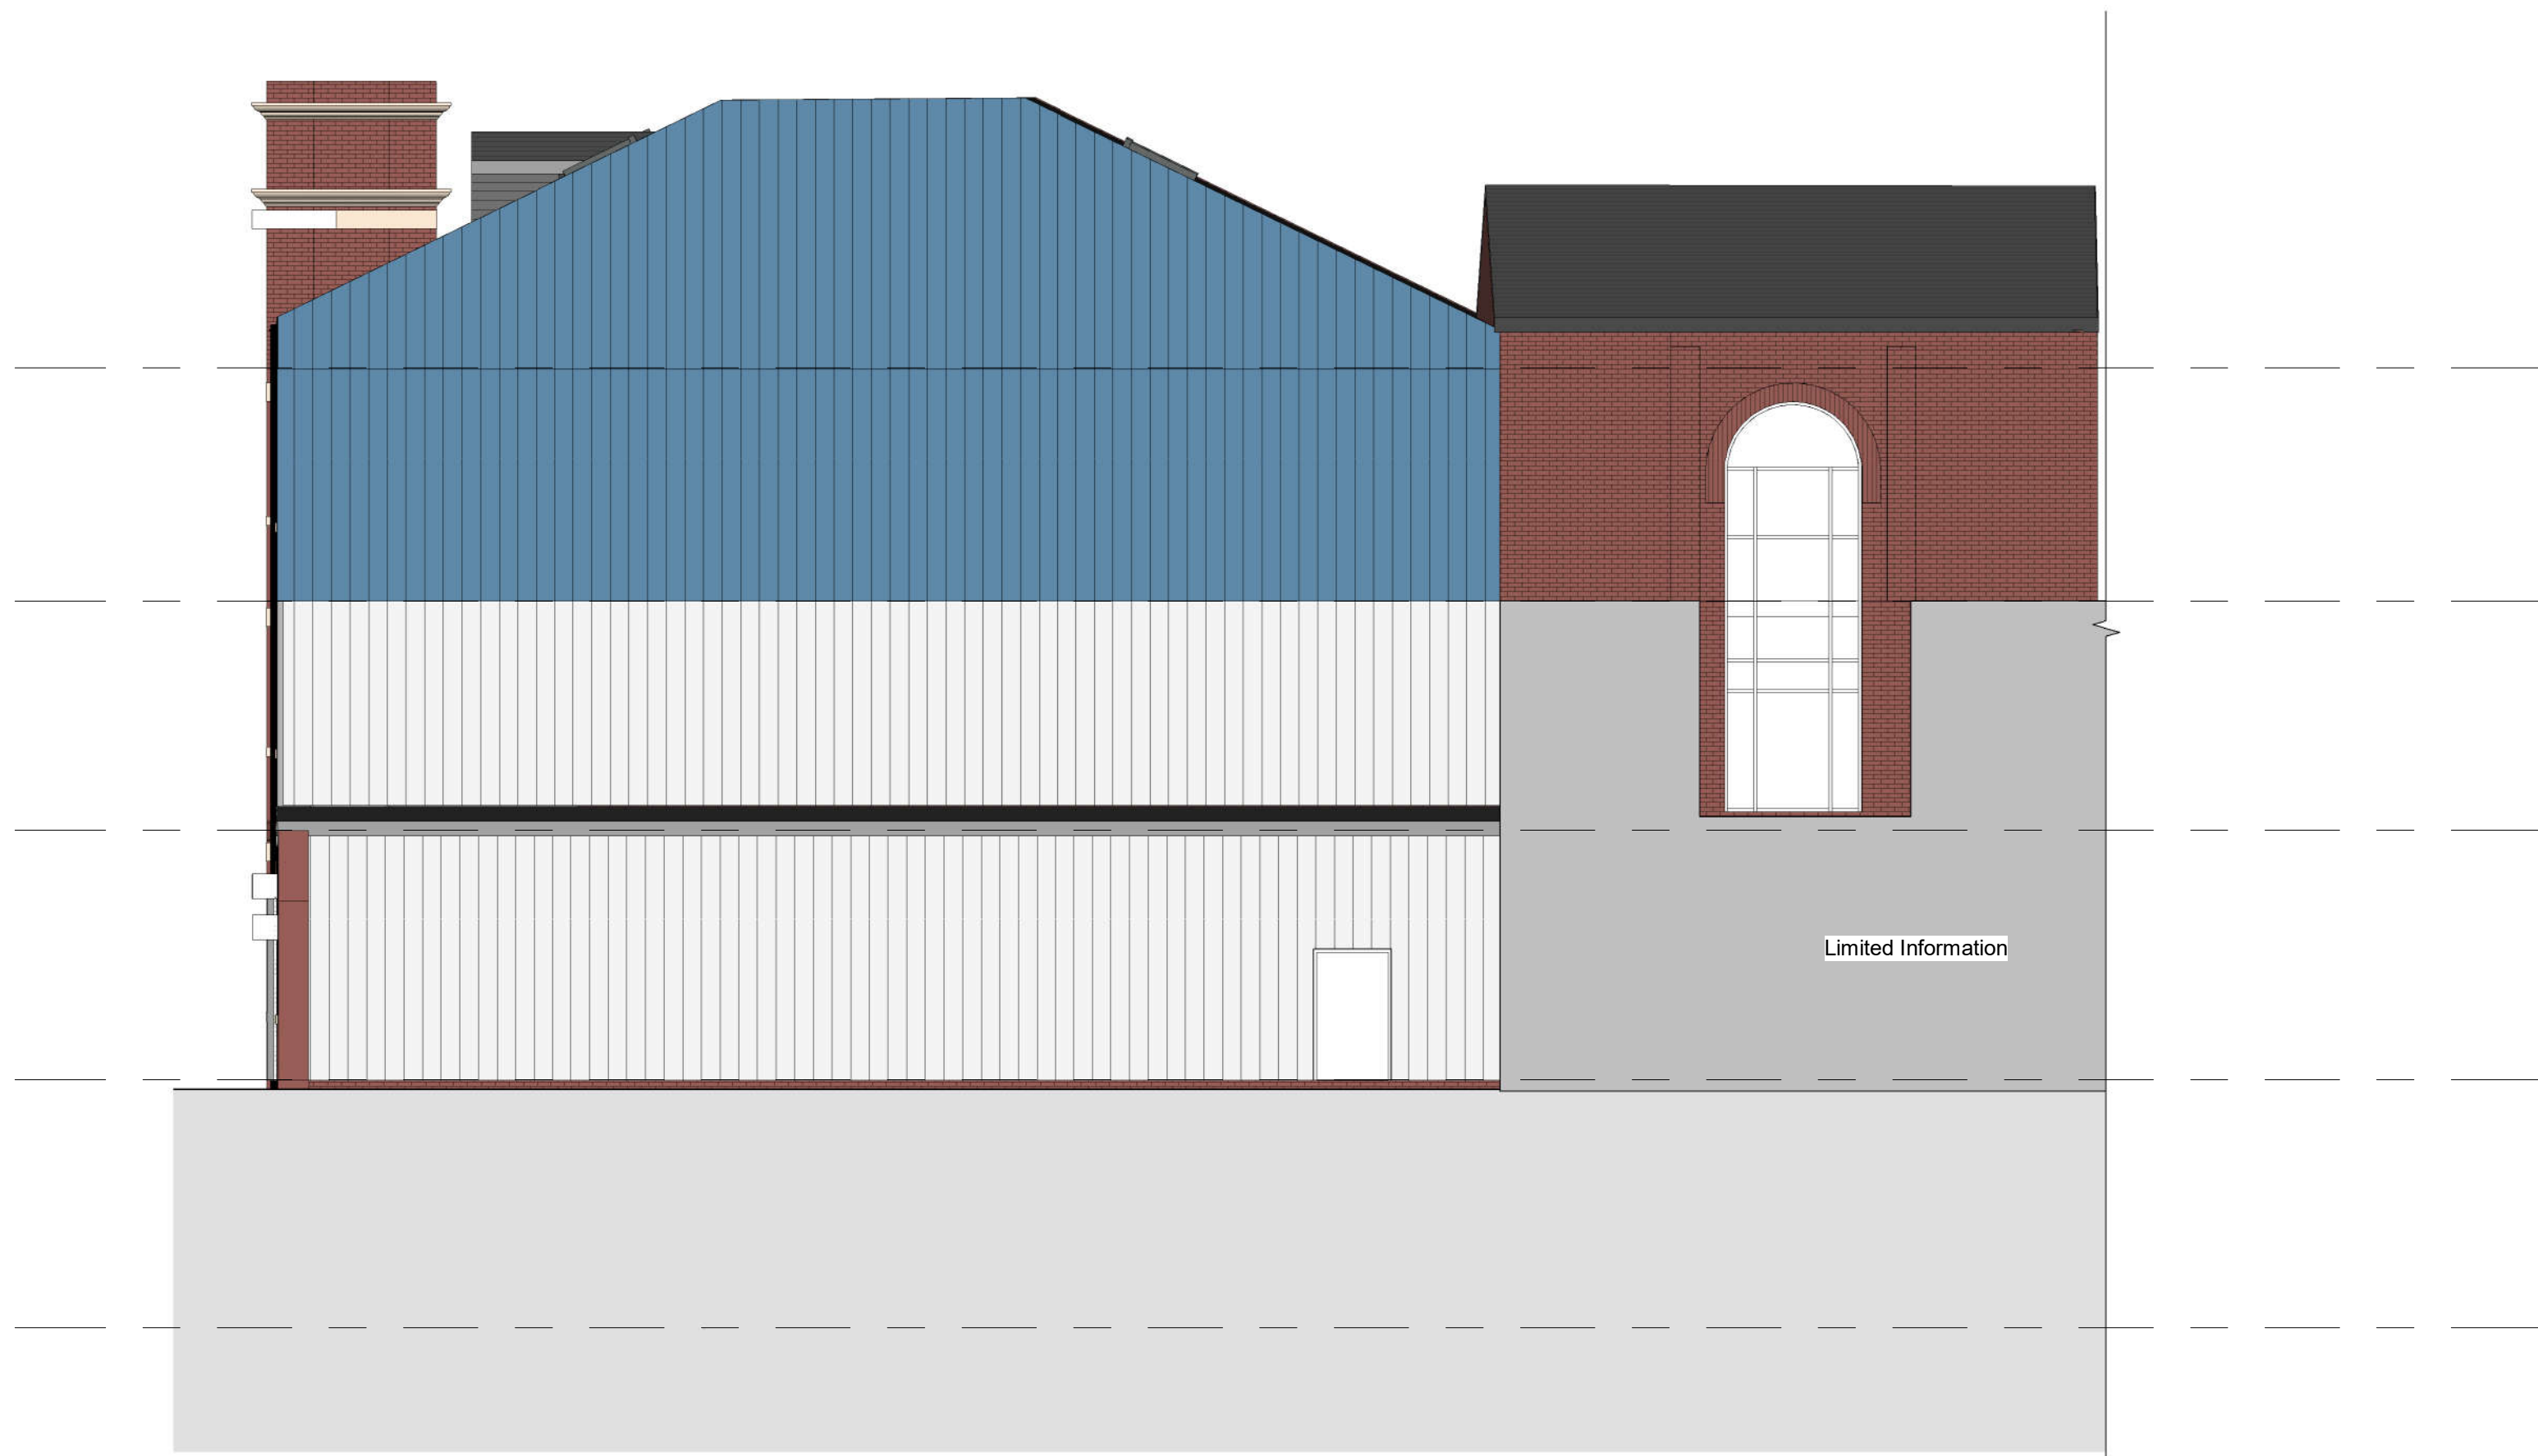

2 Right Side - Existing
1 : 100

No.	Description	Date
-----	-------------	------

PROJECT	Albion Mill
---------	-------------

TITLE	Existing Elevations - Rear & Right
-------	------------------------------------

CLIENT	
--------	--

STATUS	DESIGN
--------	--------

DRAWN BY	DATE	SCALE (@ A1)
TP	29/08/2023	1 : 100

PROJECT NUMBER	DRAWING NUMBER	REV
GSS23089.2	004B	

GOLD SKETCH		
S T U D I O S		
www.goldsketch.co.uk	info@goldsketch.co.uk	0161 792 9595

NOTES
© COPYRIGHT ALL RIGHTS RESERVED.
THIS DRAWING MUST NOT BE REPRODUCED WITHOUT WRITTEN CONSENT.
DRAWING TO BE USED FOR THE STATUS INDICATED ONLY. NO CONFIRMED ON SITE. ANY DISCREPANCIES TO BE REPORTED TO THE
ALL DIMENSIONS ARE TO THE DIMENSIONS OF THE DRAWING. ALL DIMENSIONS ARE TO BE IN ACCORDANCE WITH CURRENT BUILDING
REGULATIONS, RELEVANT CODES OF PRACTICE AND BRITISH STANDARDS. ALL DIMENSIONS ON THIS DRAWING ARE IN MILLIMETERS UNLESS
OTHERWISE STATED.