



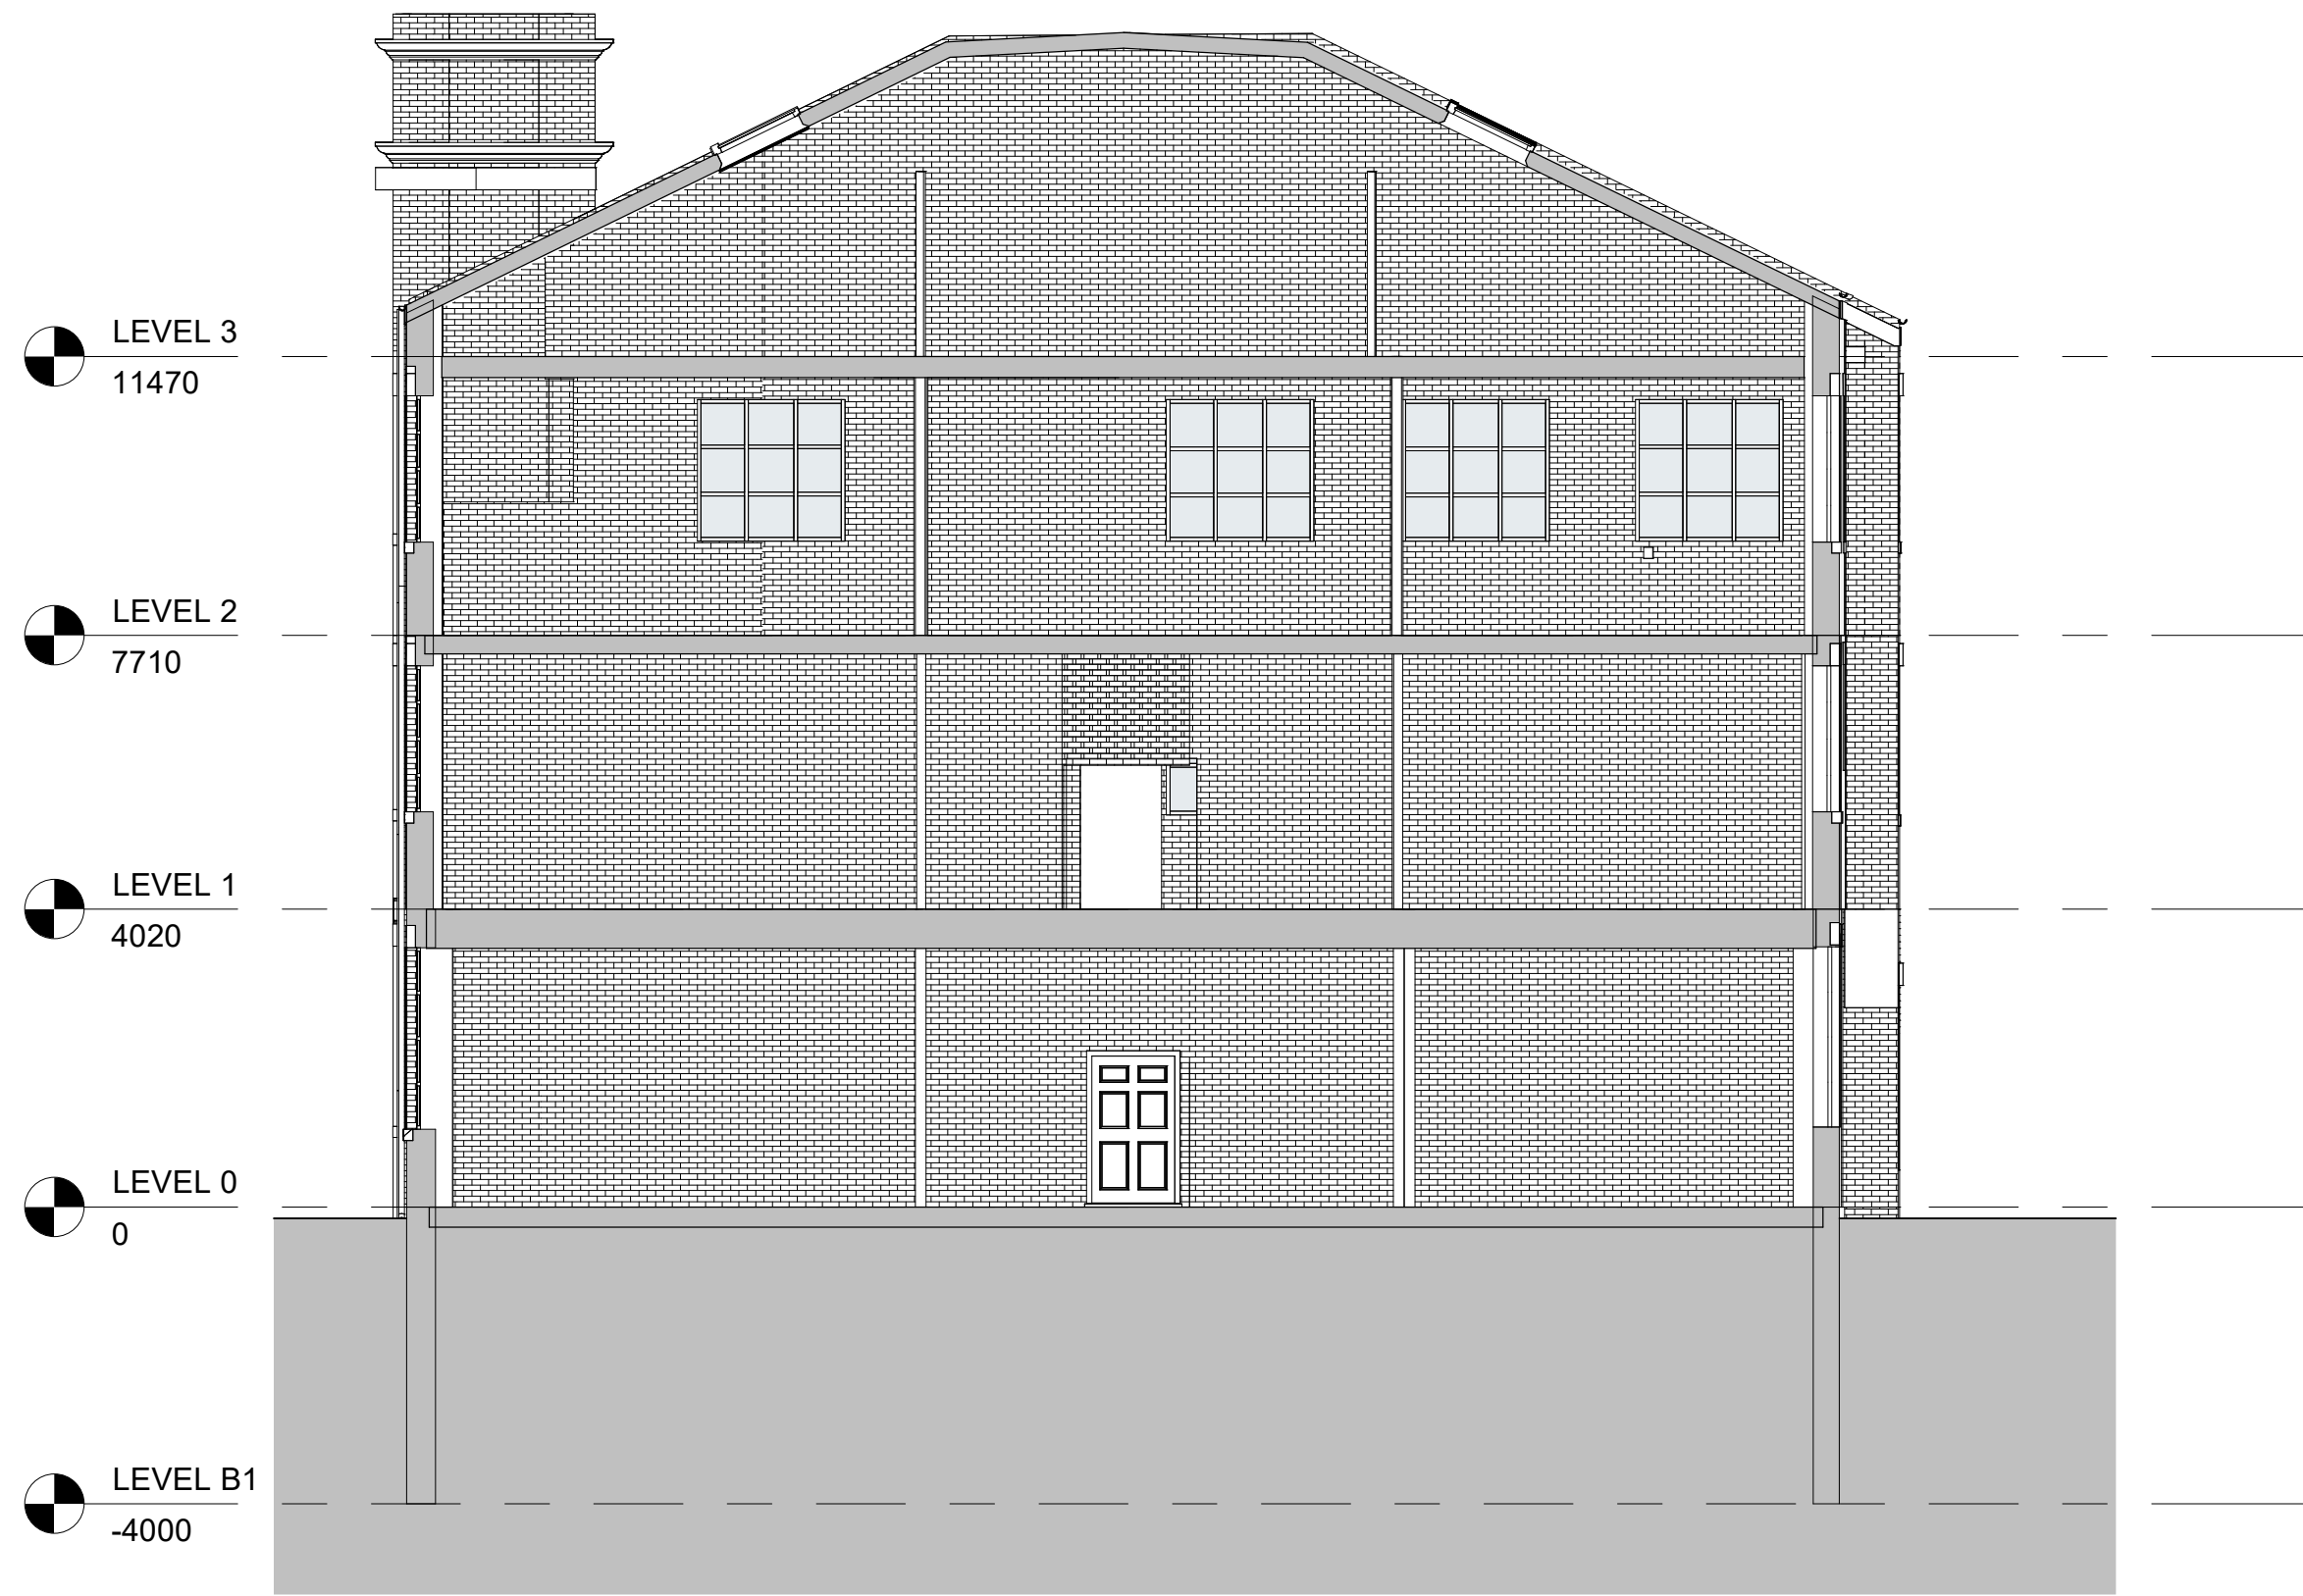

1 Section A - Existing
1 : 100



2 Section A - Proposed
1 : 100

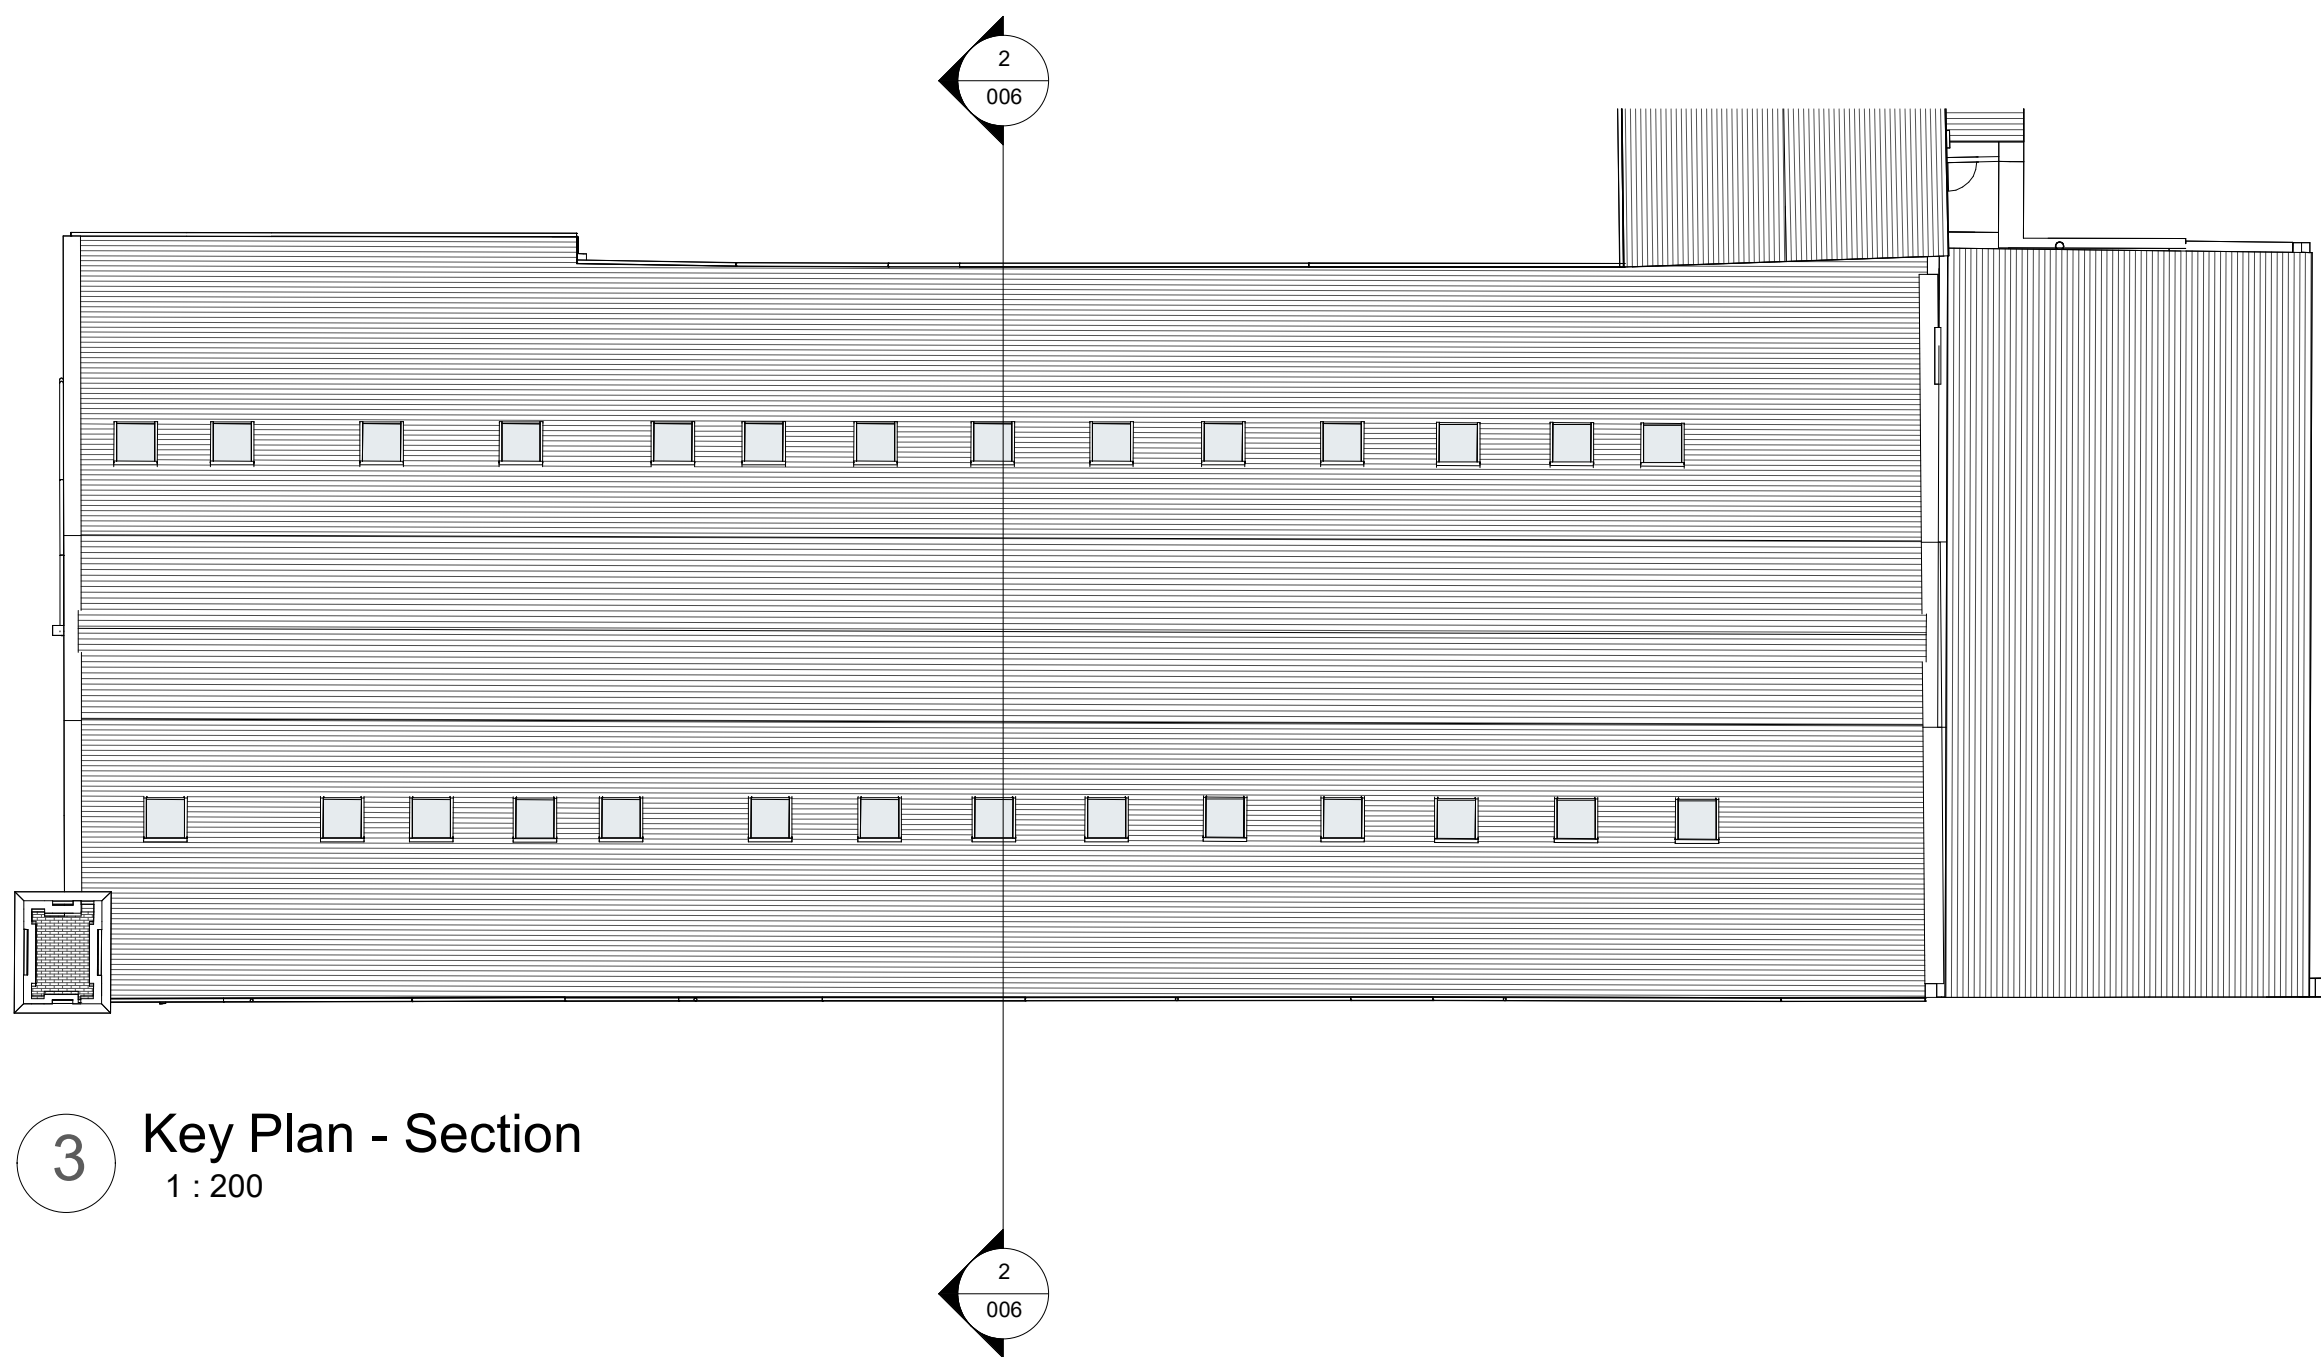

3 Key Plan - Section
1 : 200

No.		Description		Date	
PROJECT		Albion Mill			
TITLE		Existing and Proposed Sections			
CLIENT					
STATUS		DESIGN			
DRAWN BY		DATE		SCALE (@ A1)	
TP		29/08/2023		As indicated	
PROJECT NUMBER		DRAWING NUMBER		REV	
GSS23089.2		006			
GOLD SKETCH					
S T U D I O S					
www.goldsketch.co.uk		info@goldsketch.co.uk		0161 792 9595	
NOTES					
© COPYRIGHT ALL RIGHTS RESERVED. THIS DRAWING MUST NOT BE REPRODUCED WITHOUT PRIOR WRITTEN CONSENT. DRAWING TO BE USED FOR THE STATUS INDICATED ONLY. ALL DIMENSIONS ARE SETTING OUT SHALL BE CHECKED AND CONFIRMED ON-SITE. ANY DISCREPANCIES TO BE REPORTED TO THE DESIGNER PRIOR TO THE COMMENCEMENT OF ANY WORK. ALL WORK AND MATERIAL TO BE IN ACCORDANCE WITH CURRENT BUILDING REGULATIONS. ALL DIMENSIONS ARE TO THE COMING DIMENSION UNLESS OTHERWISE STATED. LEGISLATION, CURRENT CODES OF PRACTICE AND BRITISH STANDARDS. ALL DIMENSIONS ON THIS DRAWING ARE IN MILLIMETRES UNLESS OTHERWISE STATED.					