


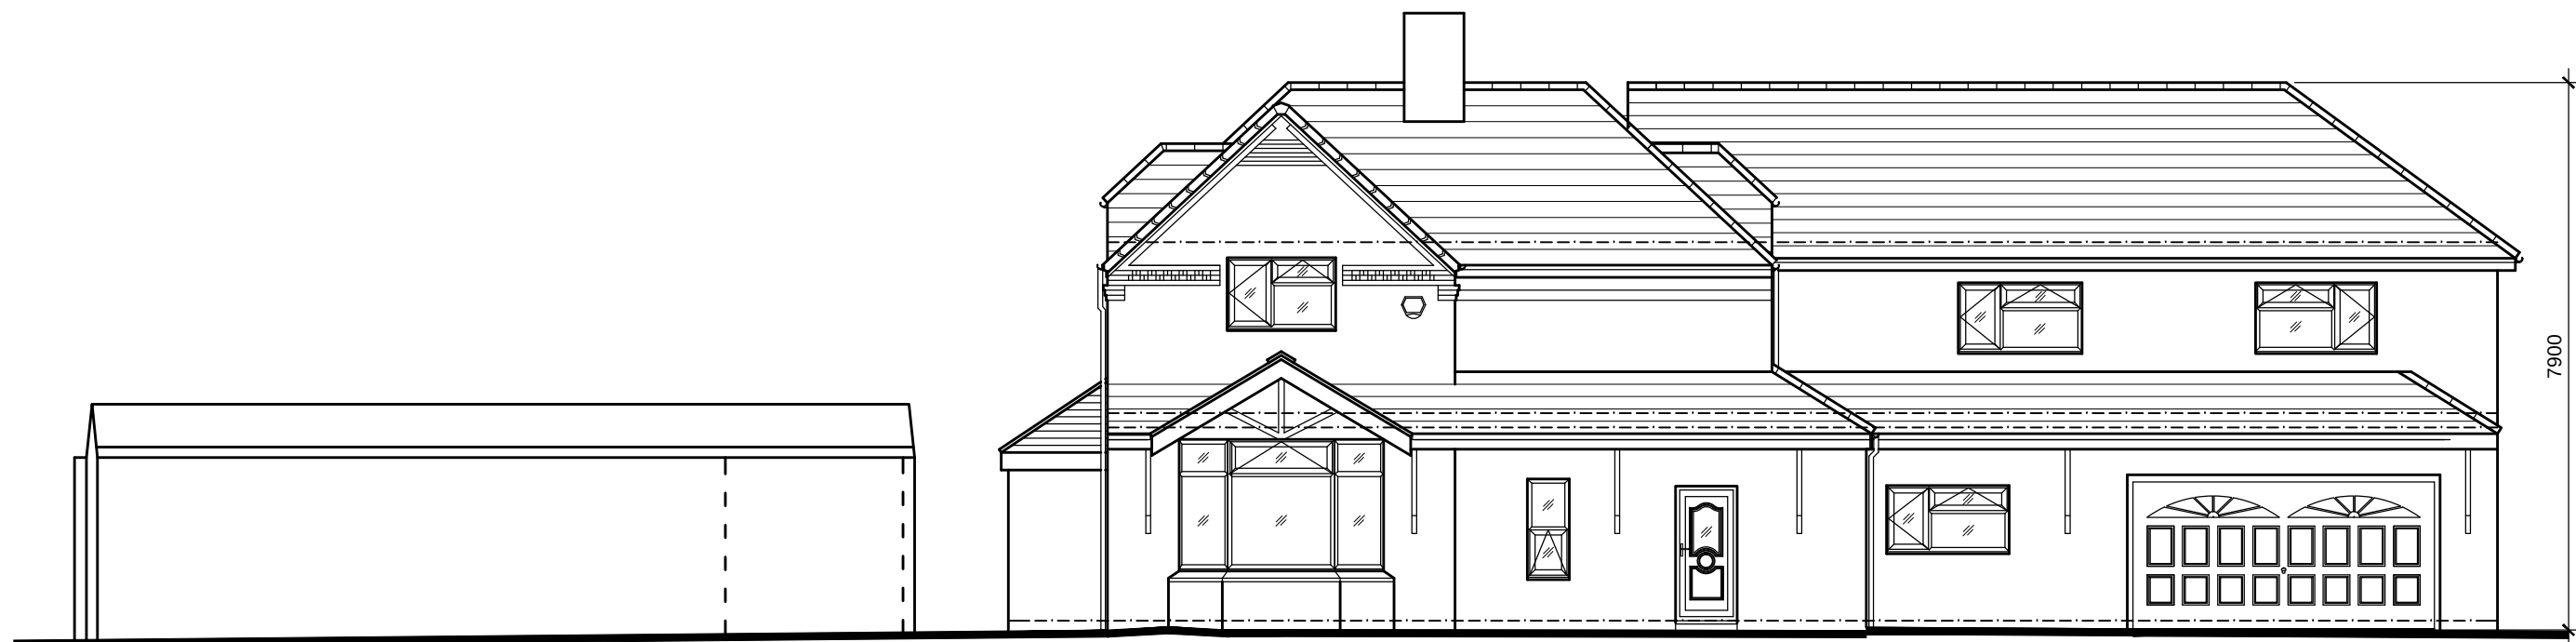

EXISTING FRONT



EXISTING SIDE

METRES
0 1 2
SCALE 1:100

REV	DATE	AMENDMENTS	INT
Harry Jackson Surveyors Limited Unit 4A Farnworth Park Industrial Estate Wellington Street, Farnworth, Bolton BL4 7BY Tel: 01204 701740 Mobile: 07931 321879			
CLIENT	Mrs Shahana Begum		
ADDRESS	The Gatehouse Woodhill Road Bury BL8 1BN		
PROJECT	Proposed Extension		
TITLE	Existing Elevations (Sheet 1)		
DRAWING No.	01	REV	
SCALES	1:100	DATE	Jul 2017
DRAWN BY	BE	SHEET SIZE	A3
CHECKED BY	HJ	COPYRIGHT	©