

REV	DATE	AMENDMENTS	INT
Harry Jackson Surveyors Limited Unit 4A Farnworth Park Industrial Estate Wellington Street, Farnworth, Bolton BL4 7BY Tel: 01204 701740 Mobile: 07931 321879			
CLIENT	Mrs Shahana Begum		
ADDRESS	The Gatehouse Woodhill Road Bury BL8 1BN		
PROJECT	Proposed Extension		
TITLE	Ext & Prop Side Elevations 1		
DRAWING No.	13	REV	
SCALES	1:100	DATE	Sept 2021
DRAWN BY	BE	SHEET SIZE	A3
CHECKED BY	HJ	COPYRIGHT	©

METRES
0 1 2
SCALE 1:100




EXISTING SIDE

MARLEY MODERN ROOF
TILES TO MATCH EXISTING
(COLOUR DARK GREY)

WALLS TO
BE
RENDERED

WINDOWS TO BE
DARK GRAY UPVC
OR THERMAL BREAK
ALUMINUM WITH
ARTIFICIAL STONE
SURROUNDS

UPVC FASCIA BOARDS
AND SOFFITS

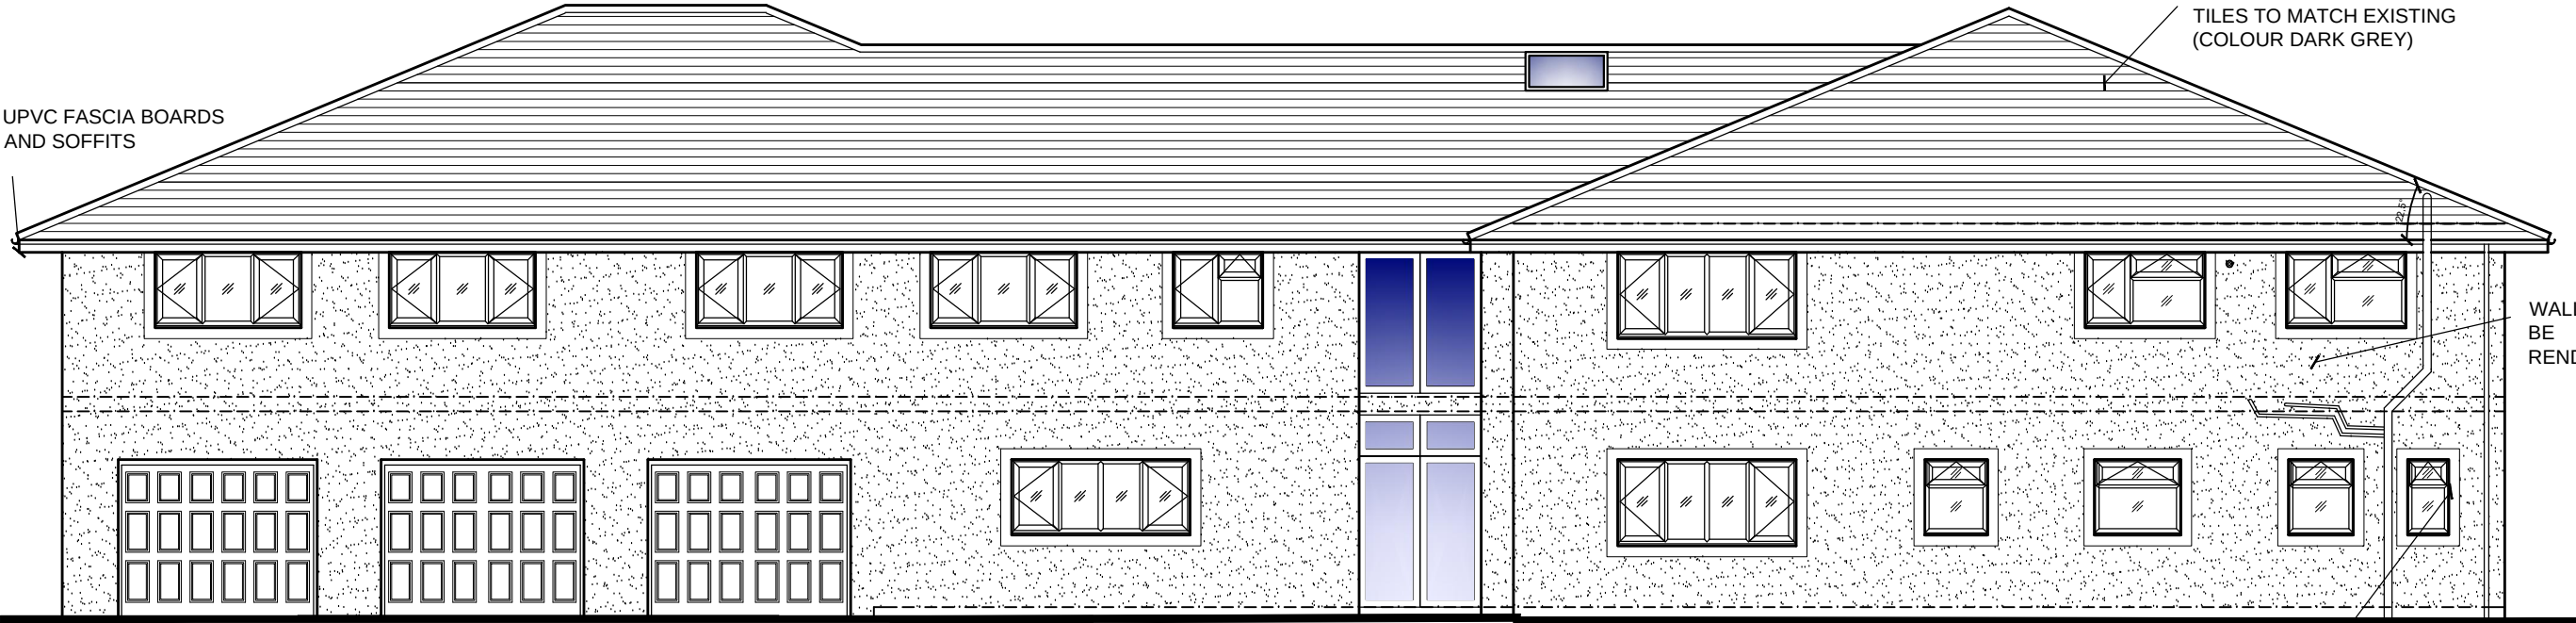

PROPOSED SIDE
(Balcony not shown)