



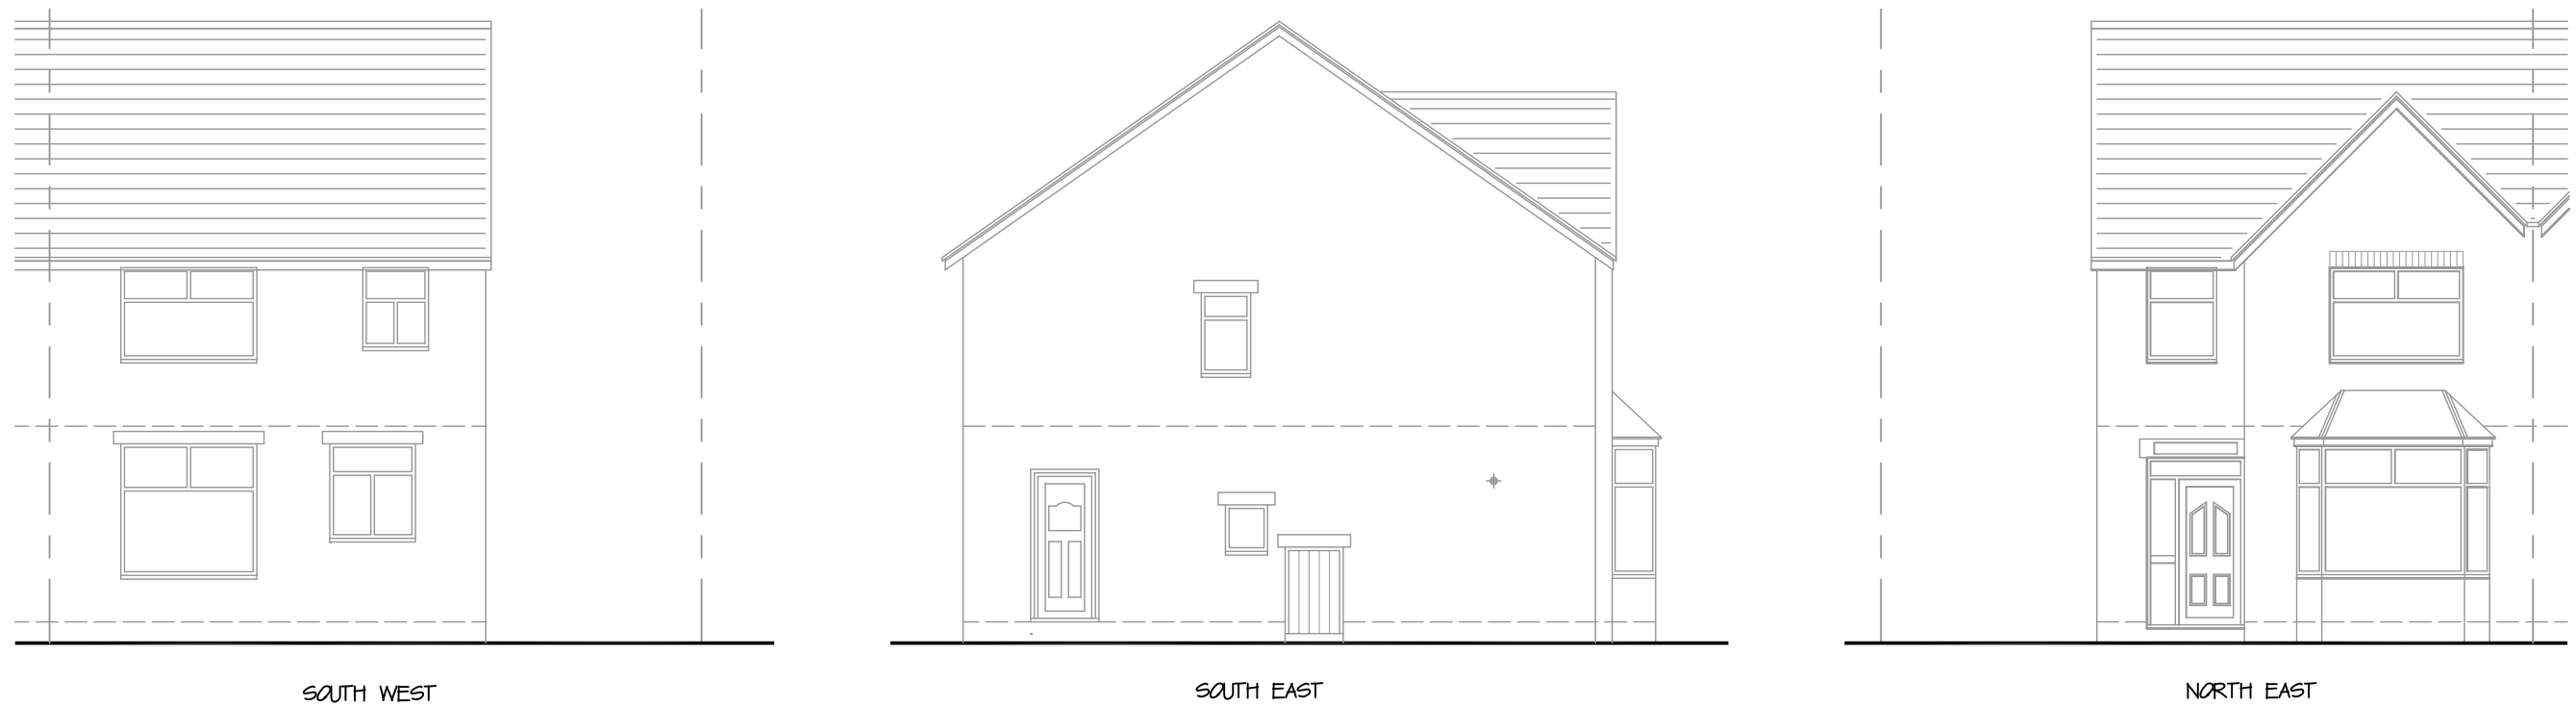

Existing Elevations

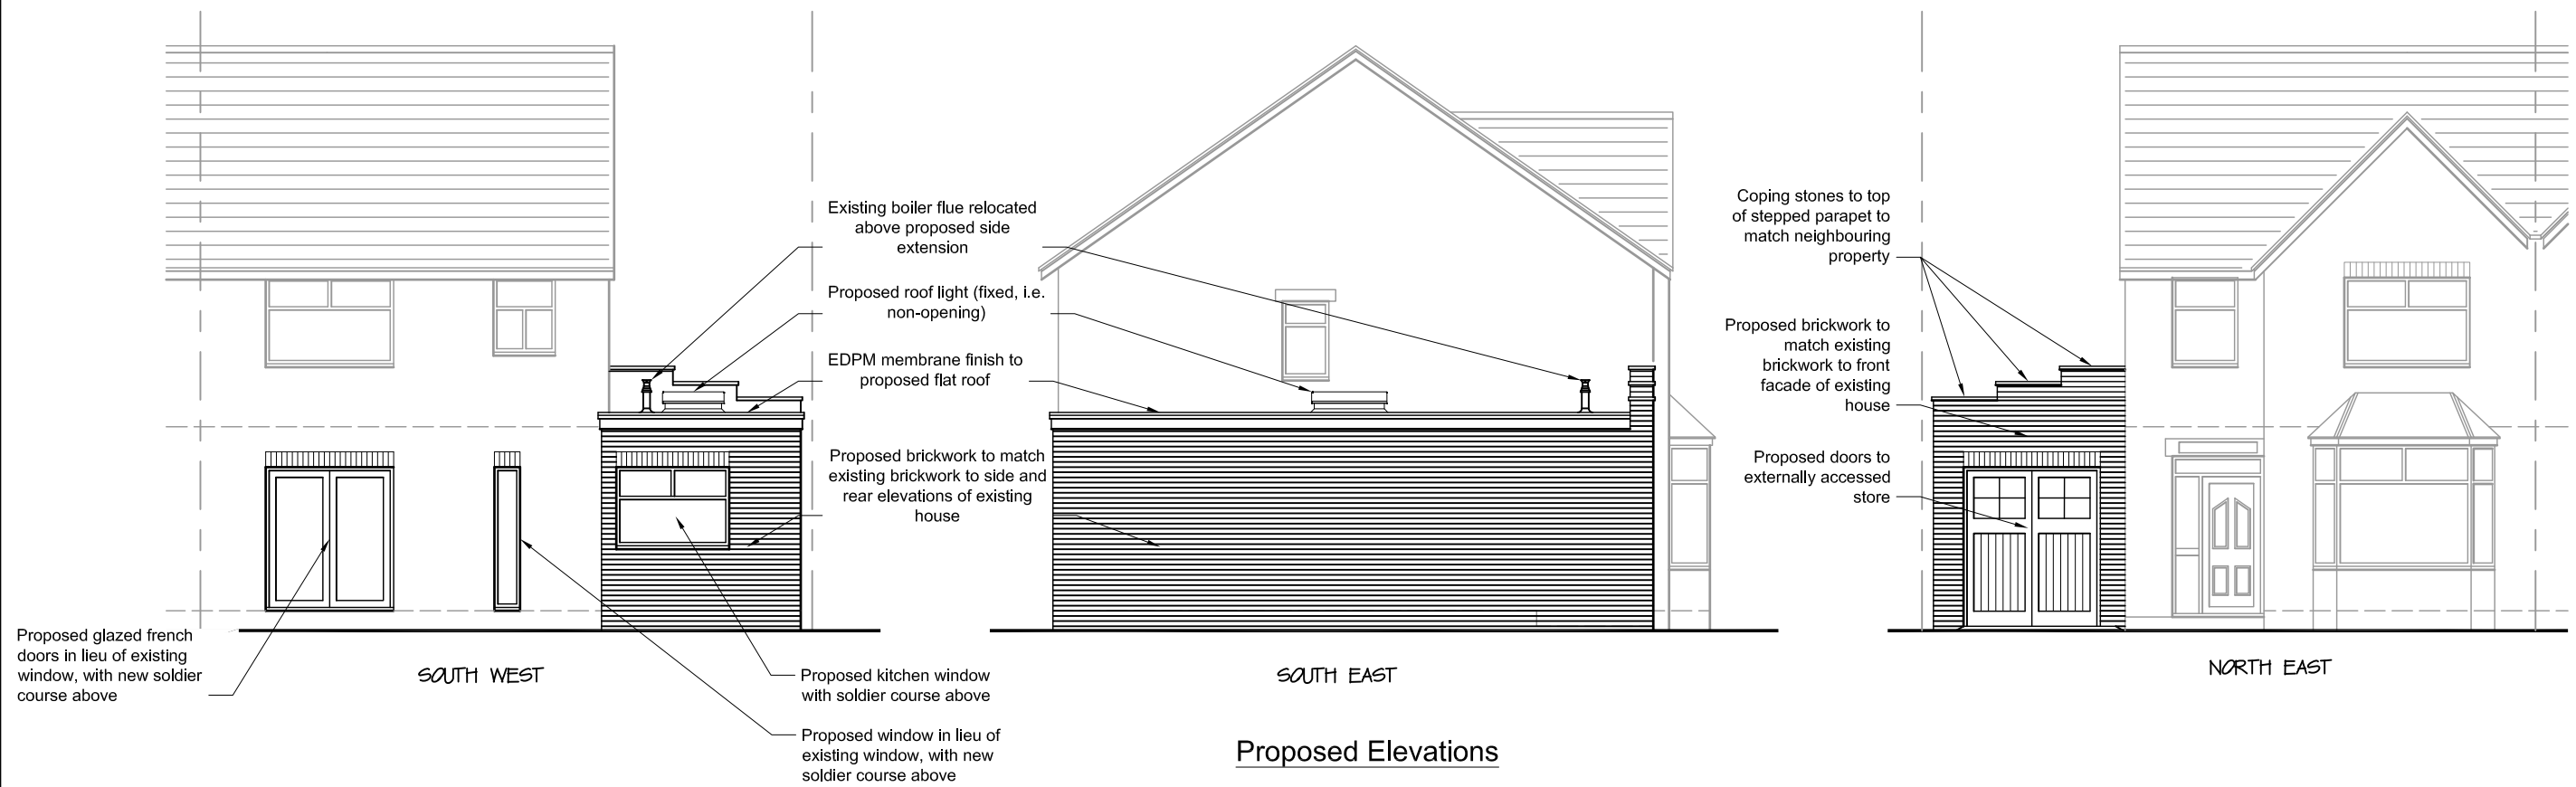

Proposed Elevations

Rev.	Date	Description	By	Chkd	Project	Drawing Title	Scale @ A3	Date	Rev.
					Proposed Single Storey Side Extension & Internal Alterations 41 St. Margaret's Road, Prestwich, Manchester, M25 2GT	Existing and Proposed Elevations	1:100	10/06/24	
							Drawing Number		
P1	10/06/24	Planning application	JCM	RRG			252 / PLA / 003		P1