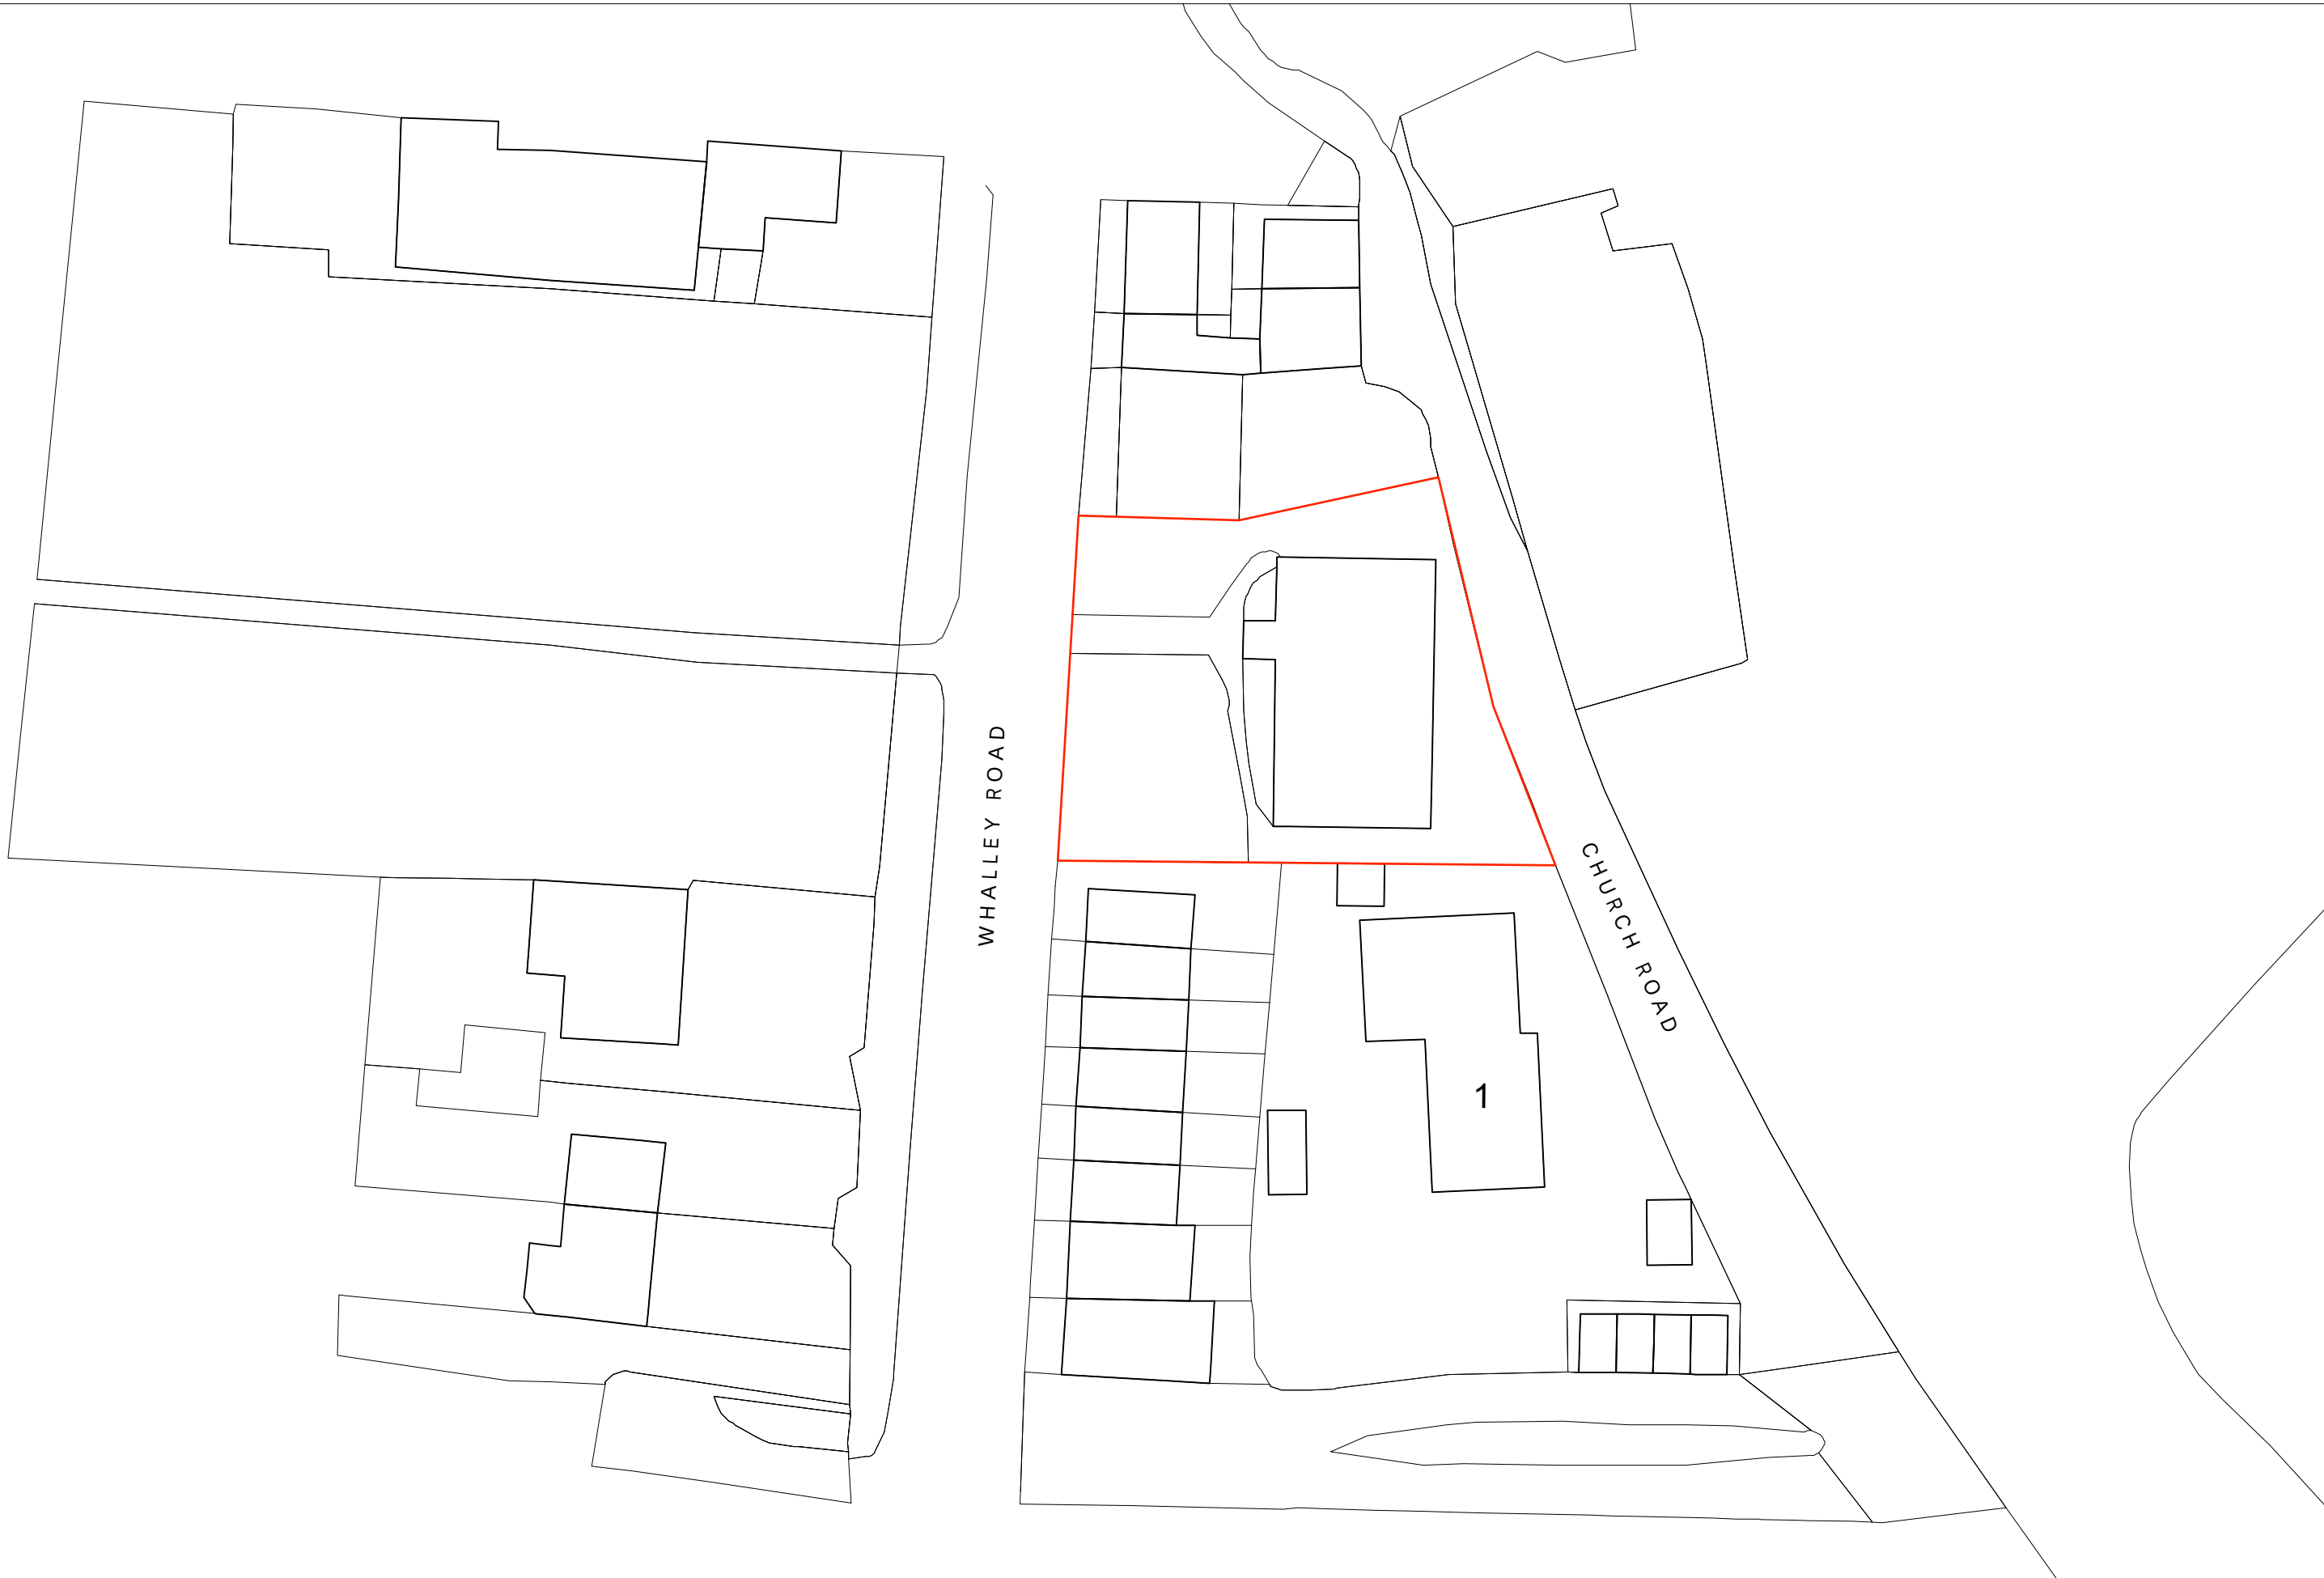


0 2 4 6 8 10 15 20
metres

Jonathan Davidson Architects

Architecture, Planning & Industrial Design

47 Hilton Street
MANCHESTER
M1 2EF

t: 0161 711 0835
e: inbox@jddavidsonarchitects.com
w: www.jddavidsonarchitects.com

Client Mr D Apenteng

Project **St John in the Wilderness
Whalley Rd, Shuttleworth**

Scale & Date 1:500 @ A3 Sept 2021

Document

Status

Doc Ref

**Planning Drawing
Location Plan**
For information

367

PD

0001

-