


PROPOSED VIEW FROM 354A

METRES
0 1 2
SCALE 1:100

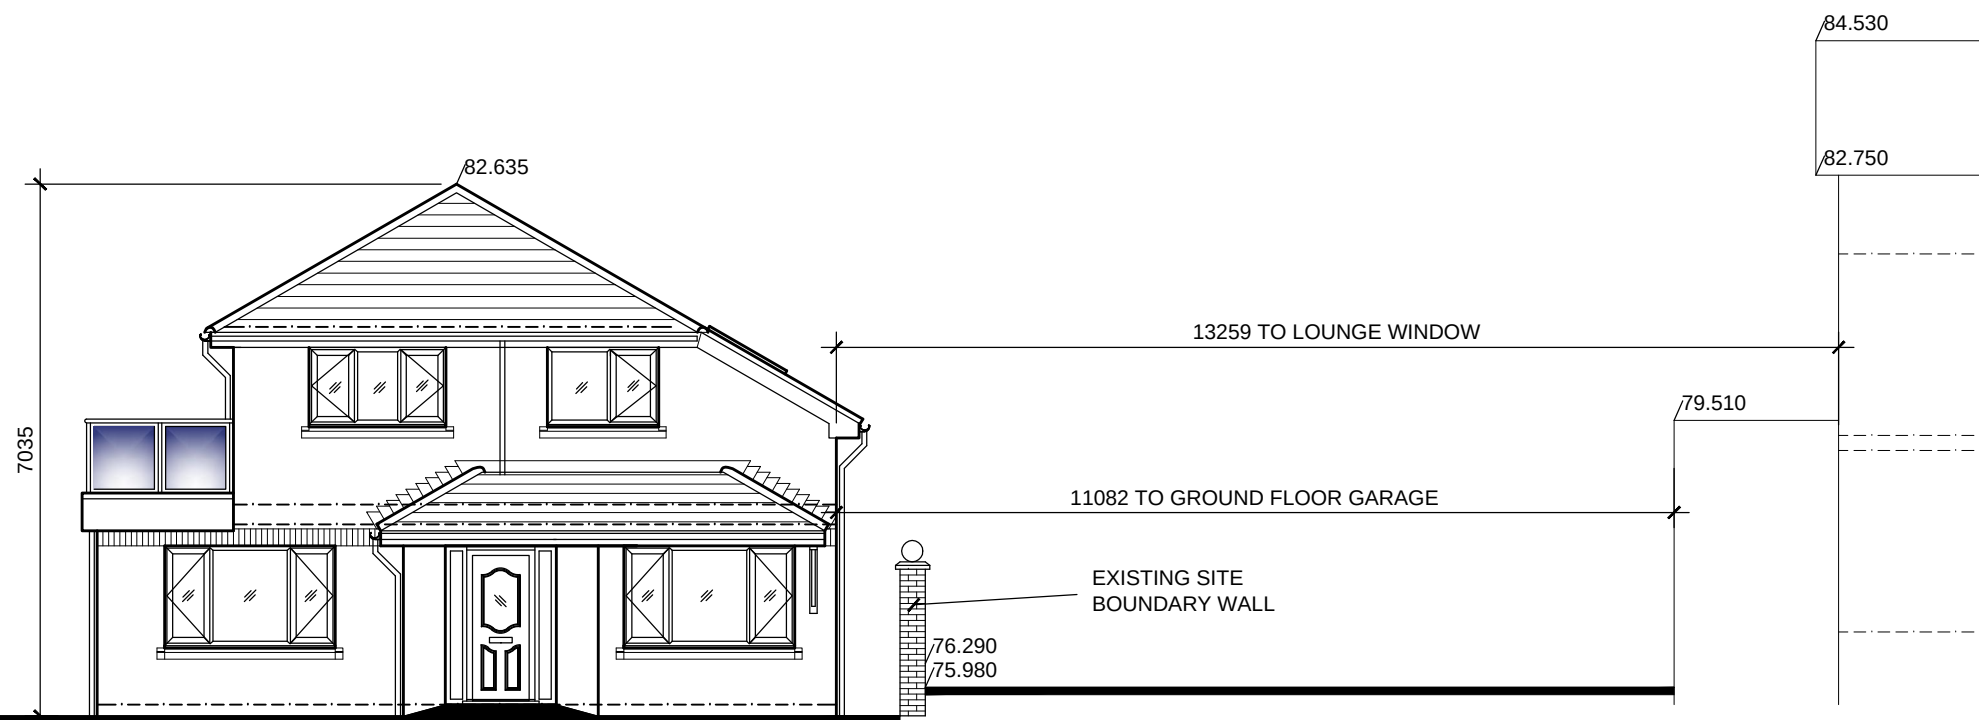

PROPOSED DWELLING POSITION
/ SITE SECTION

Client Mrs Rachel Hankinson 354 Manchester Road Bury BL9 9NR	Site / Project Land to Rear of 354 Manchester Road Bury BL9 9NR Proposed New Dwelling	Drawing Proposed view from 354A & Proposed Dwelling Position / Site Section	Drawing No. 2024/04 Scale 1:100 @A3 Date Sept 2024 Drawn BE	Revision A
---	--	--	--	------------