



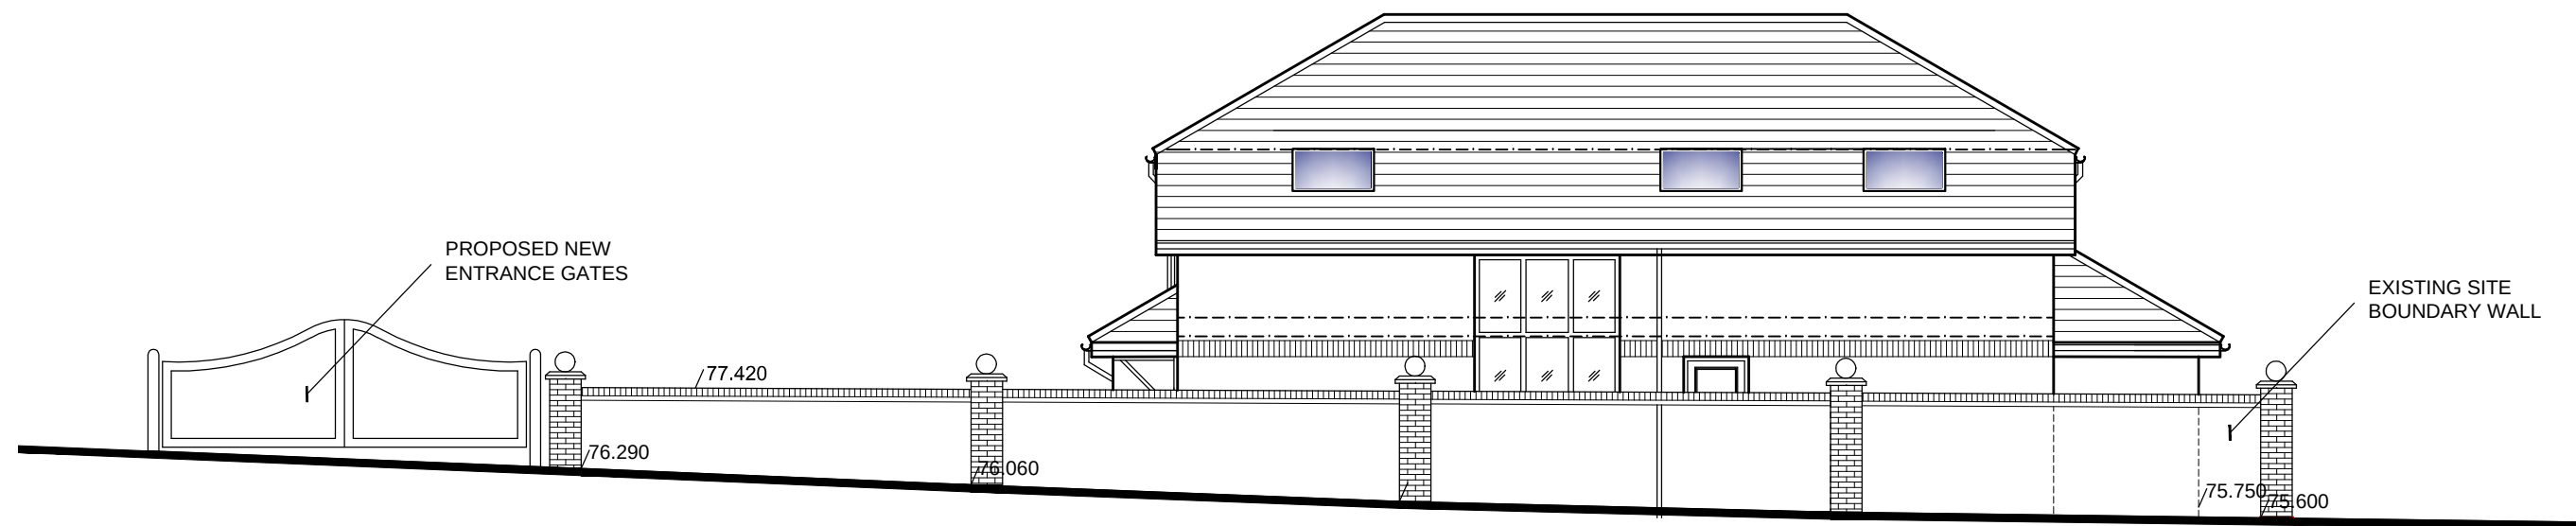

PROPOSED STREET SCENE AS
VIEWED FROM 354A

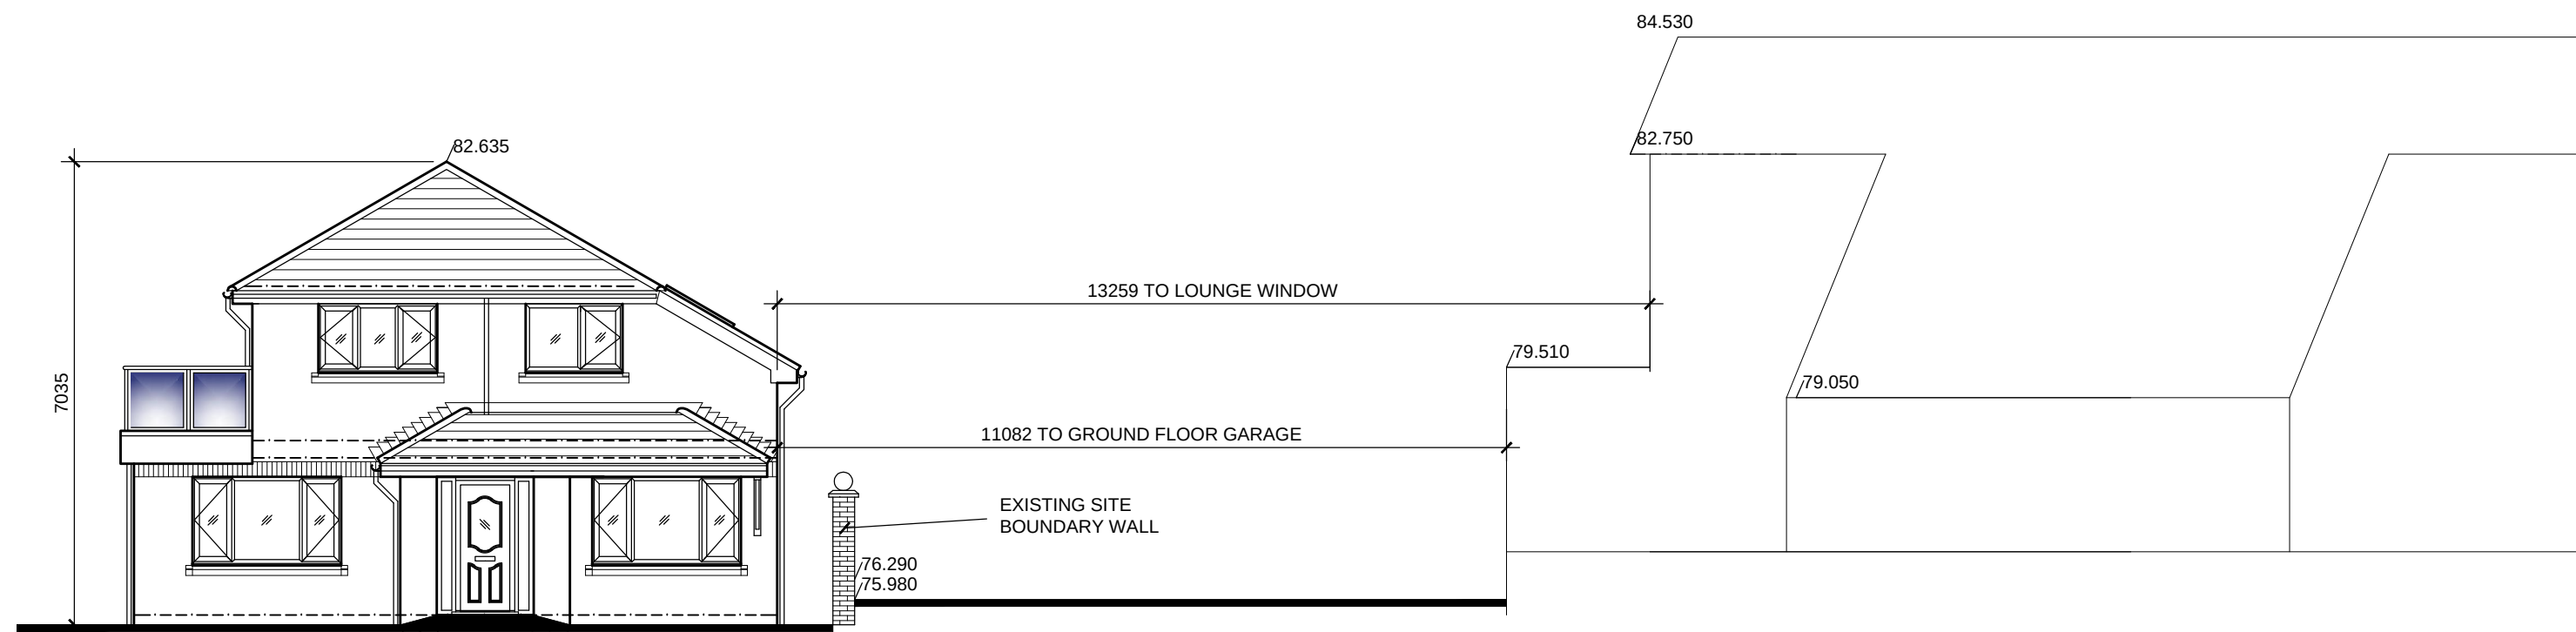

METRES
0 1 2
SCALE 1:100

PROPOSED STREET SCENE FROM
ACCESS ROAD

Client Mrs Rachel Hankinson 354 Manchester Road Bury BL9 9NR	Site / Project Land to Rear of 354 Manchester Road Bury BL9 9NR Proposed New Dwelling	Drawing Proposed Street Scene from 354A & Proposed Street Scene from Site Entrance	Drawing No. 2024/07 Scale 1:100 @A3 Date Sept 2024 Drawn BE	Revision A
---	--	---	--	------------