


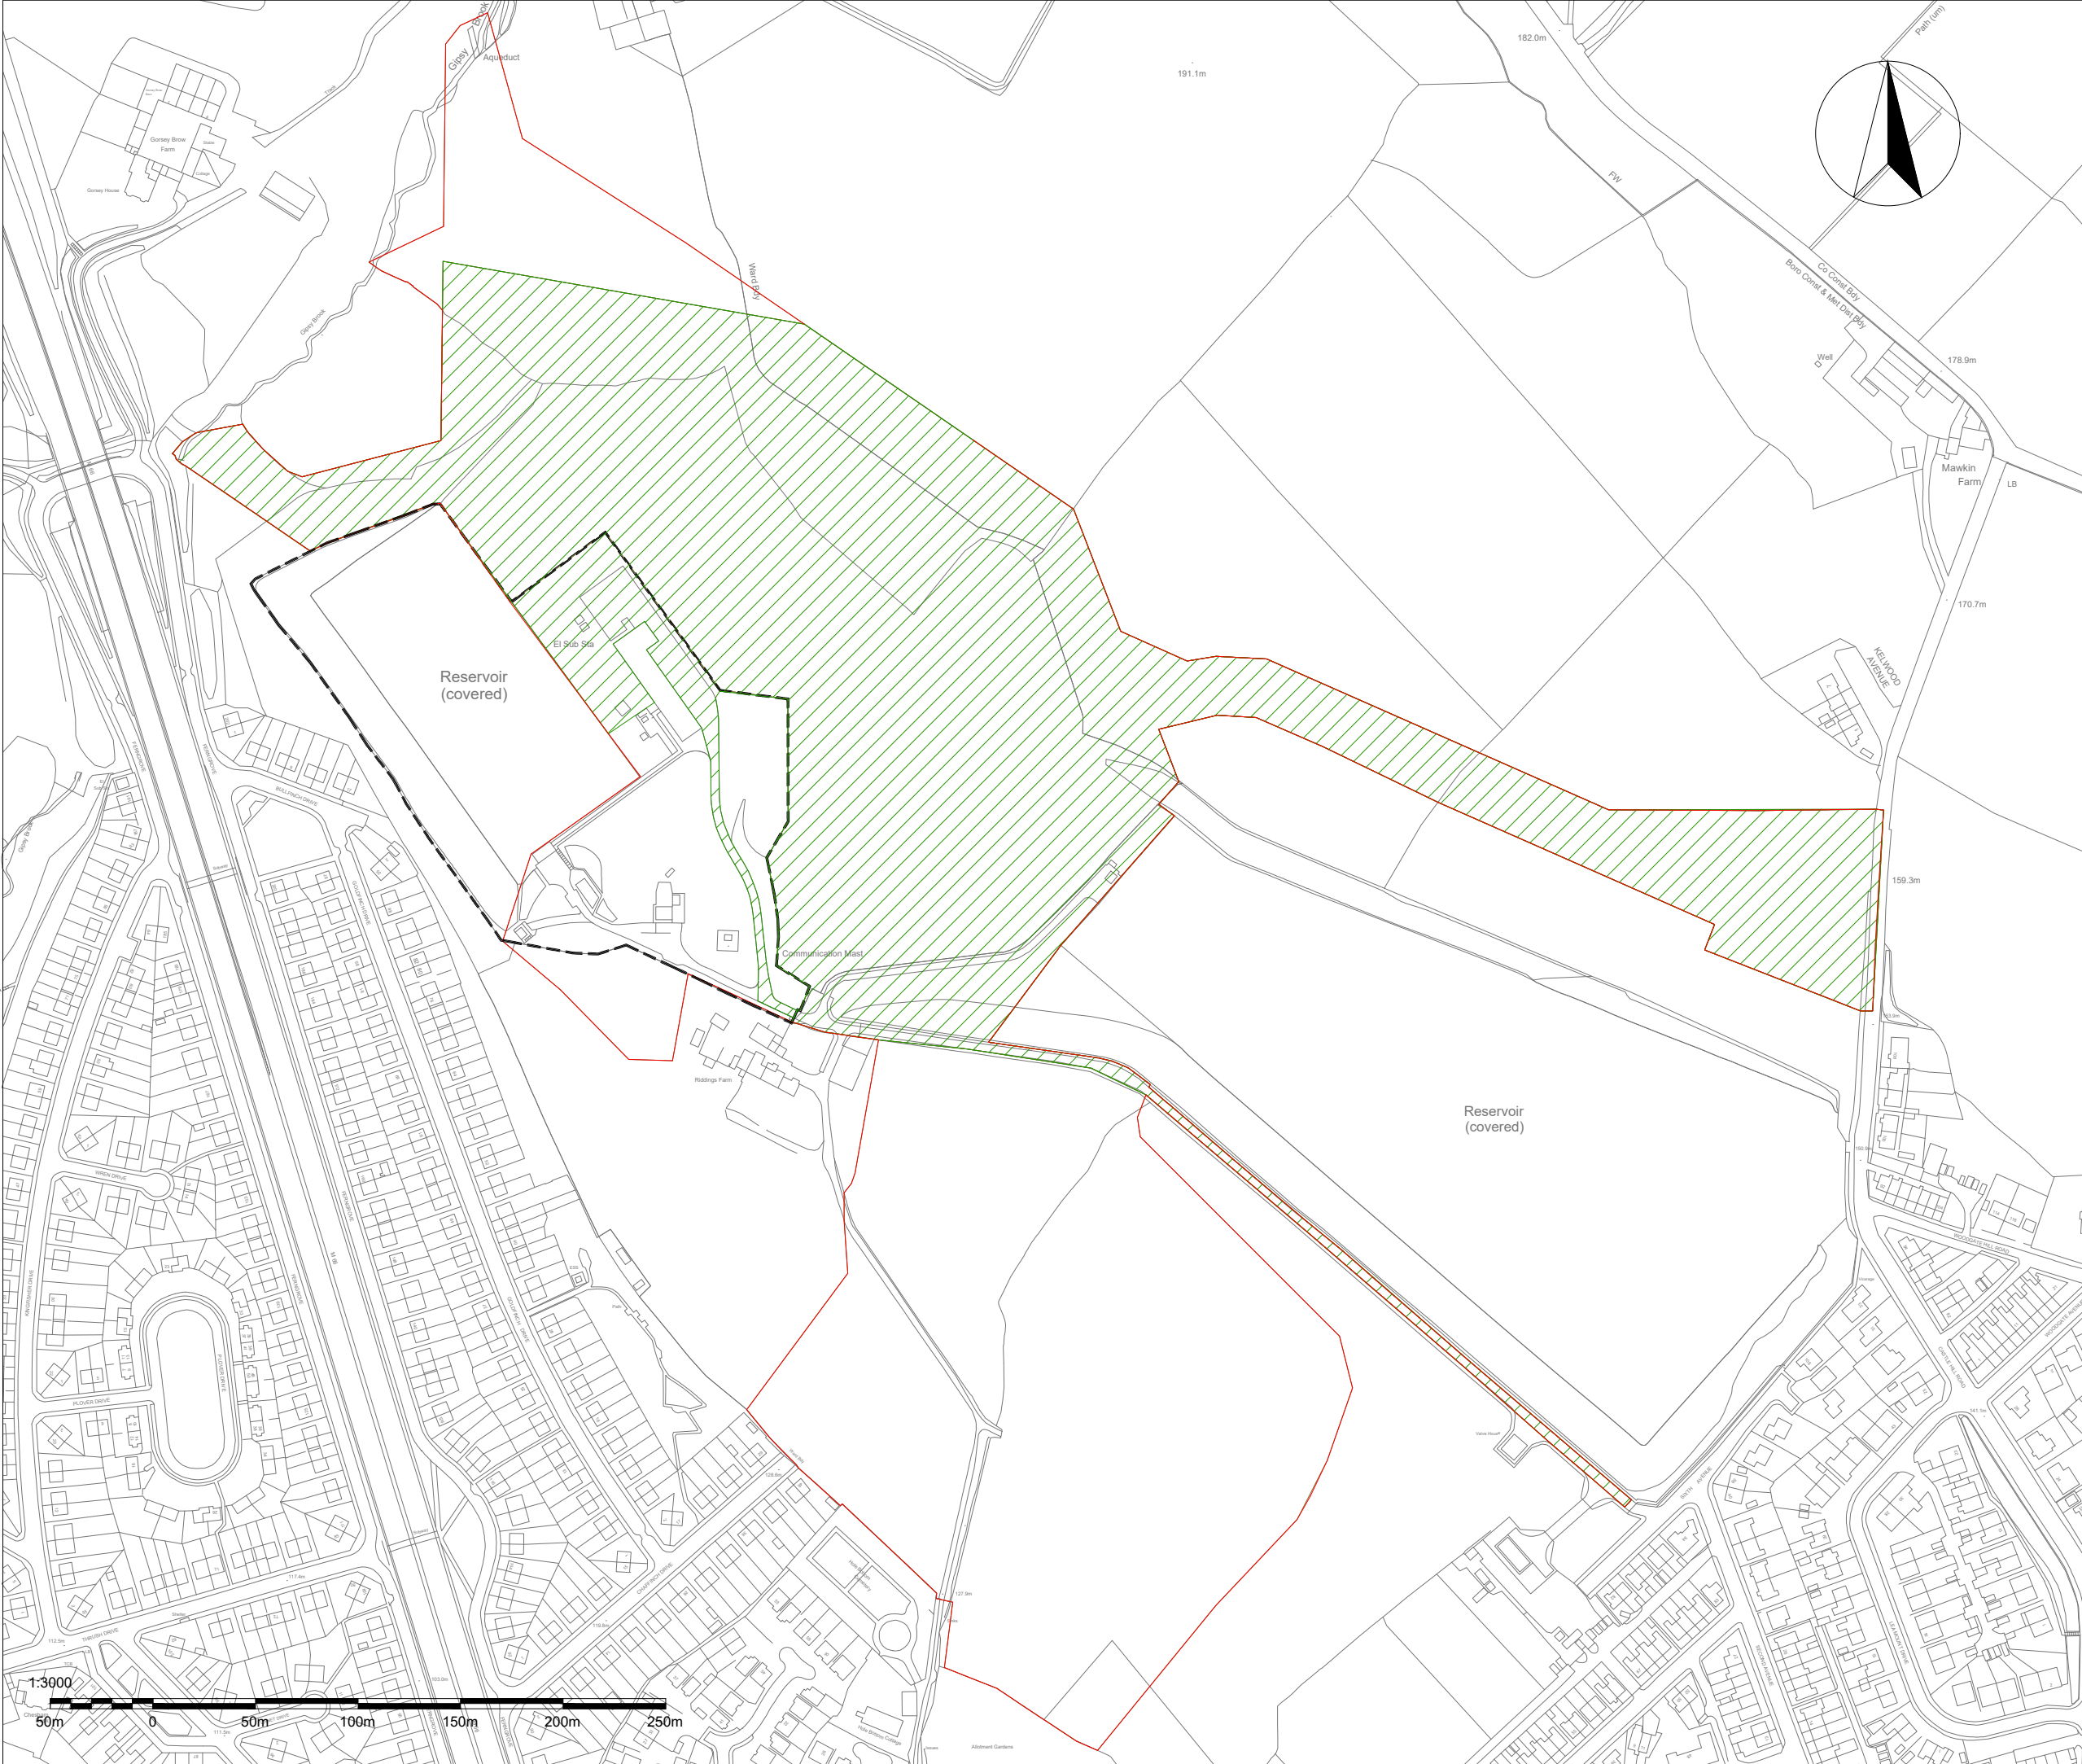

NOTES

1. ALL DIMENSIONS IN 'MM' U.N.O.

2. DO NOT SCALE FROM THIS DRAWING

3. ALL LEVELS ARE SHOWN ABOVE ORDNANCE DATUM (AOD)


LEGENDS

Phases 1 And Phase 2

UU Water Treatment Site

Planning Application Red Line Boundary

P01	16-03-2026	INITIAL INDICATION	JC	ML	KD
REV.	DATE	DESCRIPTION	DRN BY	CHD BY	APPD BY
PROJECT:					
HAWESWATER AQUEDUCT RESILIENCE PROGRAMME					
DESIGNER:	CONTRACTOR:		PROJECT COMPANY:	CLIENT:	
STRABAG	STRABAG		Cascade Infrastructure	United Utilities Water for the North West	
© Copyright United Utilities Water Ltd 2026					
DRAWING TITLE:					
TR6G WOODGATE HILL WTW SITE					
CONSTRUCTION PHASING PLAN					
PHASE 1 AND PHASE 2					
AUTOCAD DWG					
DRAWN BY	DATE	CHECKED BY	DATE	APPD BY	DATE
JC	16/03/26	ML	17/03/26	KD	17/03/26
DRAWING NO.:					REVISION
80061155-STB-HASWH-NA-DR-L-00002					P01
SIZE					SCALE:
A3					1:3000
SUITABILITY					

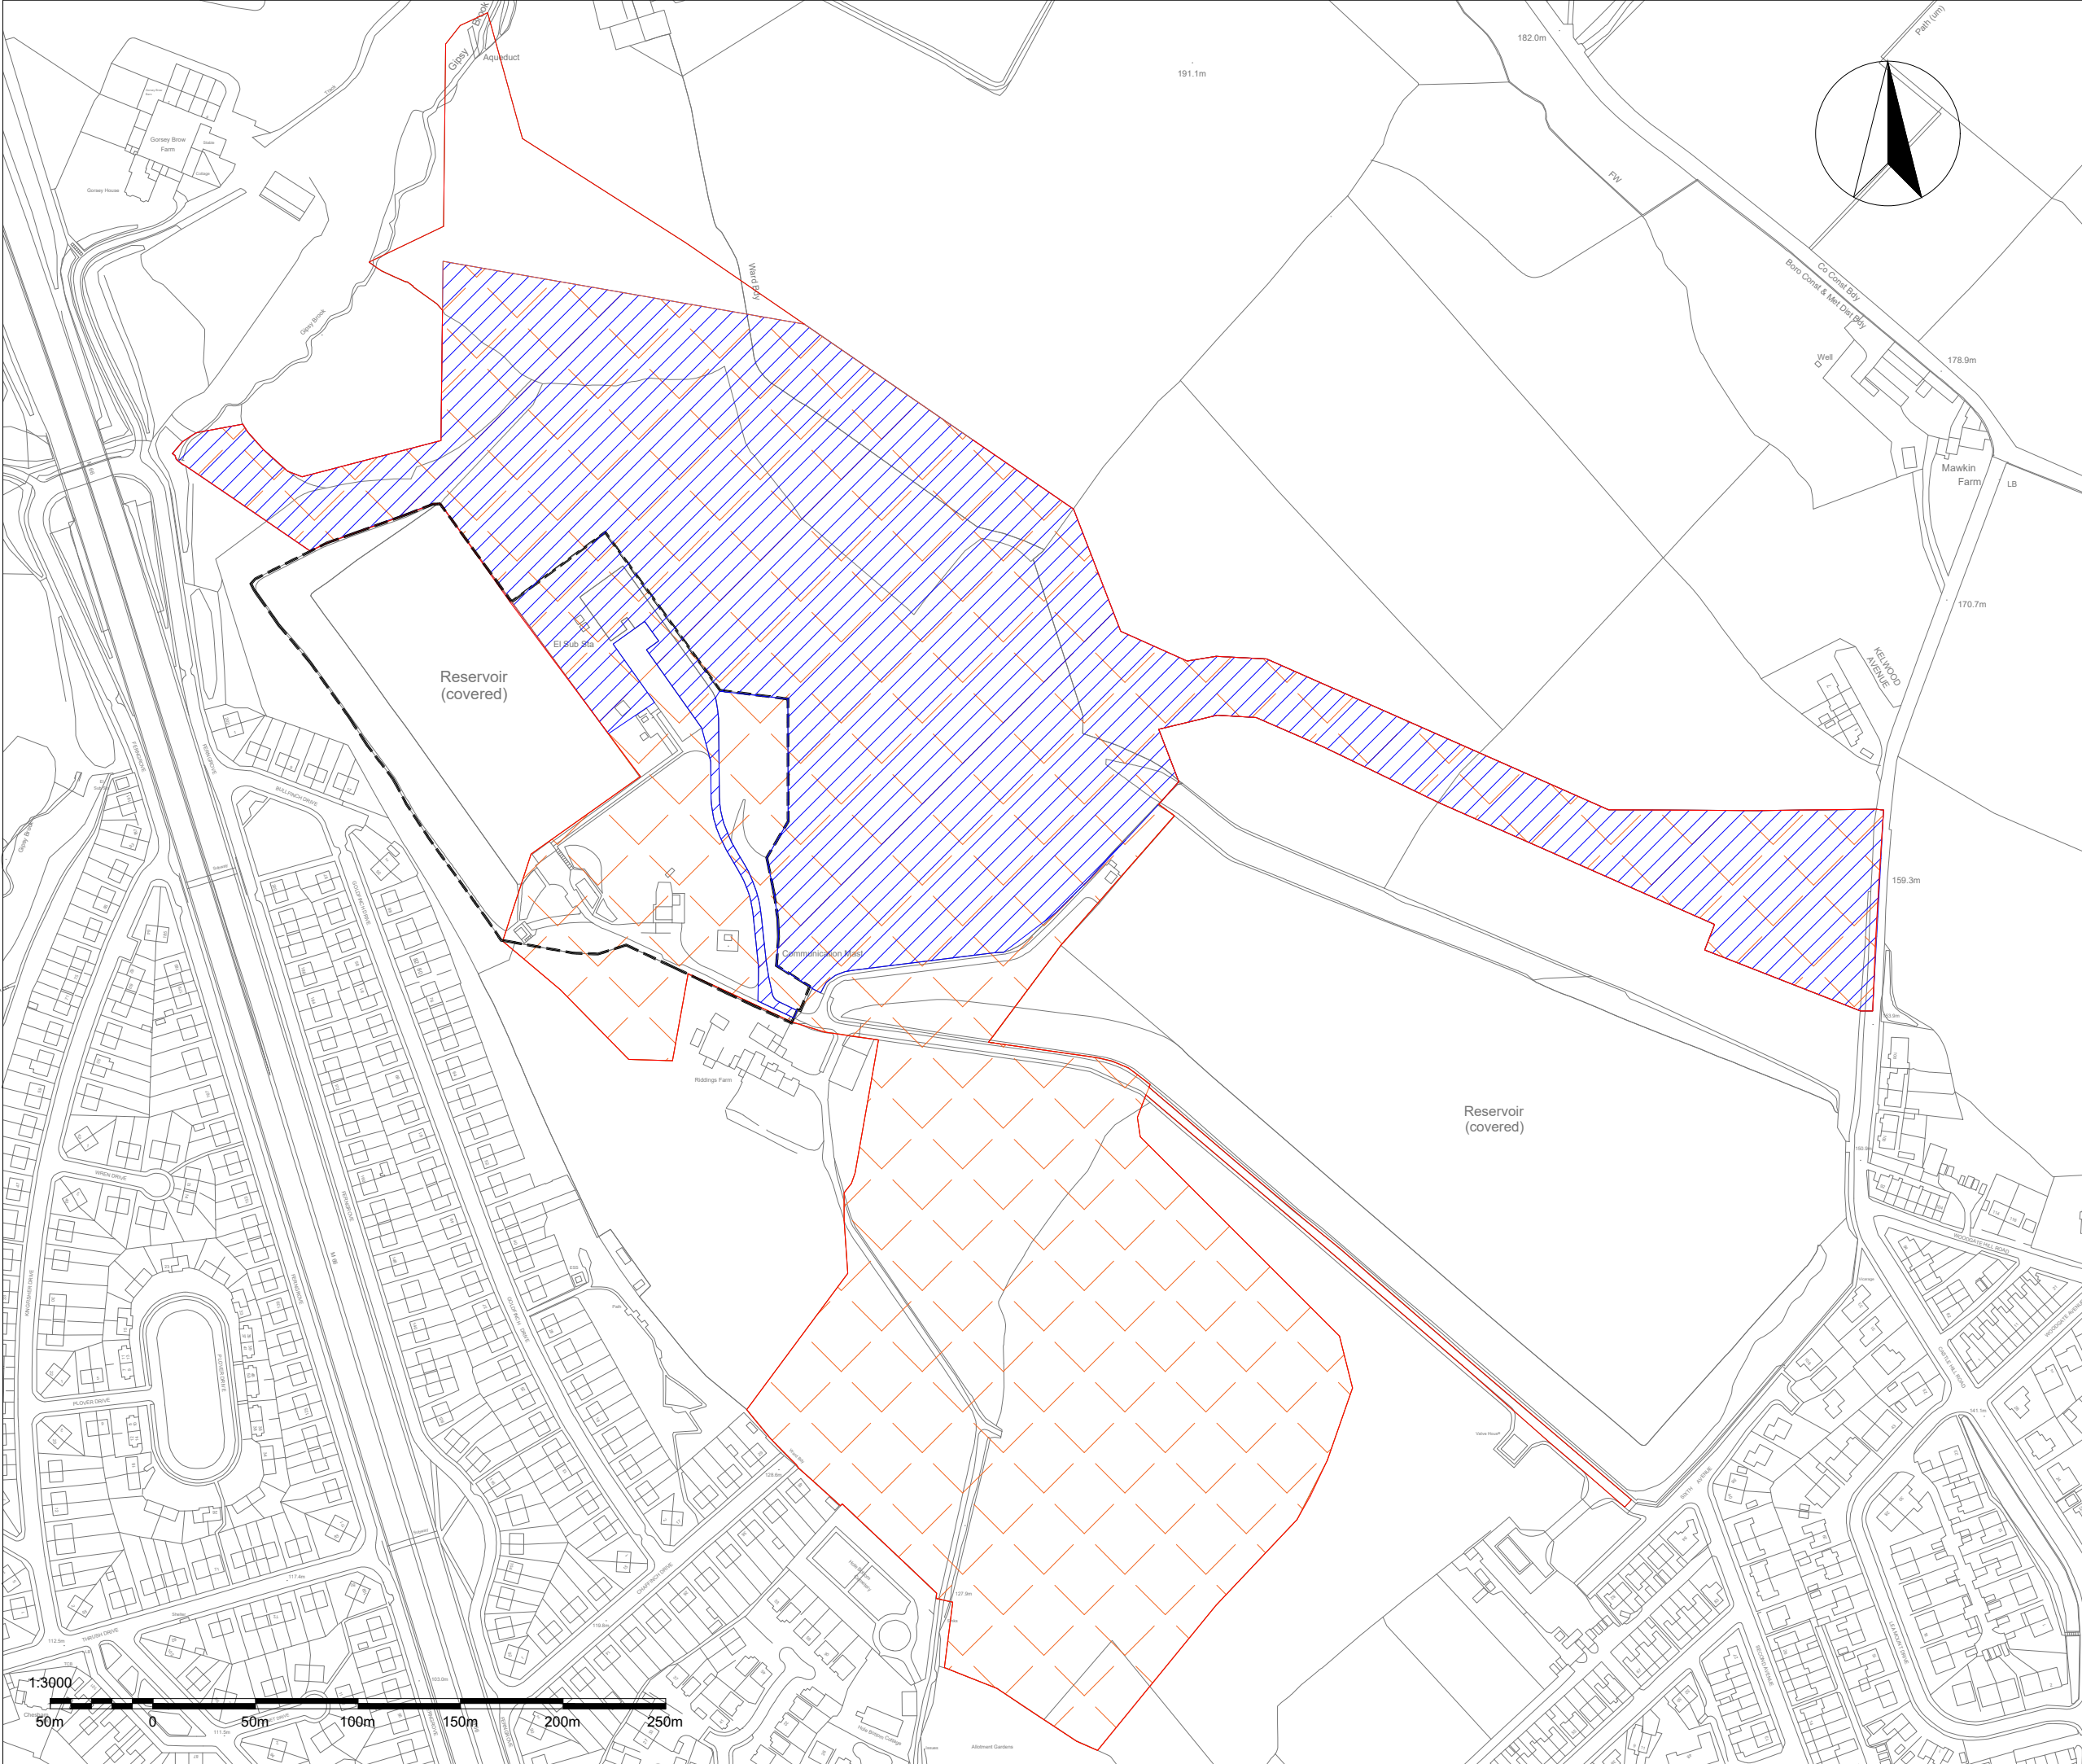

NOTES

1. ALL DIMENSIONS IN 'MM' U.N.O.

2. DO NOT SCALE FROM THIS DRAWING

3. ALL LEVELS ARE SHOWN ABOVE ORDNANCE DATUM (AOD)

LEGENDS


Phases 3

Phases 4

UU Water Treatment Site

Planning Application Red Line Boundary

P01	16-03-2026	INITIAL INDICATION	JC	ML	KD
REV.	DATE	DESCRIPTION	DRN BY	CHD BY	APPD BY
PROJECT:					
HAWESWATER AQUEDUCT RESILIENCE PROGRAMME					
DESIGNER:		CONTRACTOR:		PROJECT COMPANY:	
STRABAG		STRABAG		Cascade Infrastructure	
				United Utilities	
© Copyright United Utilities Water Ltd 2026					
DRAWING TITLE:					
TR6G WOODGATE HILL WTW SITE					
CONSTRUCTION PHASING PLAN					
PHASE 3 AND PHASE 4					
AUTOCAD DWG					
DRAWN BY	DATE	CHECKED BY	DATE	APPD BY	DATE
JC	16/03/26	ML	17/03/26	KD	17/03/26
DRAWING NO.:					REVISION
80061155-STB-HASWG-NA-DR-L-00003					P01
SIZE					SCALE:
A3					1:3000
SUITABILITY					
					-

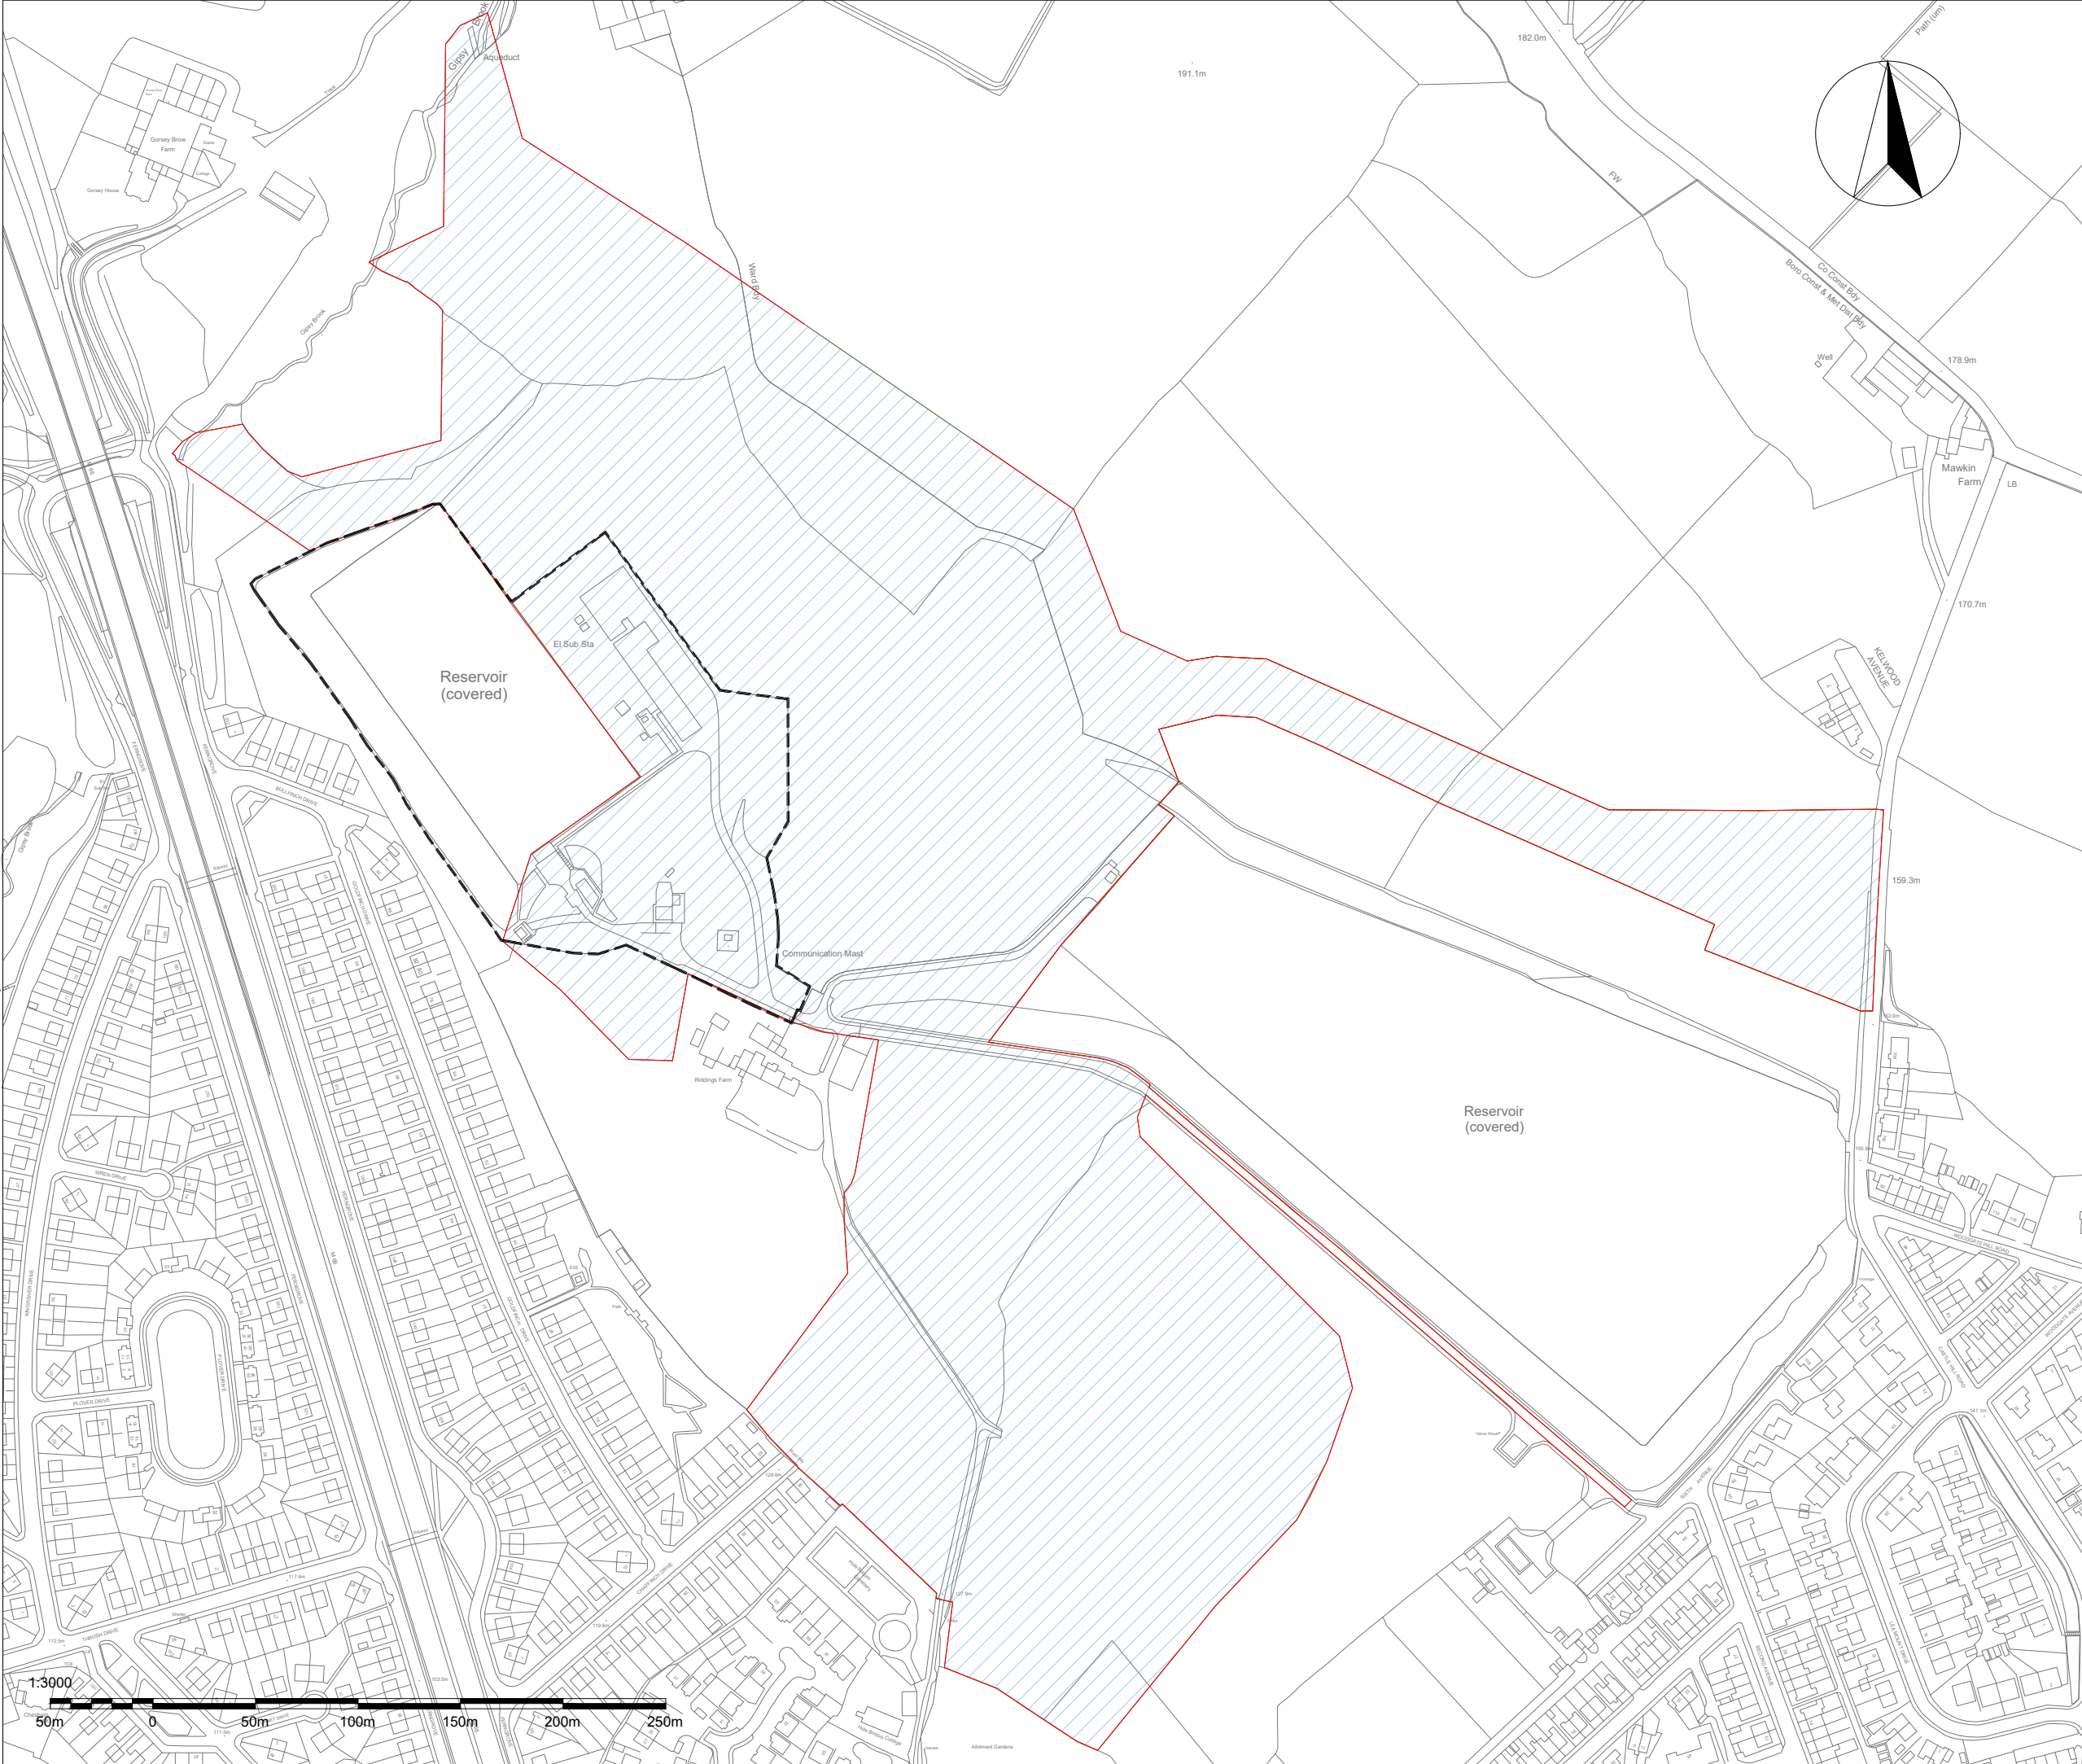

NOTES

1. ALL DIMENSIONS IN 'MM' U.N.O.

2. DO NOT SCALE FROM THIS DRAWING

3. ALL LEVELS ARE SHOWN ABOVE ORDNANCE DATUM (AOD)

LEGENDS

Phase 5

UU Water Treatment Site

Planning Application Red Line Boundary

P01	16-03-2026	INITIAL INDICATION	JC	ML	KD
REV.	DATE	DESCRIPTION	DRN BY	CHD BY	APPD BY
PROJECT:					
HAWESWATER AQUEDUCT RESILIENCE PROGRAMME					
DESIGNER:		CONTRACTOR:		PROJECT COMPANY:	
STRABAG		STRABAG		Cascade Infrastructure	
				United Utilities	
© Copyright United Utilities Water Ltd 2026					
DRAWING TITLE:					
TR6G WOODGATE HILL WTW SITE					
CONSTRUCTION PHASING PLAN					
PHASE 5 (PAGE 3 OF 3)					
AUTOCAD DWG					
DRAWN BY	DATE	CHECKED BY	DATE	APPD BY	DATE
JC	16/03/26	ML	17/03/26	KD	17/03/26
DRAWING NO.:					REVISION
80061155-STB-HASWG-NA-DR-L-00004					P01
SIZE					SCALE:
A3					1:3000
SUITABILITY					
					-