
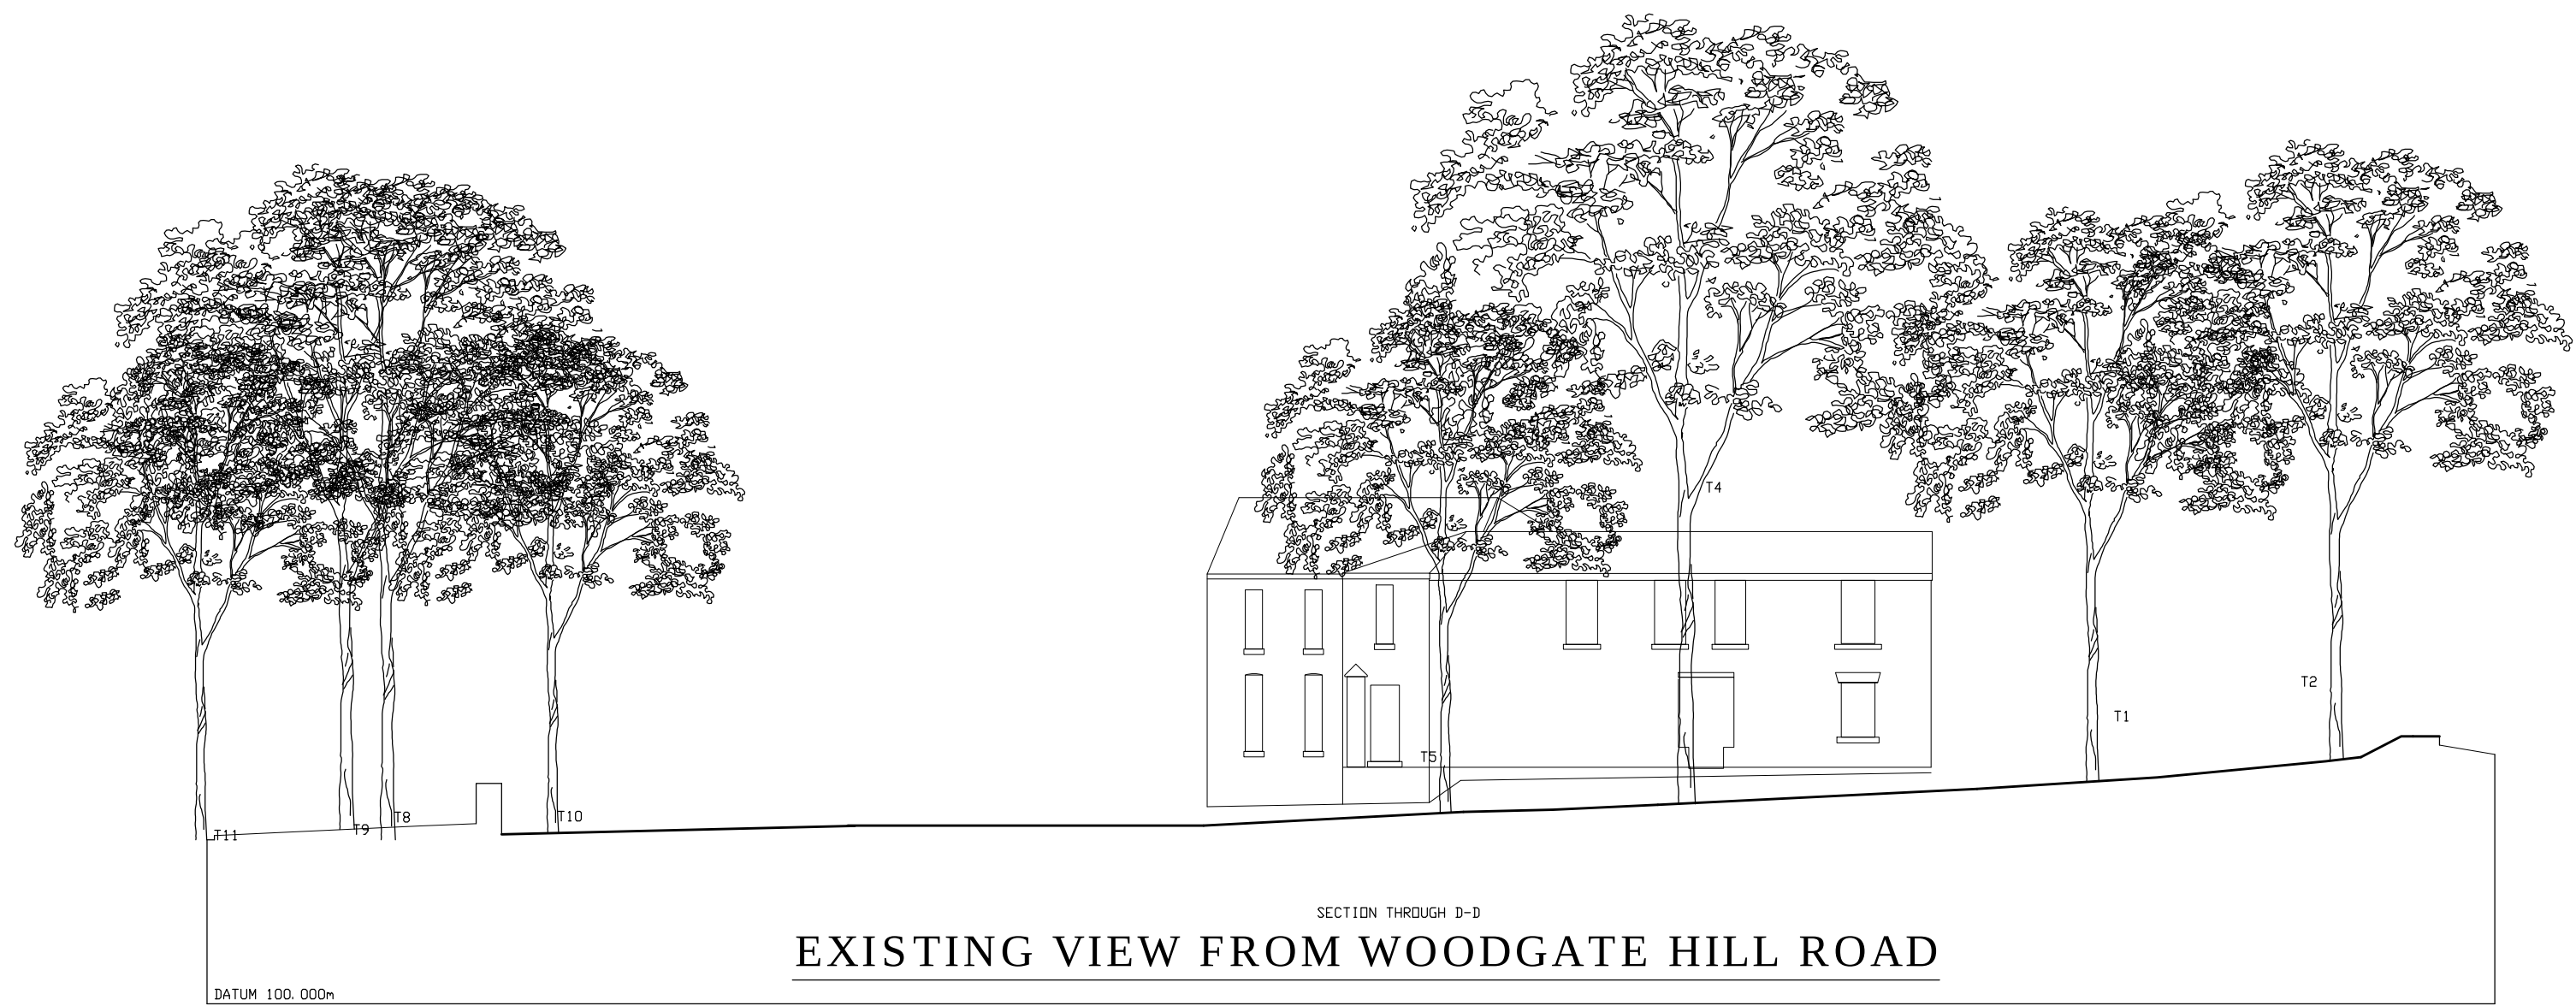


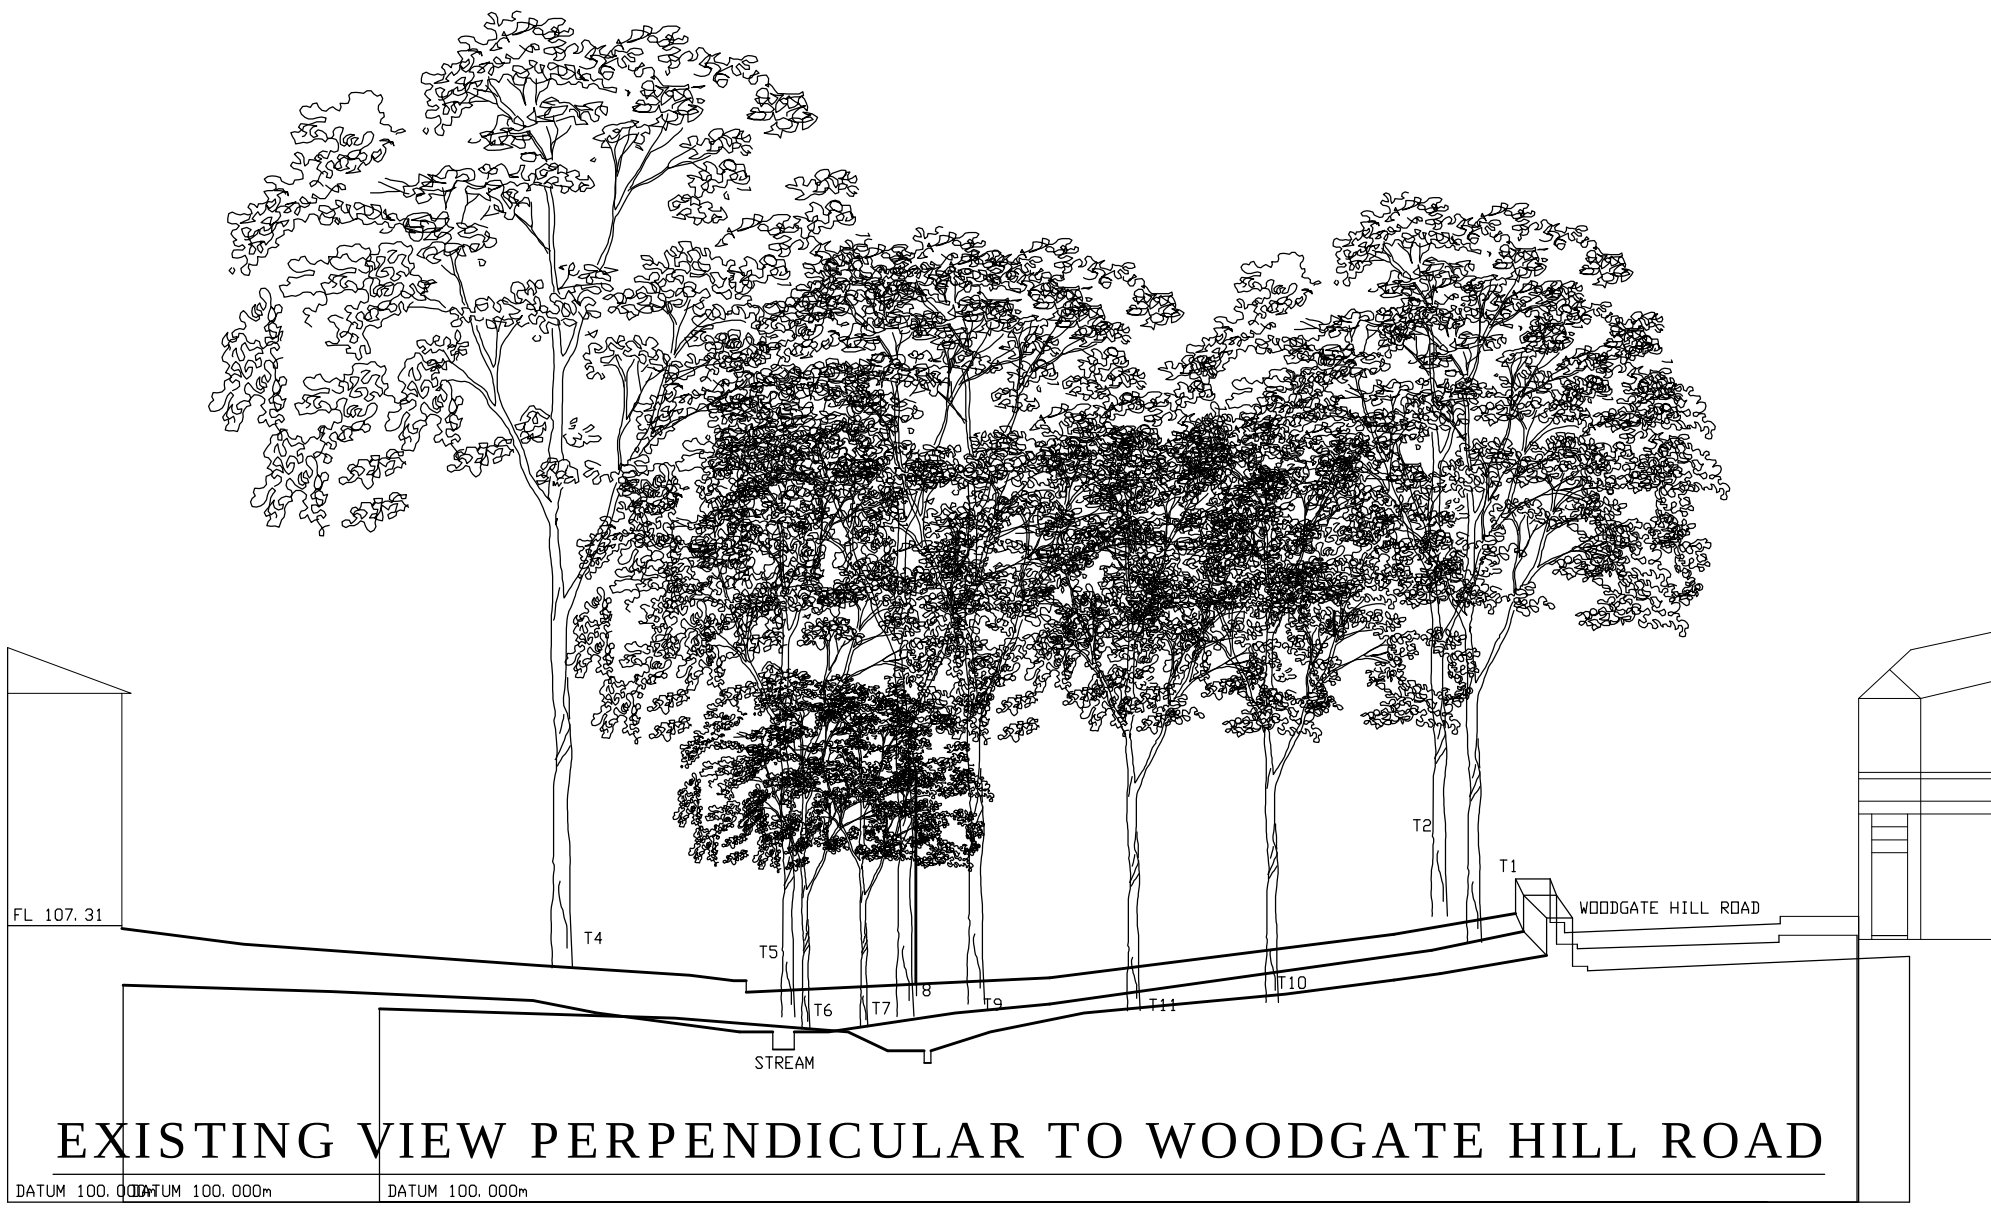

METRES  
0 2 4  
SCALE 1:200

### PLANNING

|   |                                                       |                                             |          |
|---|-------------------------------------------------------|---------------------------------------------|----------|
| REV   | DATE                                                  | AMENDMENTS                                  | INT      |
| A   | 20-11-21                                              | Houses amended to 2 storey, windows amended |          |
| Harry Jackson Surveyors Limited   |                                                       |                                             |          |
| Unit 4A Farnworth Park Industrial Estate<br>Wellington Street, Farnworth, Bolton BL4 7BY<br>Tel: 01204 701740 Mobile: 07931 321879 |                                                       |                                             |          |
| CLIENT   | Mr Fergus Park LGC Properties                         |                                             |          |
| ADDRESS   | LAND BETWEEN FERN GROVE<br>AND WOODGATE HILL RD. BURY |                                             |          |
| PROJECT   | 5 No. NEW DWELLINGS                                   |                                             |          |
| TITLE   | EXISTING STREET VIEWS                                 |                                             |          |
| DRAWING No.   | 11                                                    | REV                                         | A        |
| SCALES   | 1:200                                                 | DATE                                        | NOV 2020 |
| DRAWN BY   | BE                                                    | SHEET SIZE                                  |          |
| CHECKED BY   | HJ                                                    | COPYRIGHT                                   | ©        |