



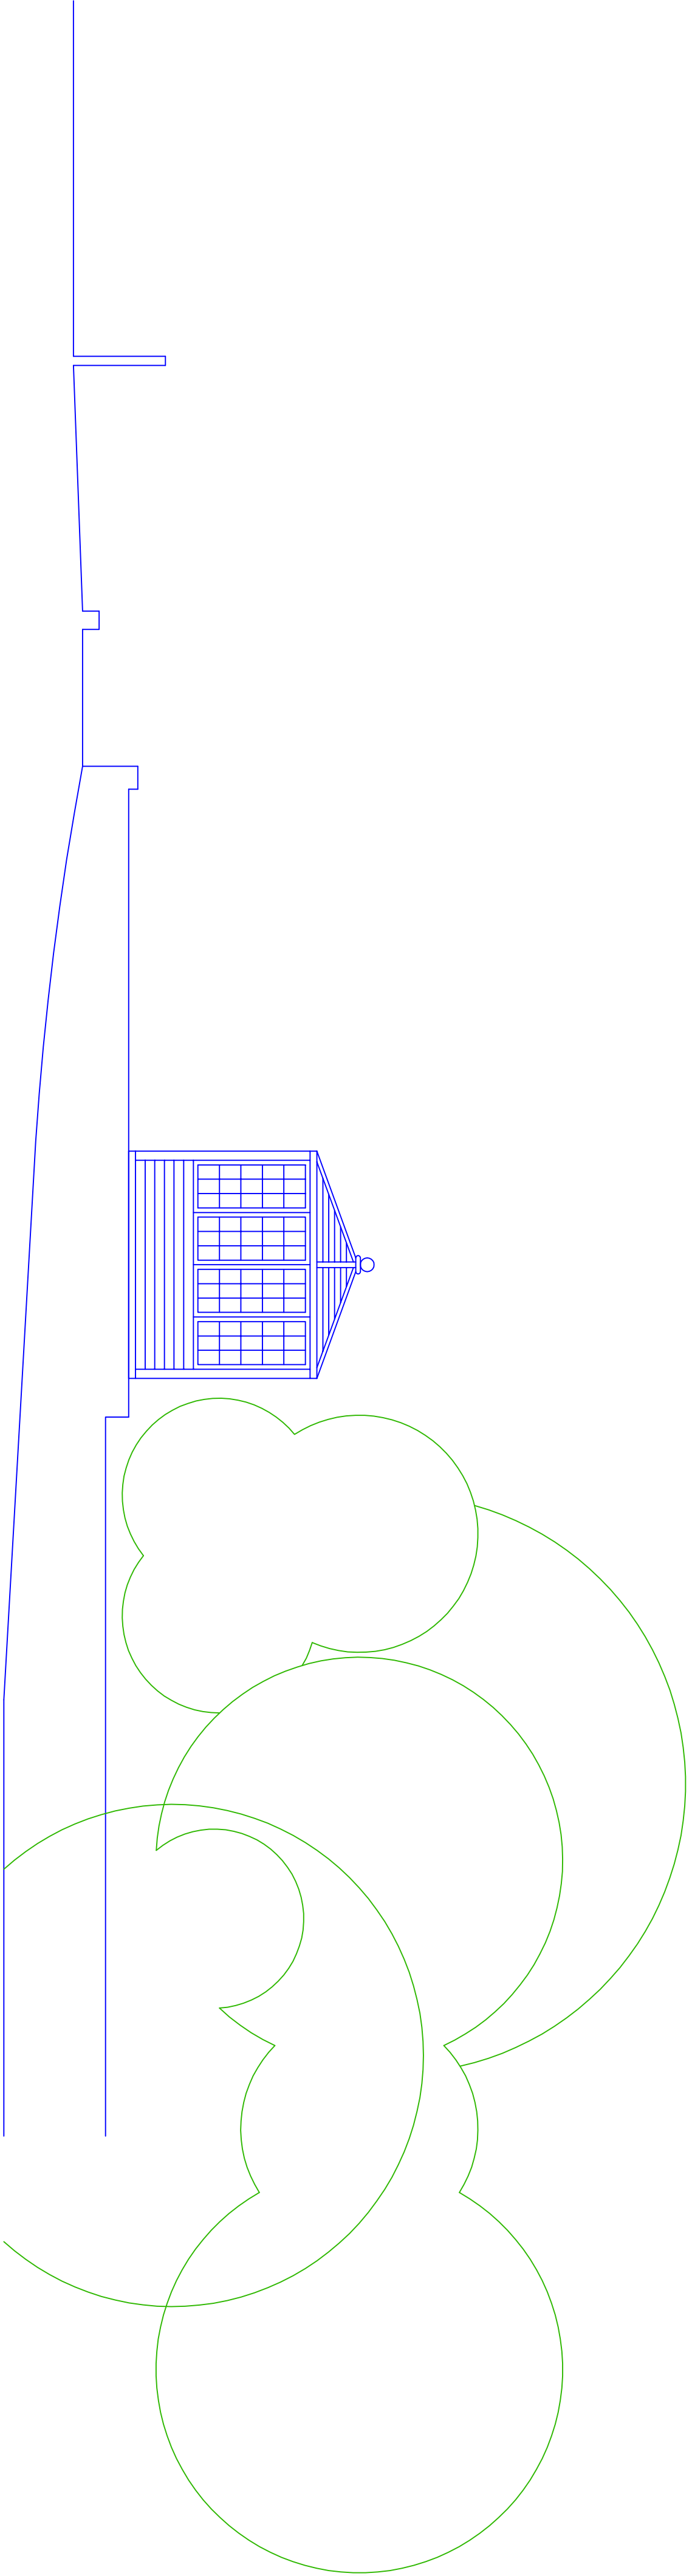

Existing Section along Lumb Carr Road

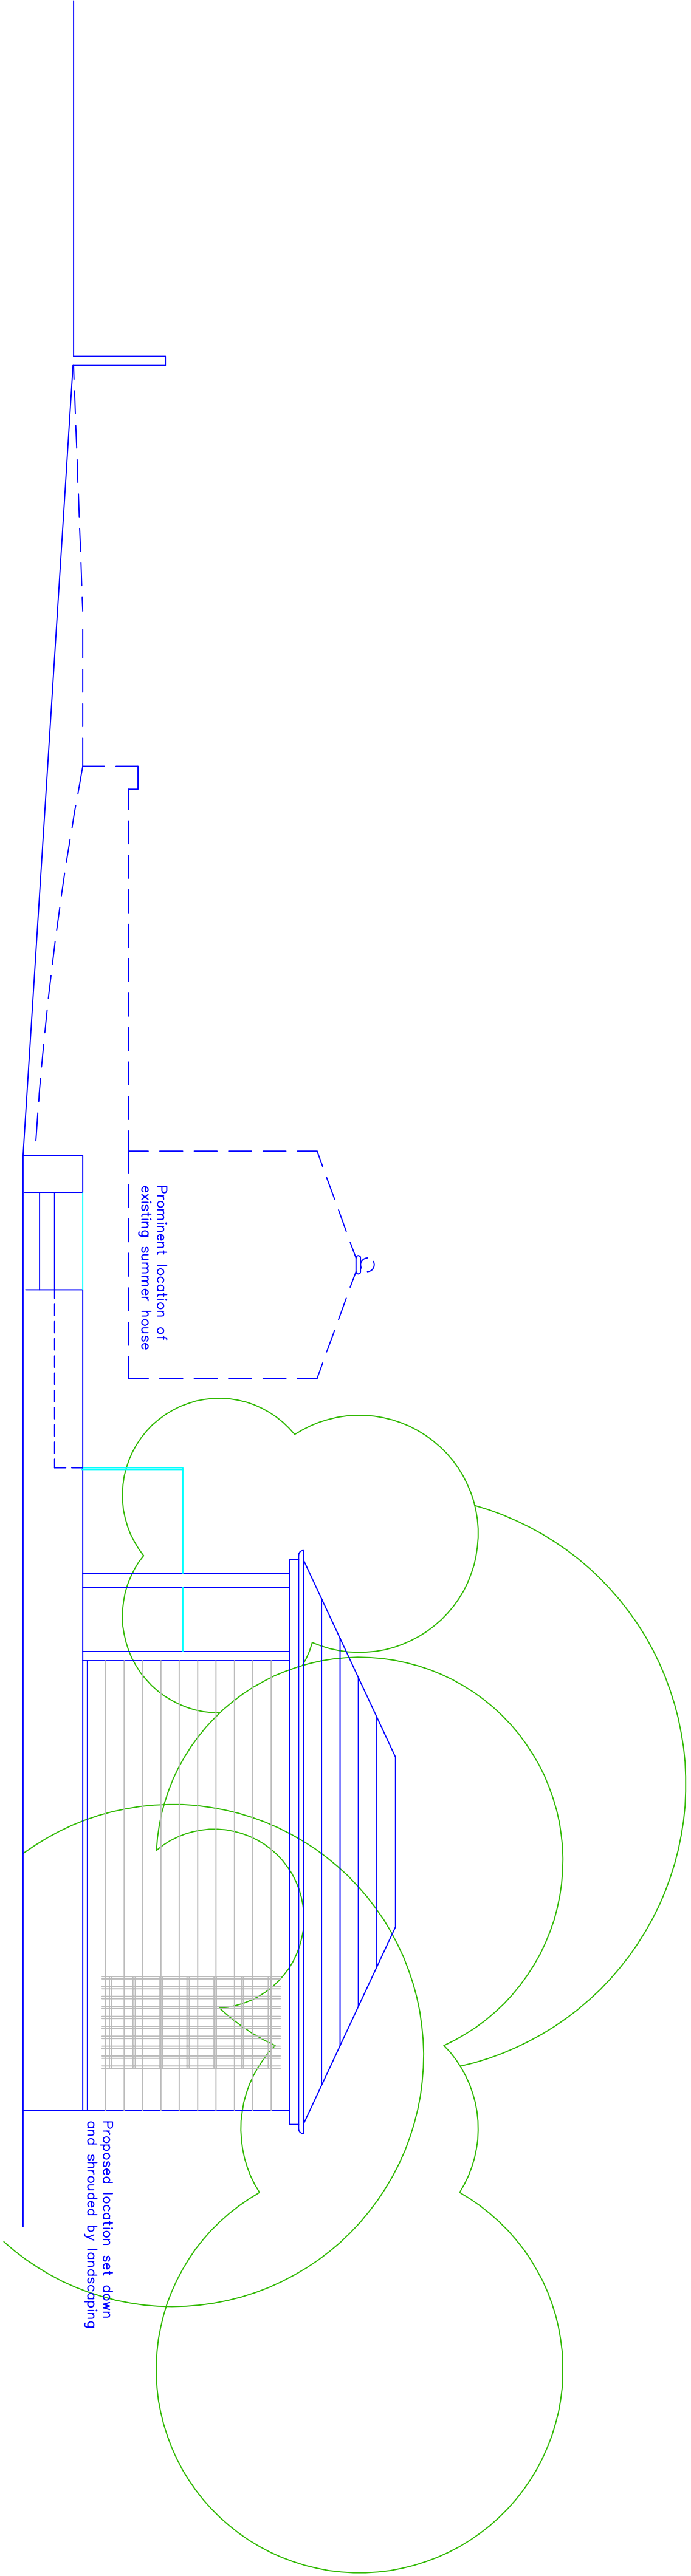

Proposed Section along Lumb Carr Road

This drawing and design concept is the property of PPV design. It should not be reproduced without written permission

2 Helmshore Road, Holcombe Village
Ramsbottom, Lancashire BL8 4PA
Gary Dearden (BAK home) DipArch RIBA
ganu@ppv-design.co.uk www.ppv-design.co.uk
T. 0706 822751 M. 0712 669482

C Privacy screen removed 20.09.2022
B Lowered 500mm 09.09.2022
A Pitched roof and rectangular 10.07.2022

0 1 2 3 m

Tower View
Lumb Carr Road
Holcombe
BL8 4NN
scale 1:50 at A1
May 2022

SU4-06C Existing and Proposed
Sections

PPV design Ltd