


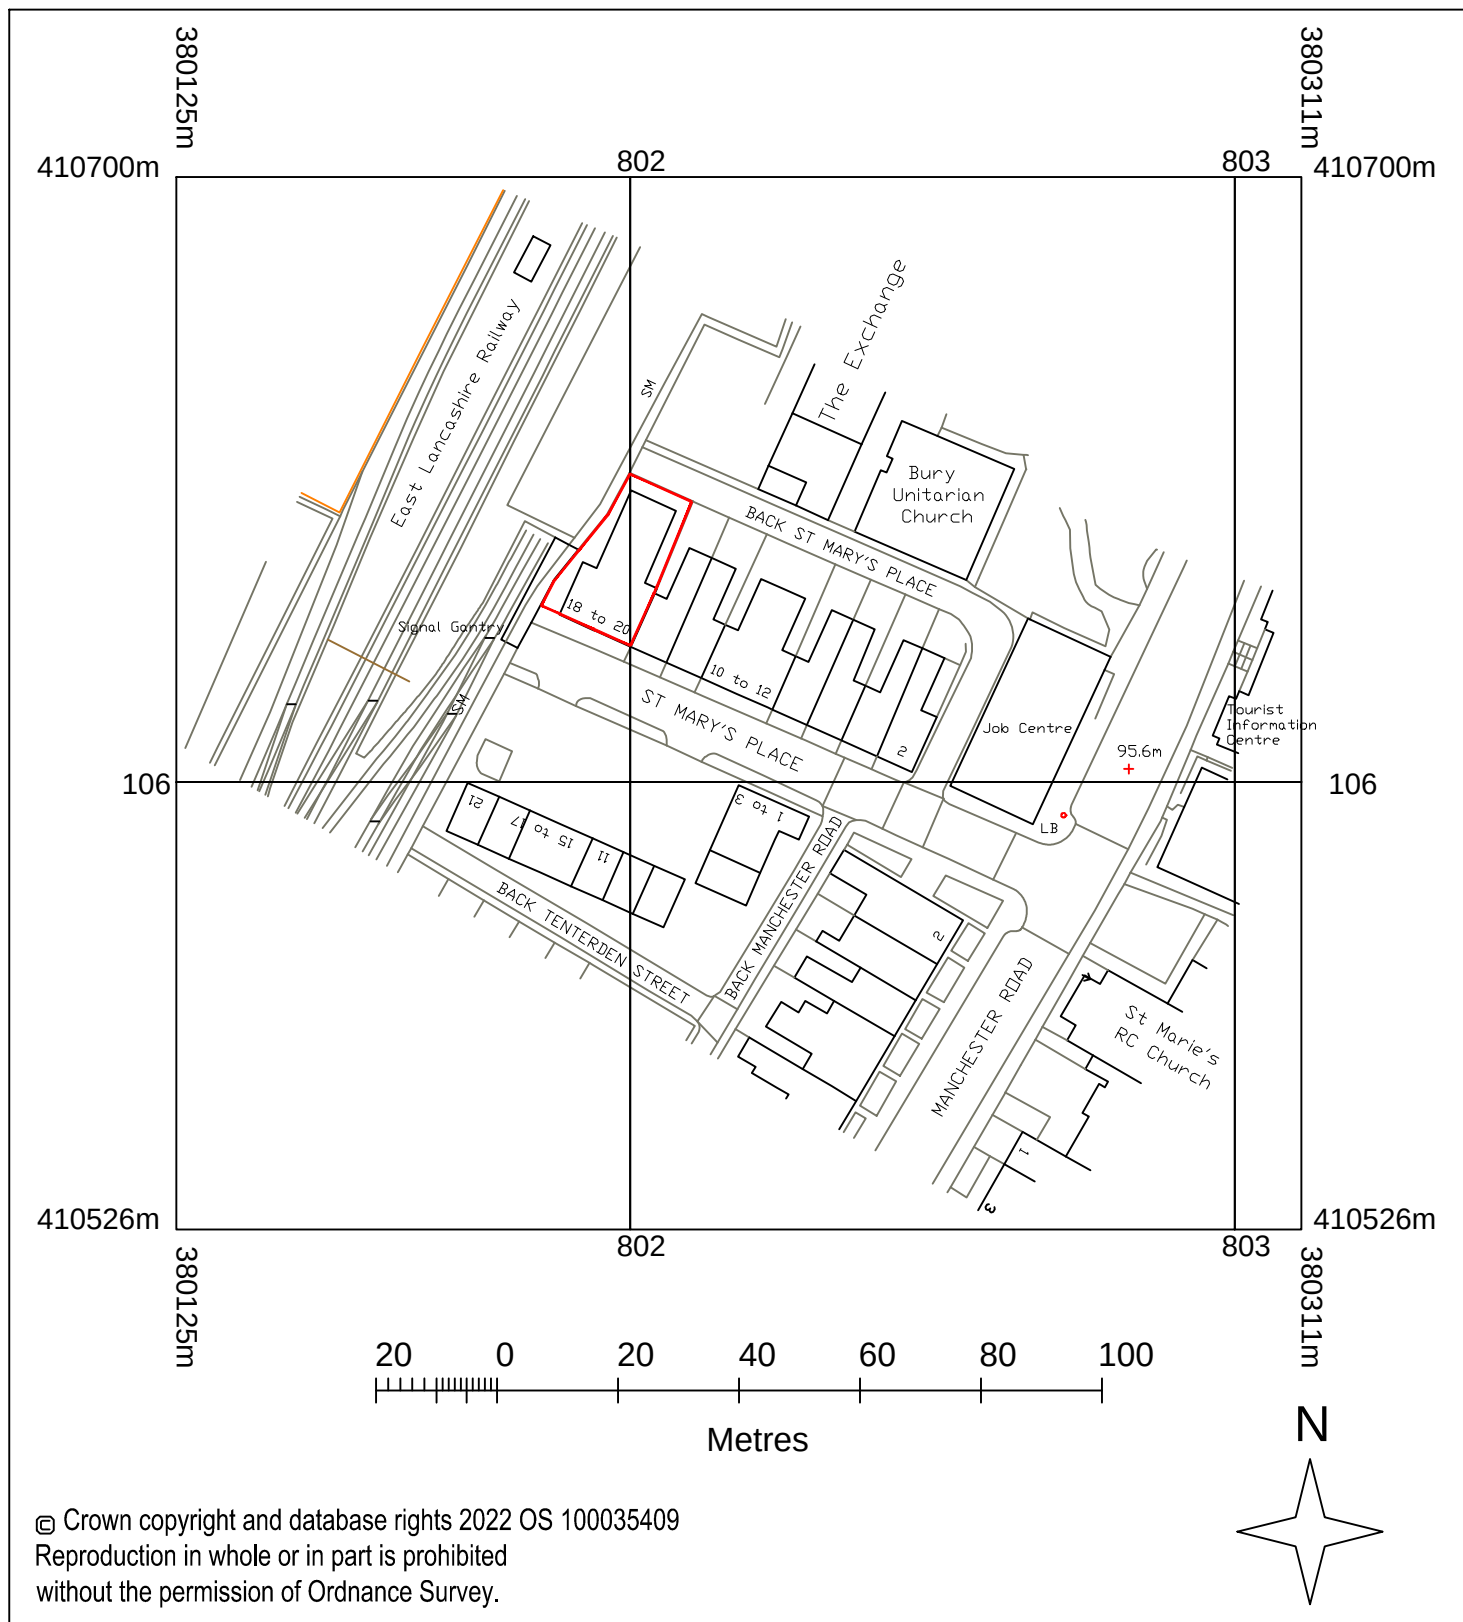

Title: 18-20 ST MARY'S PLACE, BURY, BL9 0DZ~

Dwg. No. 22/1289/100 – LOCATION PLAN

Client: HENMORT DEVELOPMENTS LIMITED

Date: 11.07.2022

Scale: A4@1:1250

Drawn by: JPE

JPE CONSULTANCY LIMITED ARCHITECTURAL DESIGN & PLANNING

9 Woodend Drive, Stalybridge, Cheshire, SK15 2SF
 Telephone 07875 627 988 jim@jpeconsultancy.co.uk

Amendments