



Work to annotated dimensions only. Harrison Ince take no responsibility from any inaccuracies from scaling from this drawing.
All dimensions to be checked on site prior to manufacture and construction. This drawing is the property of Harrison Ince Holdings Limited and should not be reproduced without permission.
All discrepancies to be brought to the attention of the architect immediately.
This drawing is to be read in conjunction with the specification / bill of quantities and related drawings.

REVISIONS


-	FIRST ISSUE	05.12.25	GW
A	PLANNING REVISION	05.02.26	EW

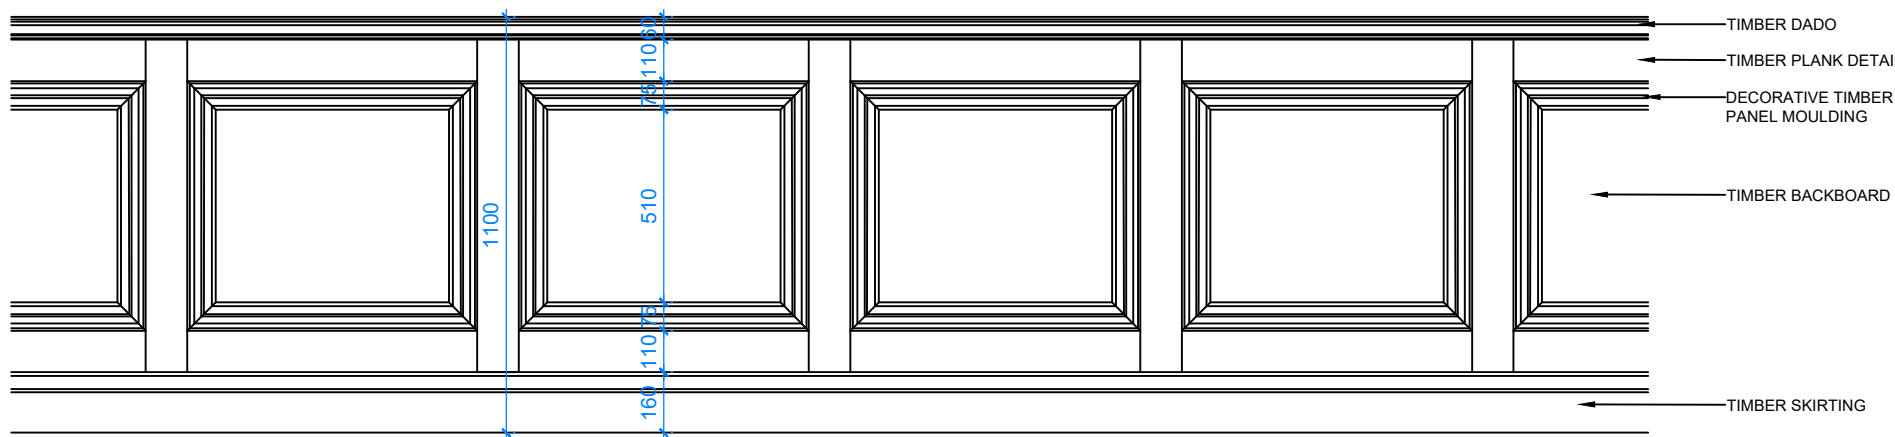

01 EXISTING PANELLING DETAIL
EXAMPLE OF EXISTING PANELLING WITHIN PUB
SCALE 1:20

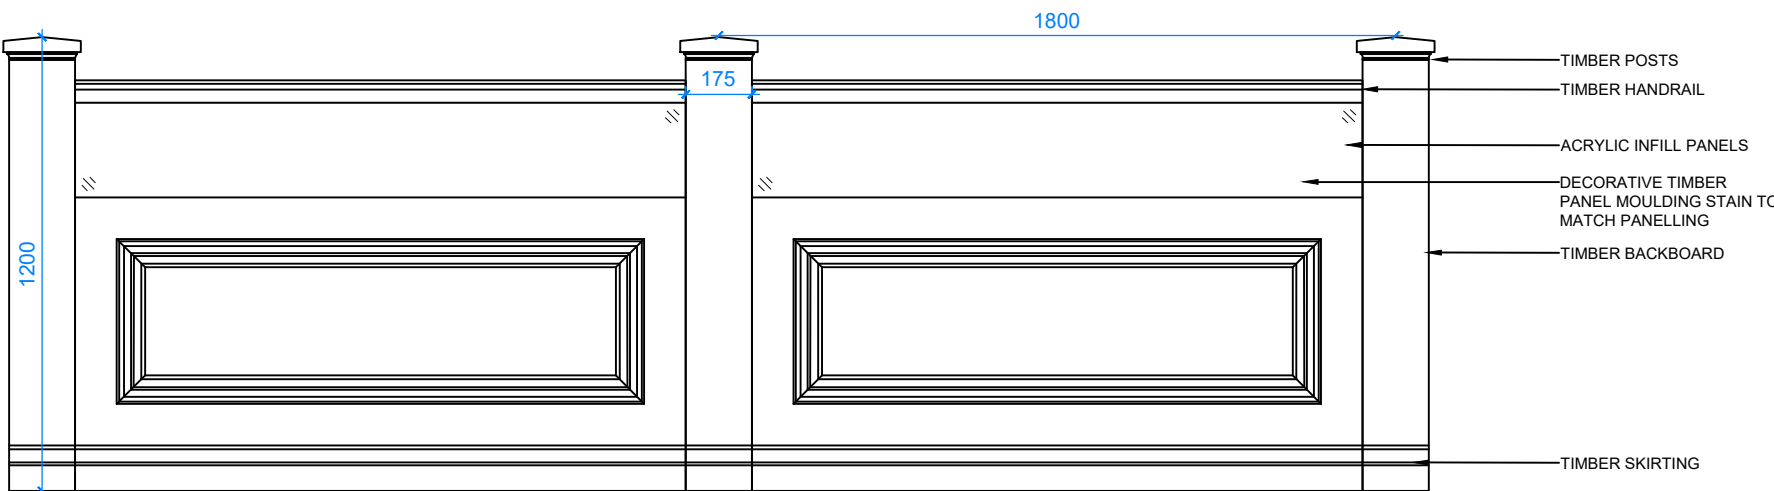


02 EXISTING BULSTRADE AND SCREEN DETAIL
SCALE 1:20

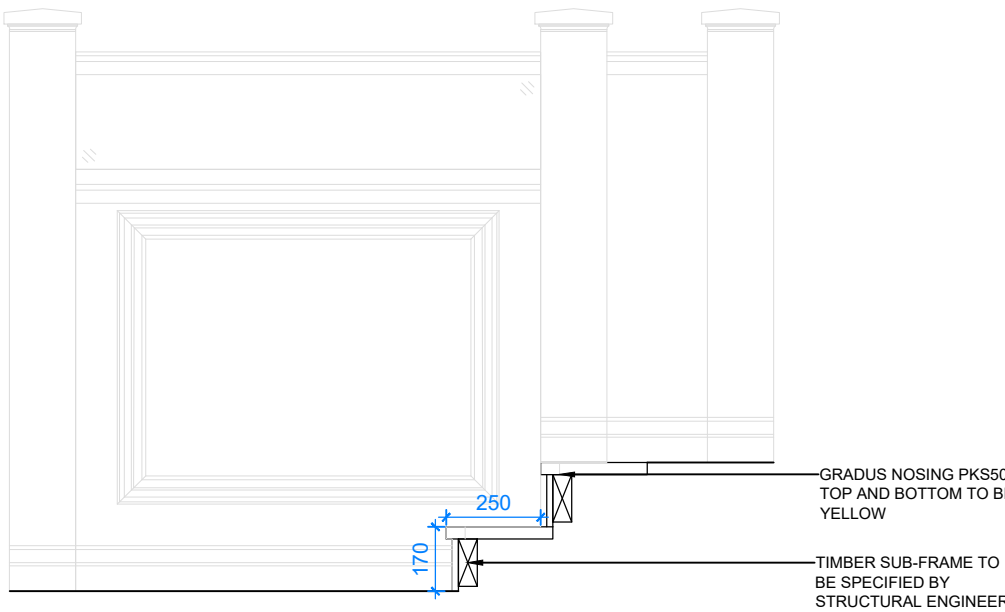

03 PROPOSED STEP DETAIL
SCALE 1:20

FOR PLANNING

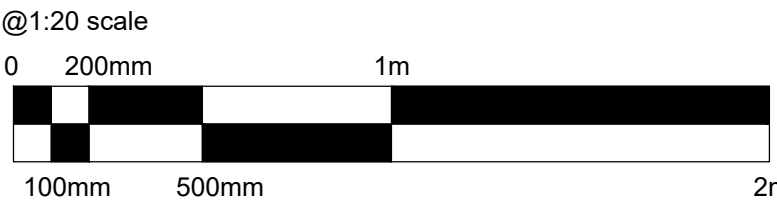

HARRISON INCE

ARCHITECTS INTERIOR DESIGNERS

CLIENT
JD WETHERSPOON PLC

PROJECT
THE ART PICTURE HOUSE,
36 HAYMARKET STREET, BURY BL9 0AY

TITLE
PROPOSED DETAILS

DATE
DECEMBER 2025

SCALE
1:20 @ A1

JOB NO.
PN 6264

DWG. NO.
AD06 A

DRAWN
CAD/SF

CHECKED

SECOND FLOOR
EASTGATE
2 CASTLE STREET
MANCHESTER
M3 4LZ
TEL: 0161 236 3650
EMAIL: admin@harrisonince.co.uk