

Work to annotated dimensions only. Harrison Ince take no responsibility from any inaccuracies from scaling from this drawing.
All dimensions to be checked on site prior to manufacture and construction. This drawing is the property of Harrison Ince Holdings Limited and should not be reproduced without permission.
All discrepancies to be brought to the attention of the architect immediately.
This drawing is to be read in conjunction with the specification / bill of quantities and related drawings.

REVISIONS

-

FIRST ISSUE

18.11.2025 SF

A

REVISED PLANNING ISSUE

27.11.2025 SF







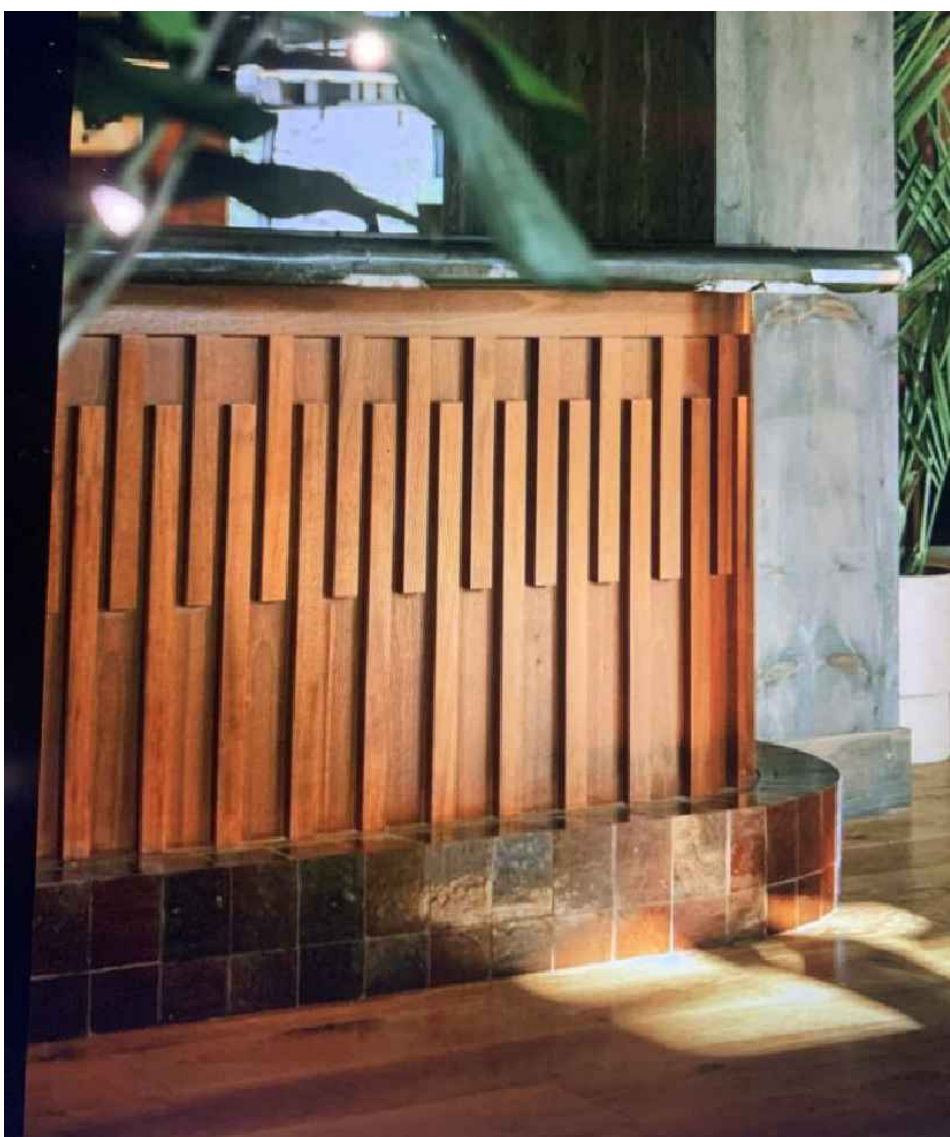


IMAGE A - BAR FRONT DESIGN INSPIRATION
ART DECO INSPIRED DESIGN WITH VERTICAL TIMBER SLATS

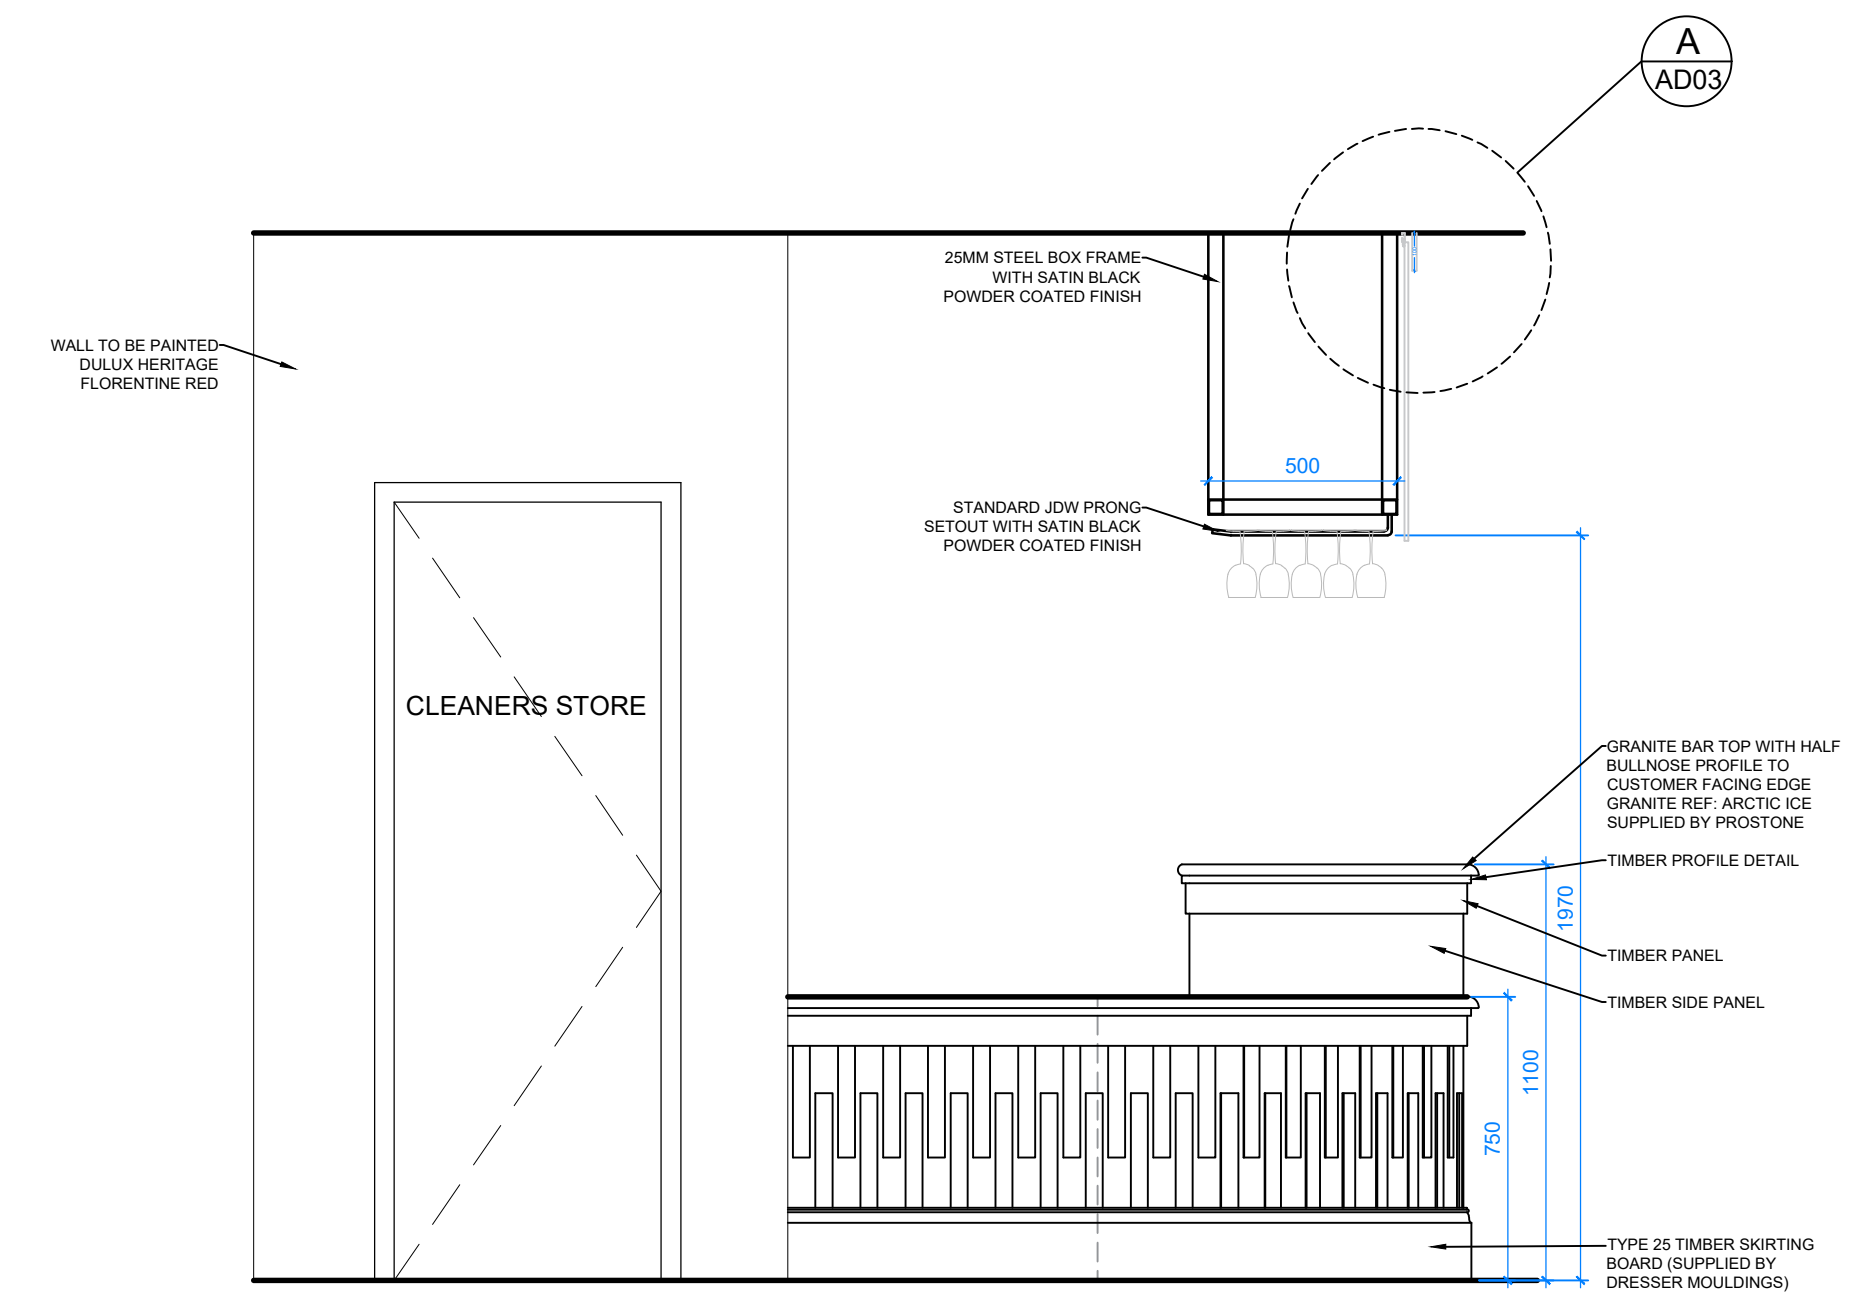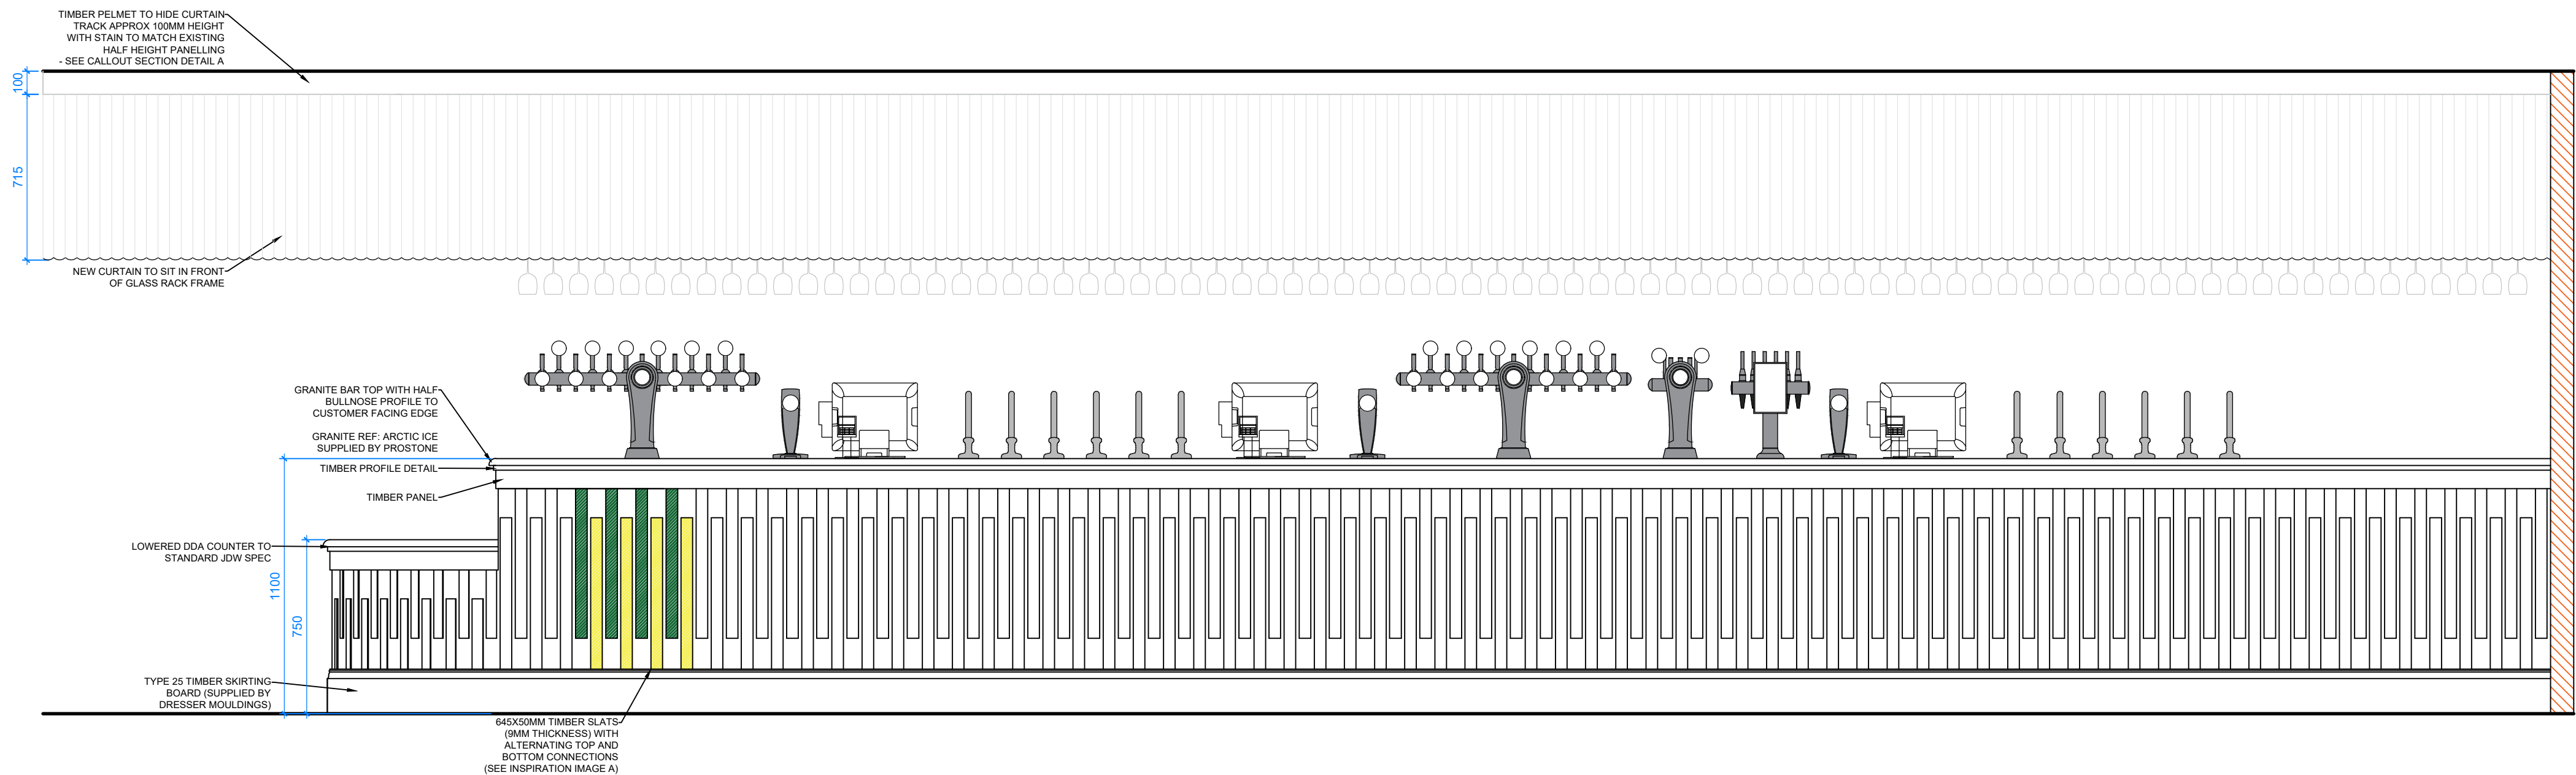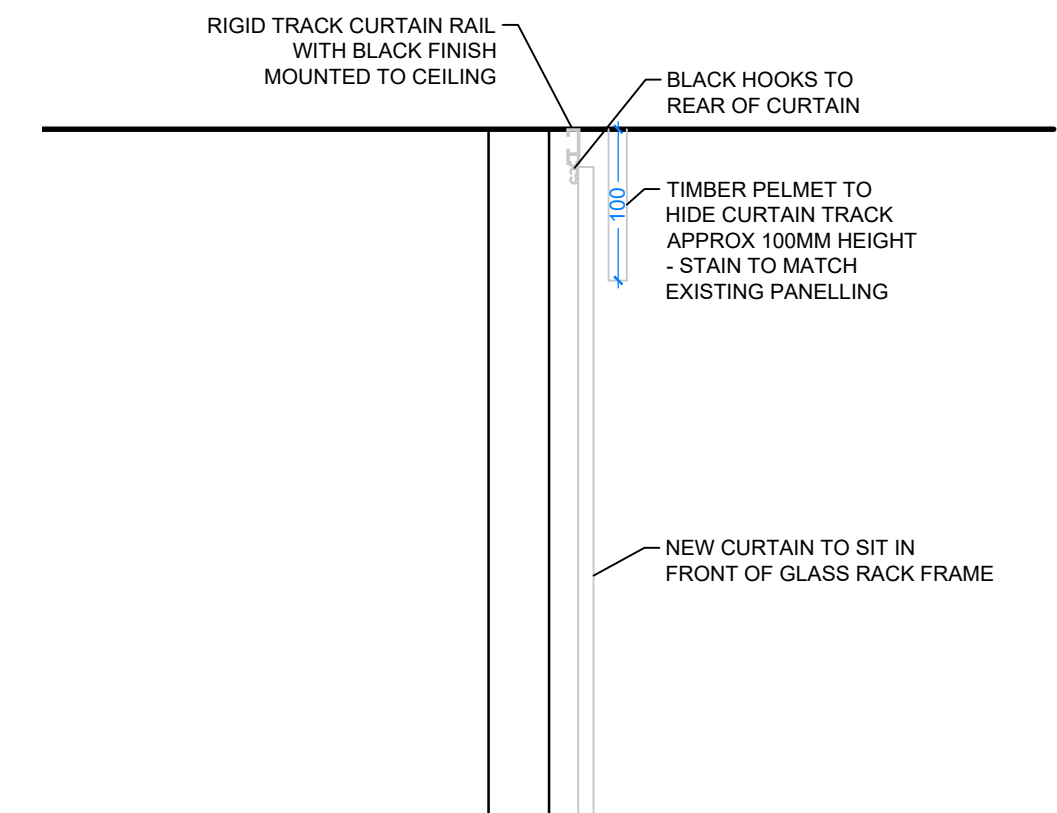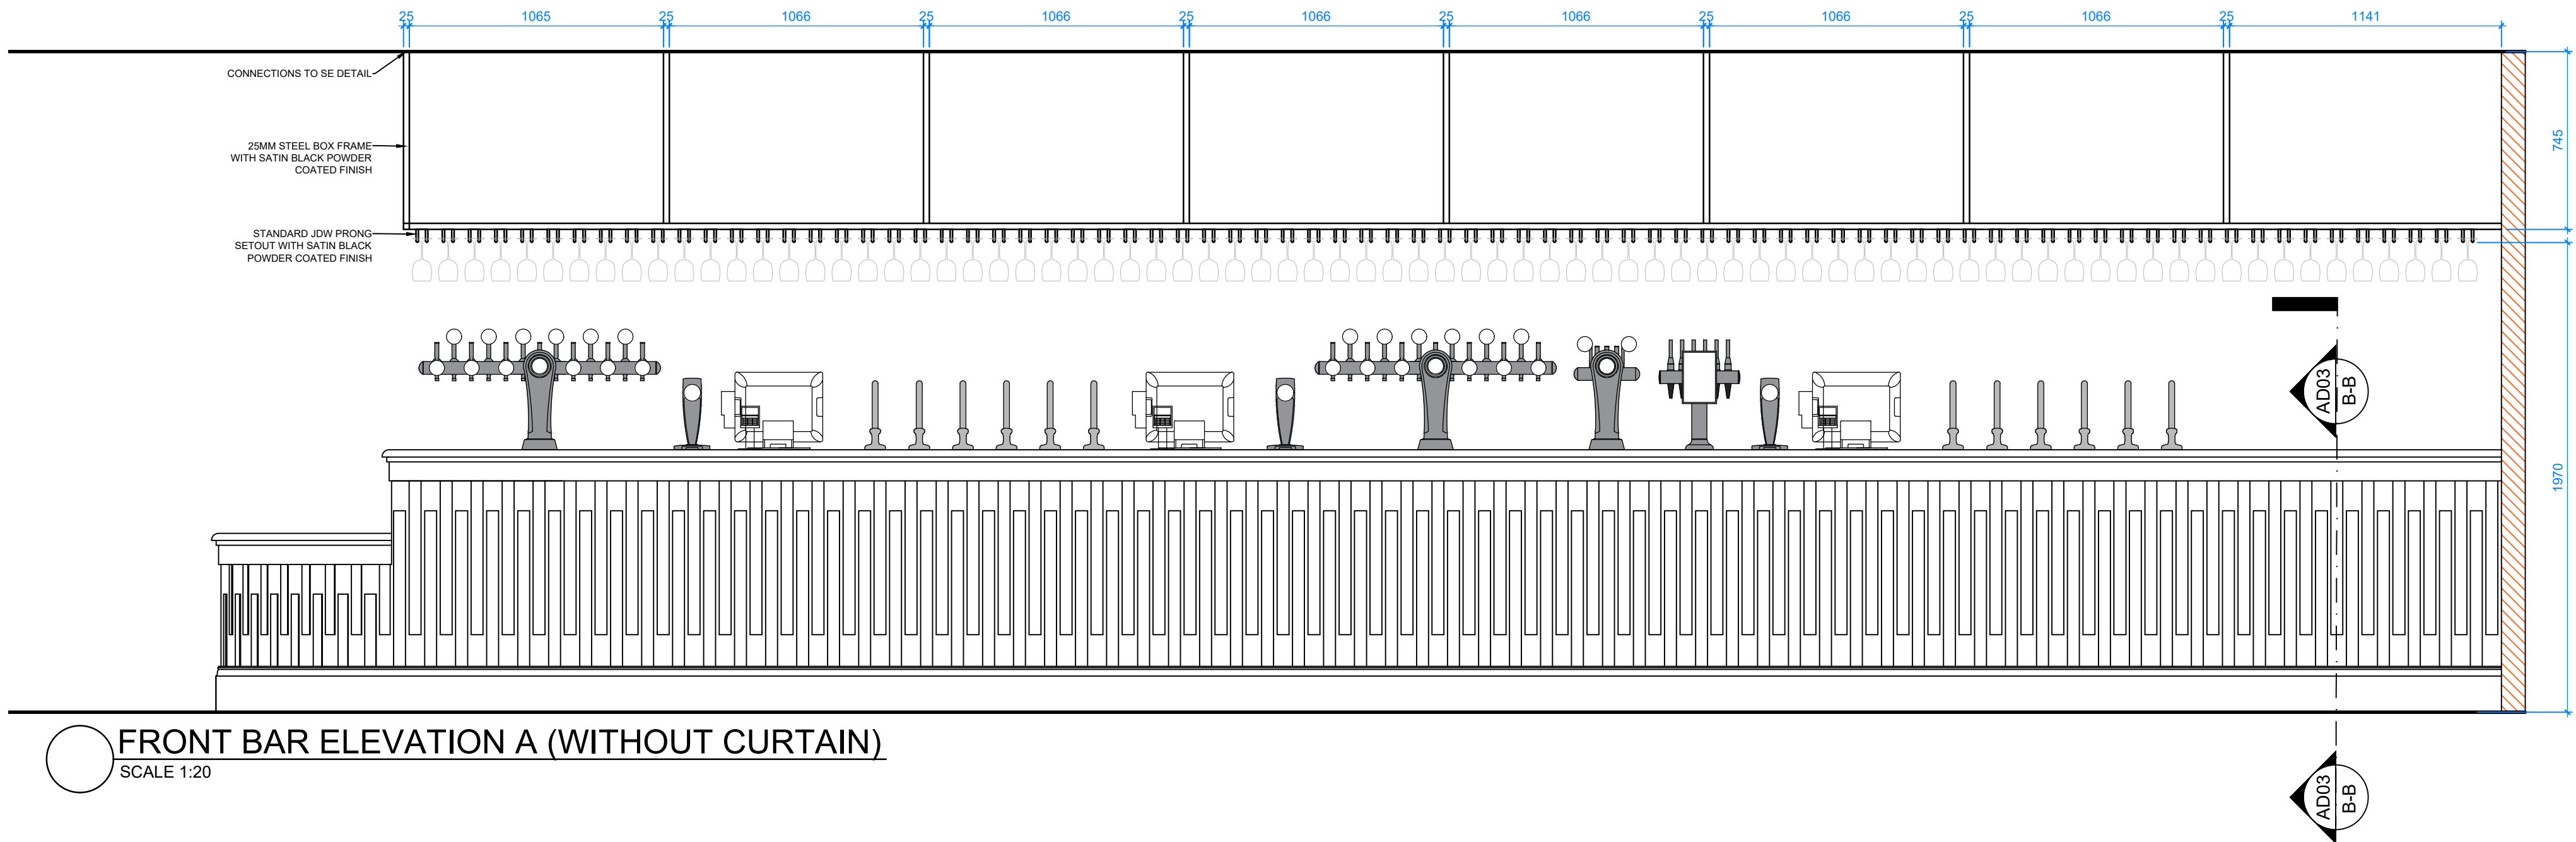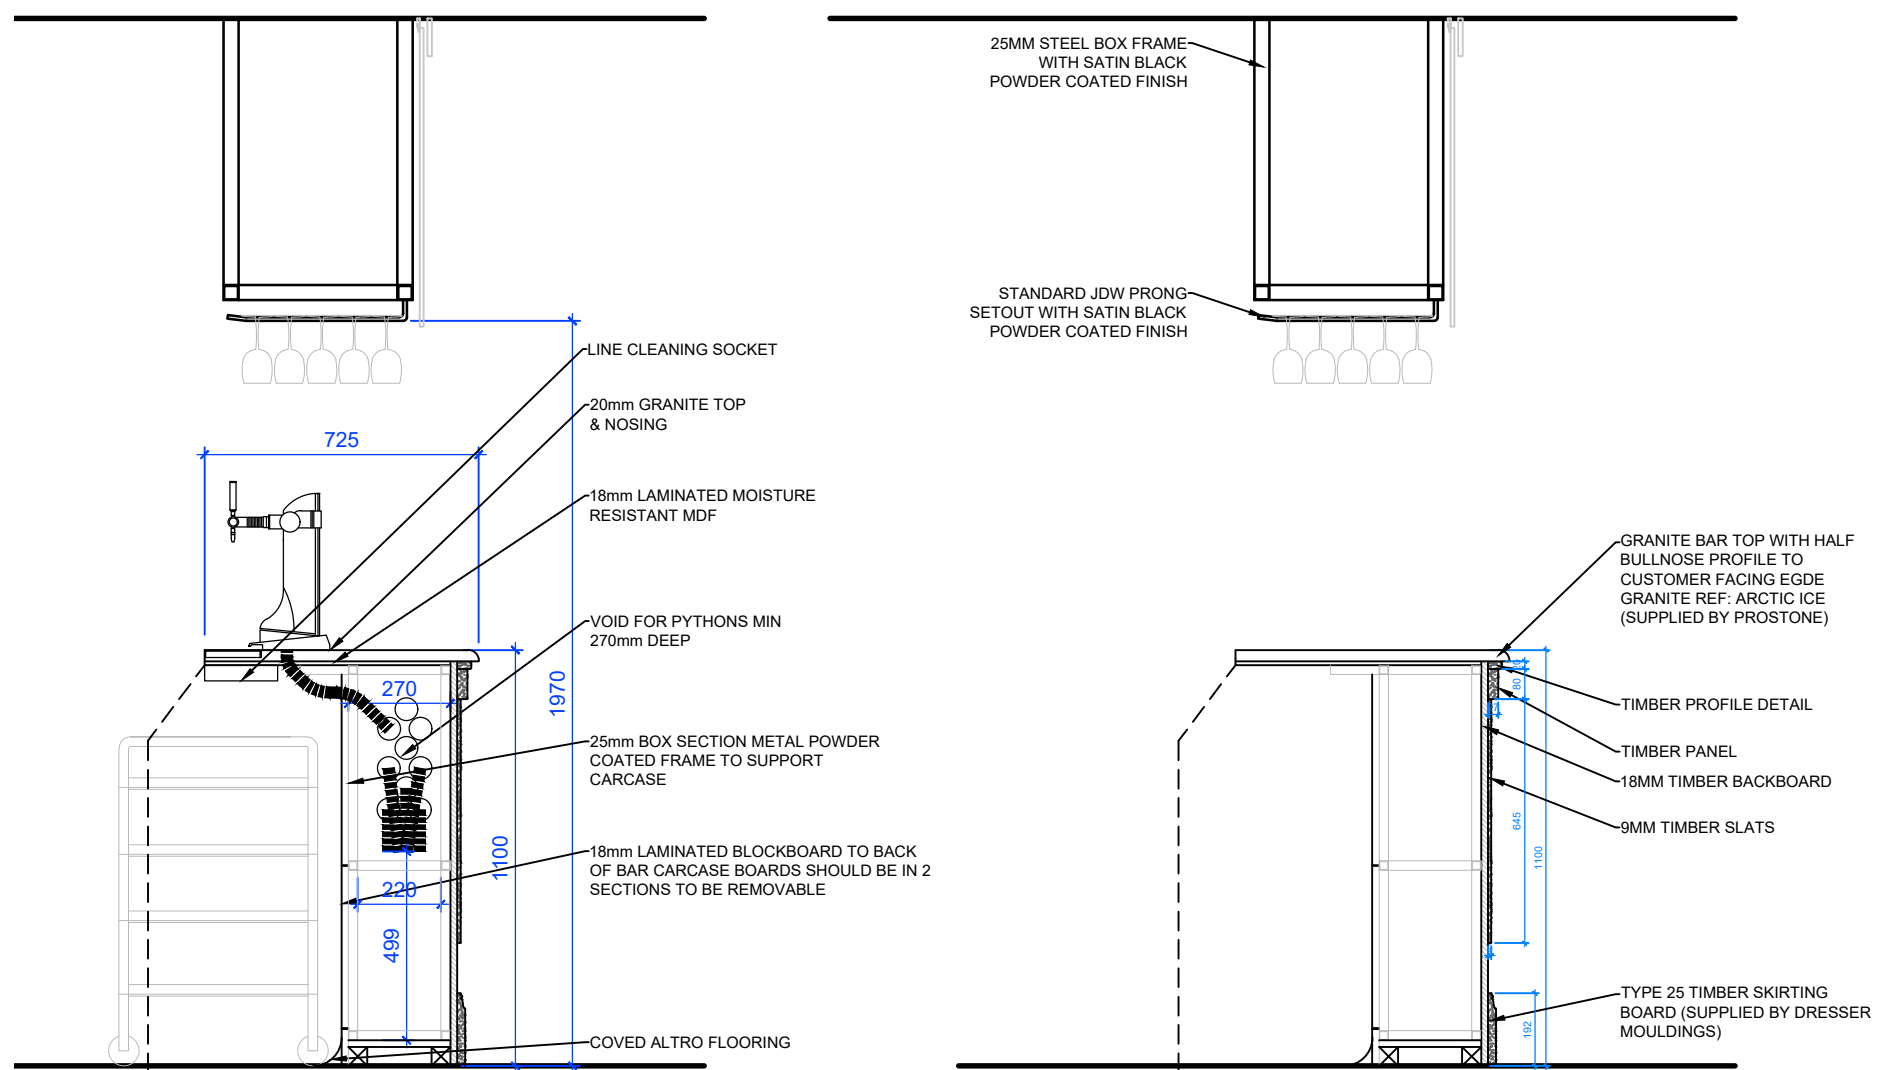

FOR PLANNING

@1:20 scale

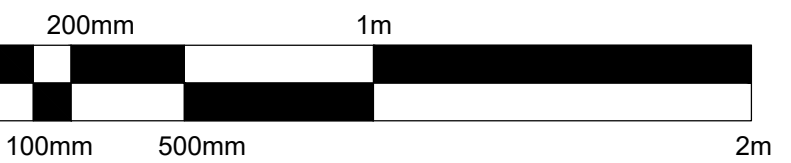

HARRISON INCE

ARCHITECTS INTERIOR DESIGNERS

JD WETHERSPOON PLC

THE ART PICTURE HOUSE,
36 HAYMARKET STREET, BURY BL9 0AY

PROPOSED OBGR PLAN

DATE NOVEMBER 2025

SCALE 1:20 @ A1

JOB NO. PN 6264

DWG. NO. AD03 A

DRAWN CAD/SF

CHECKED

SECOND FLOOR
EASTGATE
2 CASTLE STREET
MANCHESTER
M3 4LZ
TEL: 0161 236 3650
EMAIL: admin@harrisonince.co.uk