




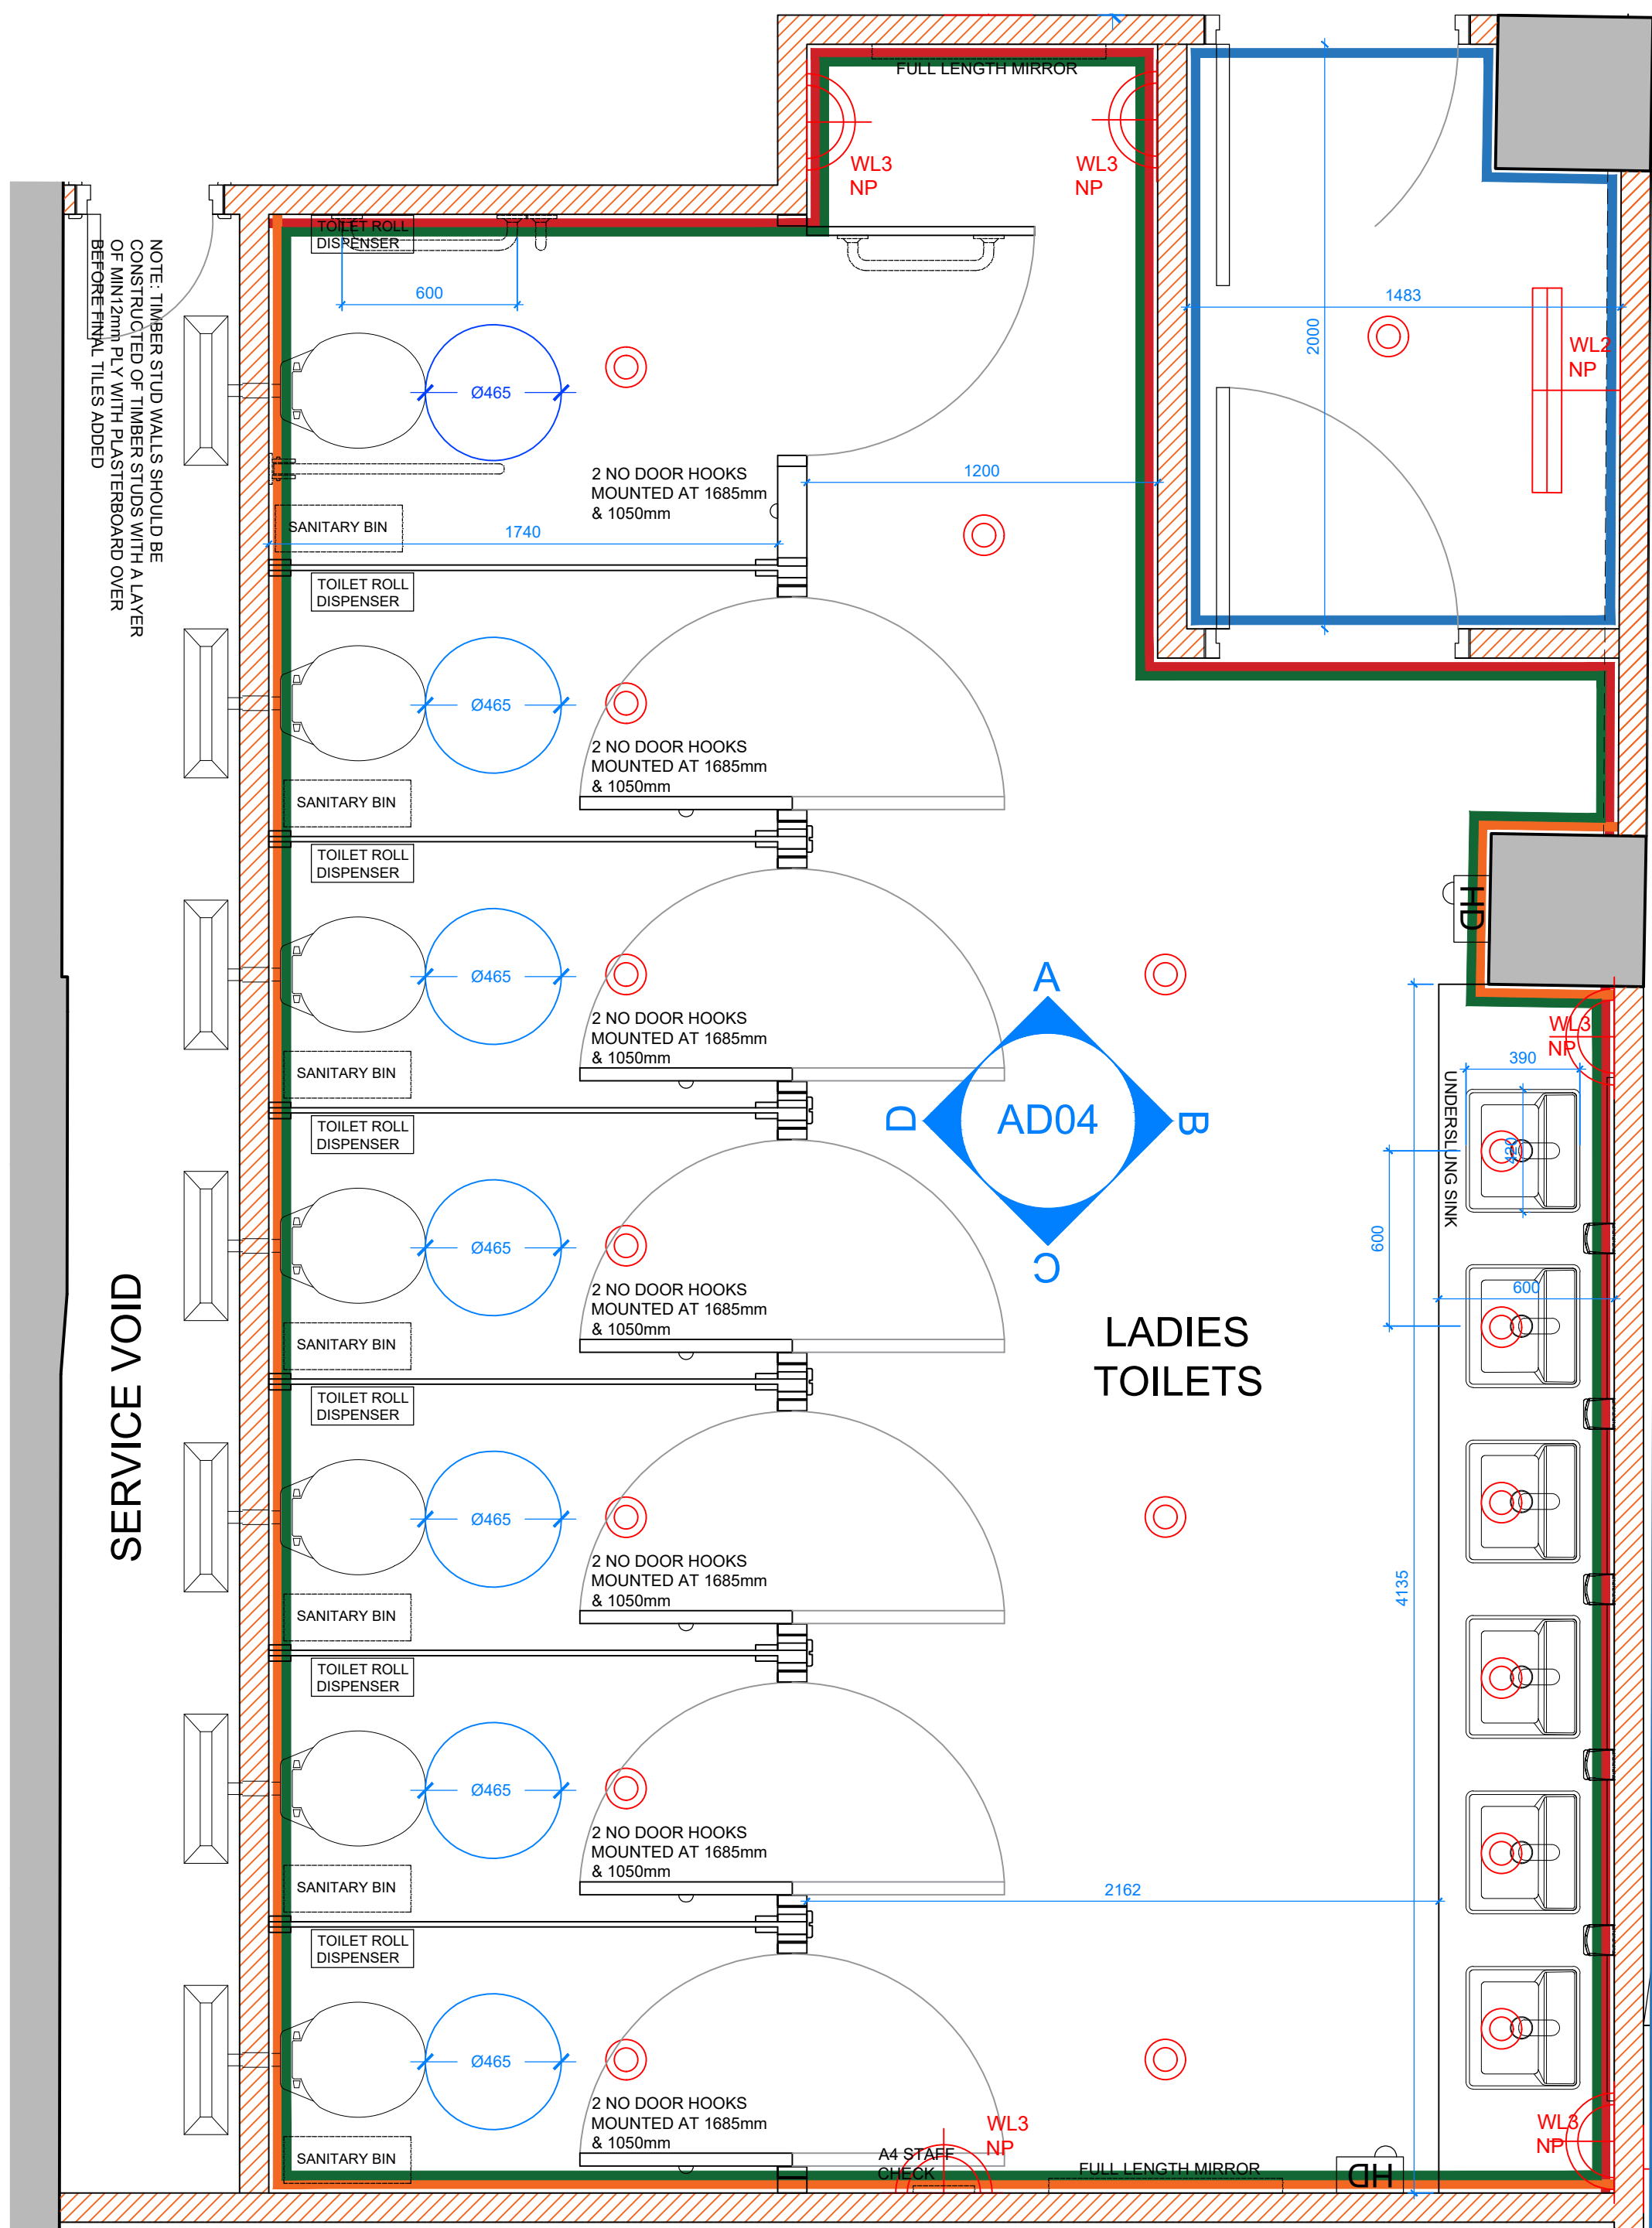

PROPOSED FEMALE WC PLAN
Scale 1:20

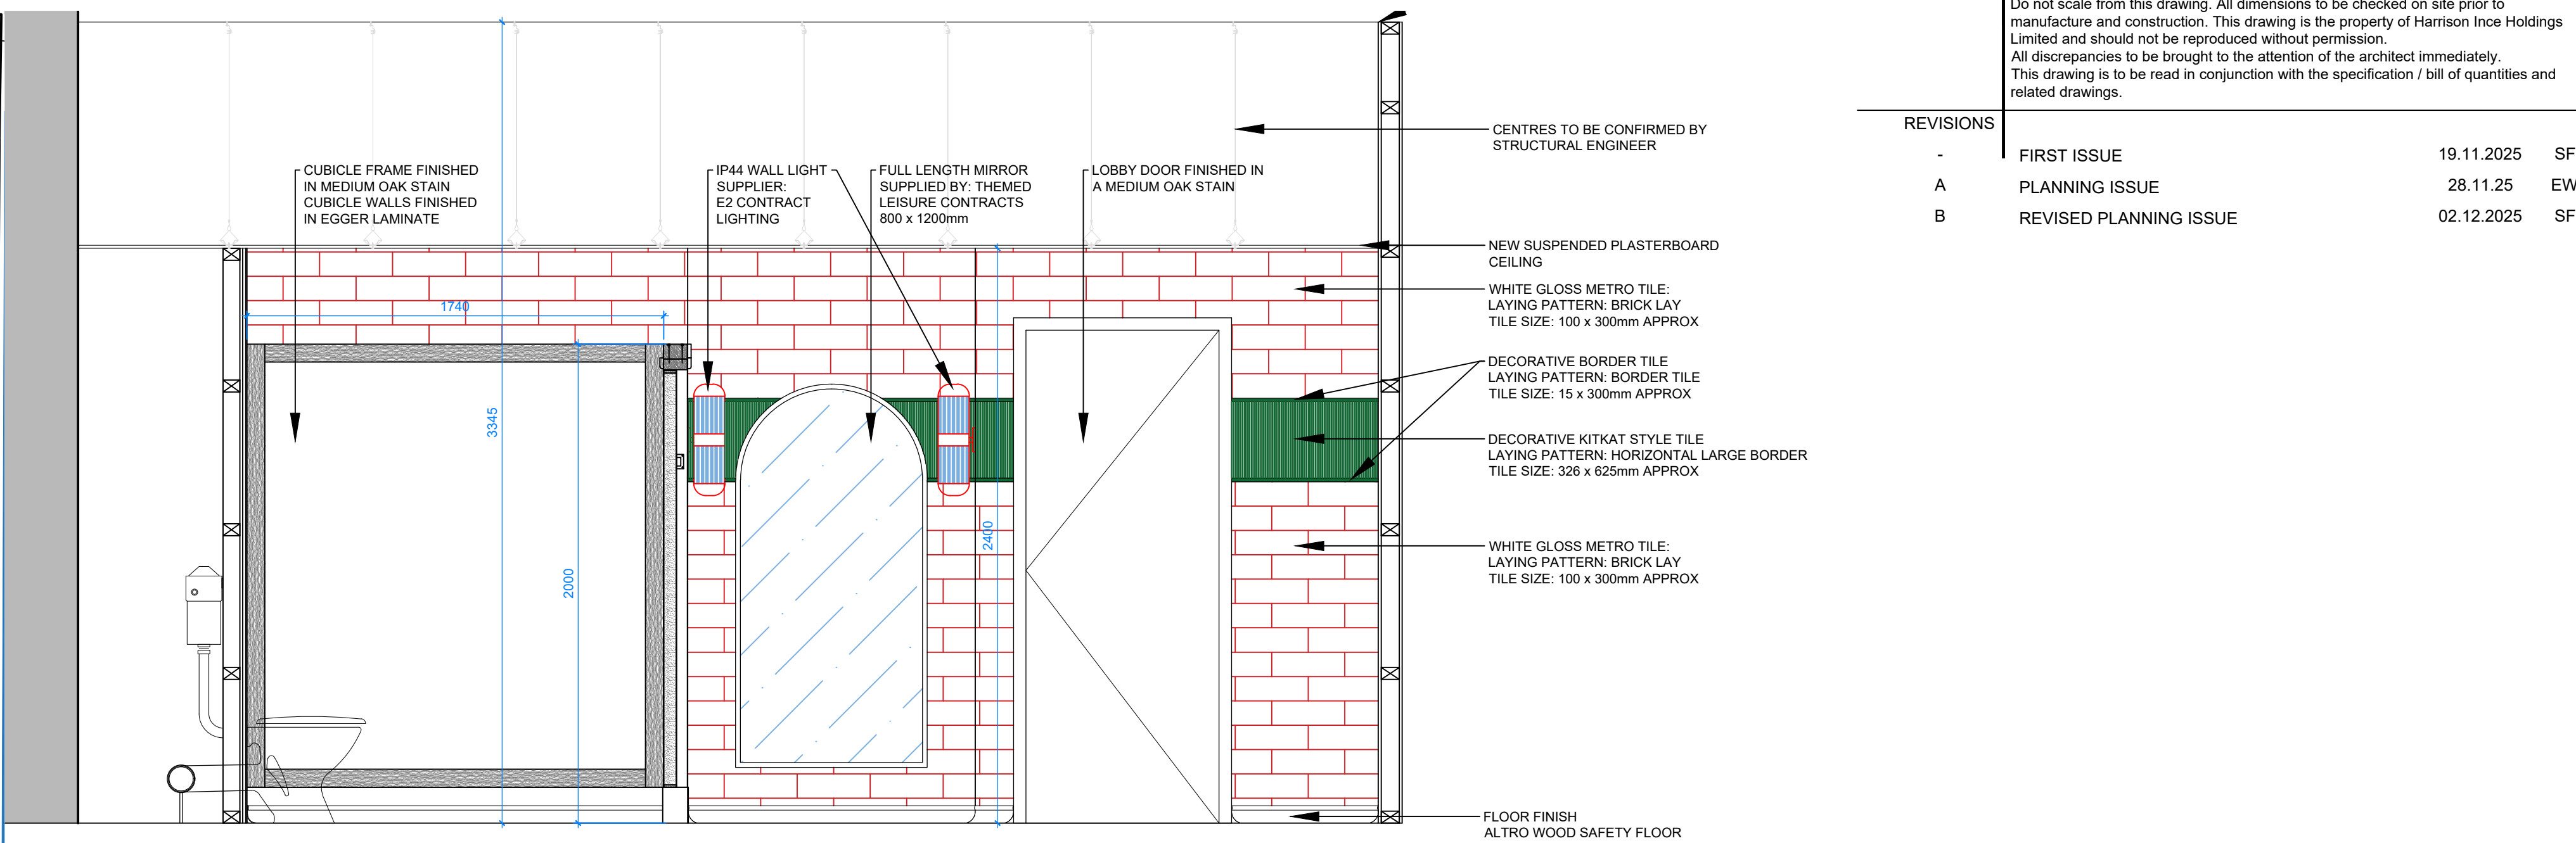

ELEVATION A - CUBICLE WALL
Scale 1:20

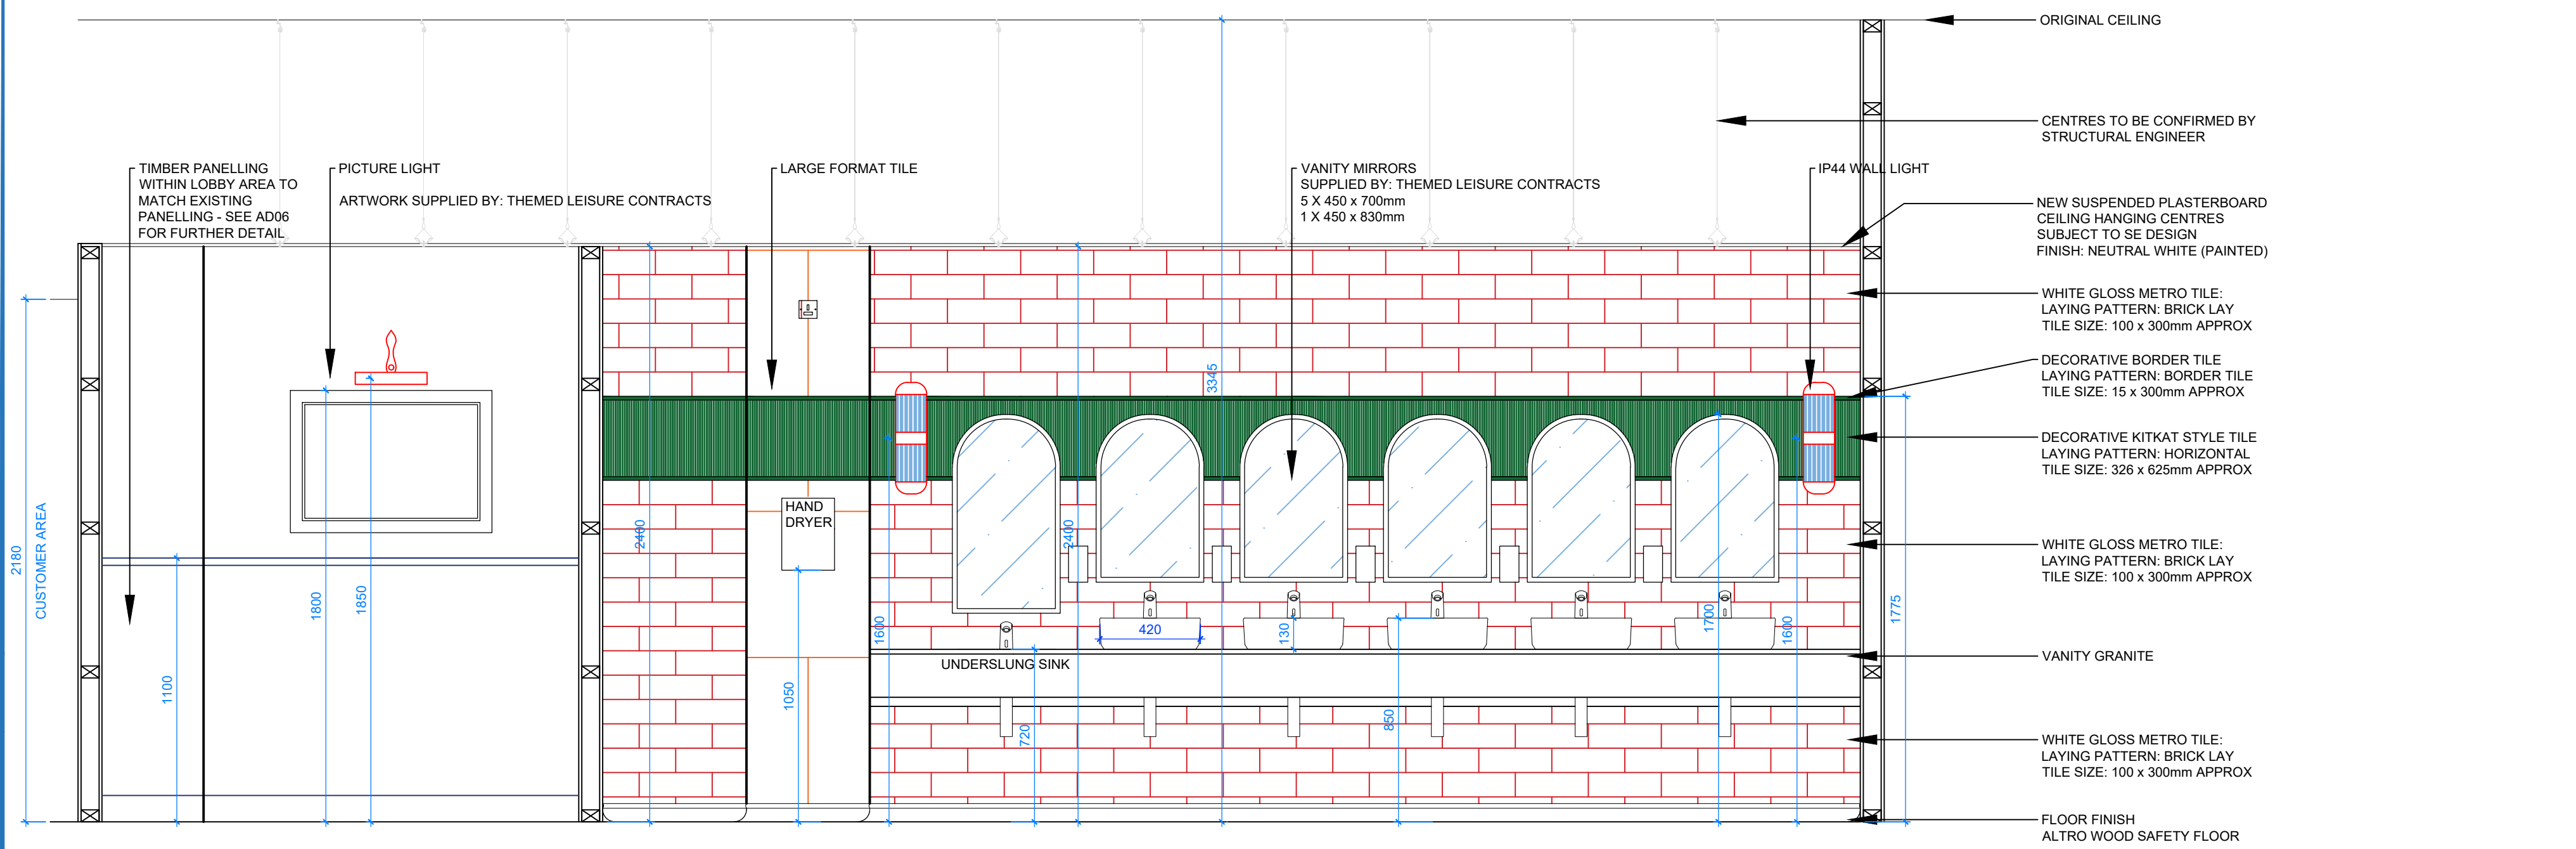


ELEVATION B - VANITY WALL
Scale 1:20

WALL FINISHES KEY		
FINISH	REF	IMAGE (EXAMPLE ONLY)
BLUE DECORATIVE KITKAT TILE DECORATIVE BORDER TILE TO TOP AND BOTTOM OF KITKAT TILE TOP LINE OF TOP BORDER TILE SET TO 1775mm FROM FINISHED FLOOR LEVEL		
WHITE GLOSS METRO TILE		
LARGE FORMAT TILE SIZE: 600 x 600mm		
NEW TIMBER PANELLING STAINED TO CONTRACTOR 'MEDIUM OAK' STAIN & PAINT ABOVE		
DASHED LINE = COLOUR SHOWN TO BE PAINTED ABOVE PANELLING OR ON BEAMS & RECESSES AS LABELLED		
ALL CEILINGS TO BE PAINTED IN DH ROMNEY WOOL UNLESS STATED OTHERWISE		

Do not scale from this drawing. All dimensions to be checked on site prior to manufacture and construction. This drawing is the property of Harrison Ince Holdings Limited and should not be reproduced without permission. All discrepancies to be brought to the attention of the architect immediately. This drawing is to be read in conjunction with the specification / bill of quantities and related drawings.

REVISIONS			
-	FIRST ISSUE	19.11.2025	SF
A	PLANNING ISSUE	28.11.25	EW
B	REVISED PLANNING ISSUE	02.12.2025	SF

FOR PLANNING

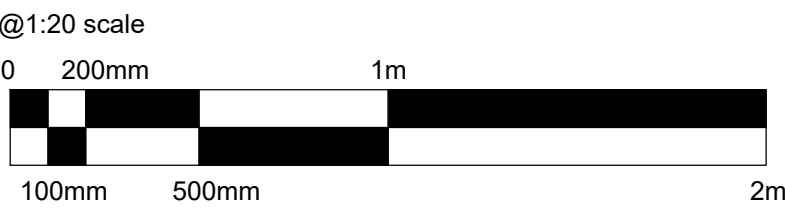

HARRISON INCE

ARCHITECTS INTERIOR DESIGNERS

JD WETHERSPOON PLC

CLIENT

THE ART PICTURE HOUSE,
36 HAYMARKET STREET, BURY BL9 0AY

PROPOSED FEMALE WC DETAILS

TITLE

DATE: AUGUST 2025

SCALE: 1:20 @ A1

JOB NO: PN6264-08

DWG. NO: AD04 B

DRAWN: CAD/CG

CHECKED

SUN HOUSE
2-4 LITTLE PETER STREET
KNOTT MALL
MANCHESTER
M15 4PP
TEL: 0161 236 3660
EMAIL: enquiries@harrisonince.co.uk