


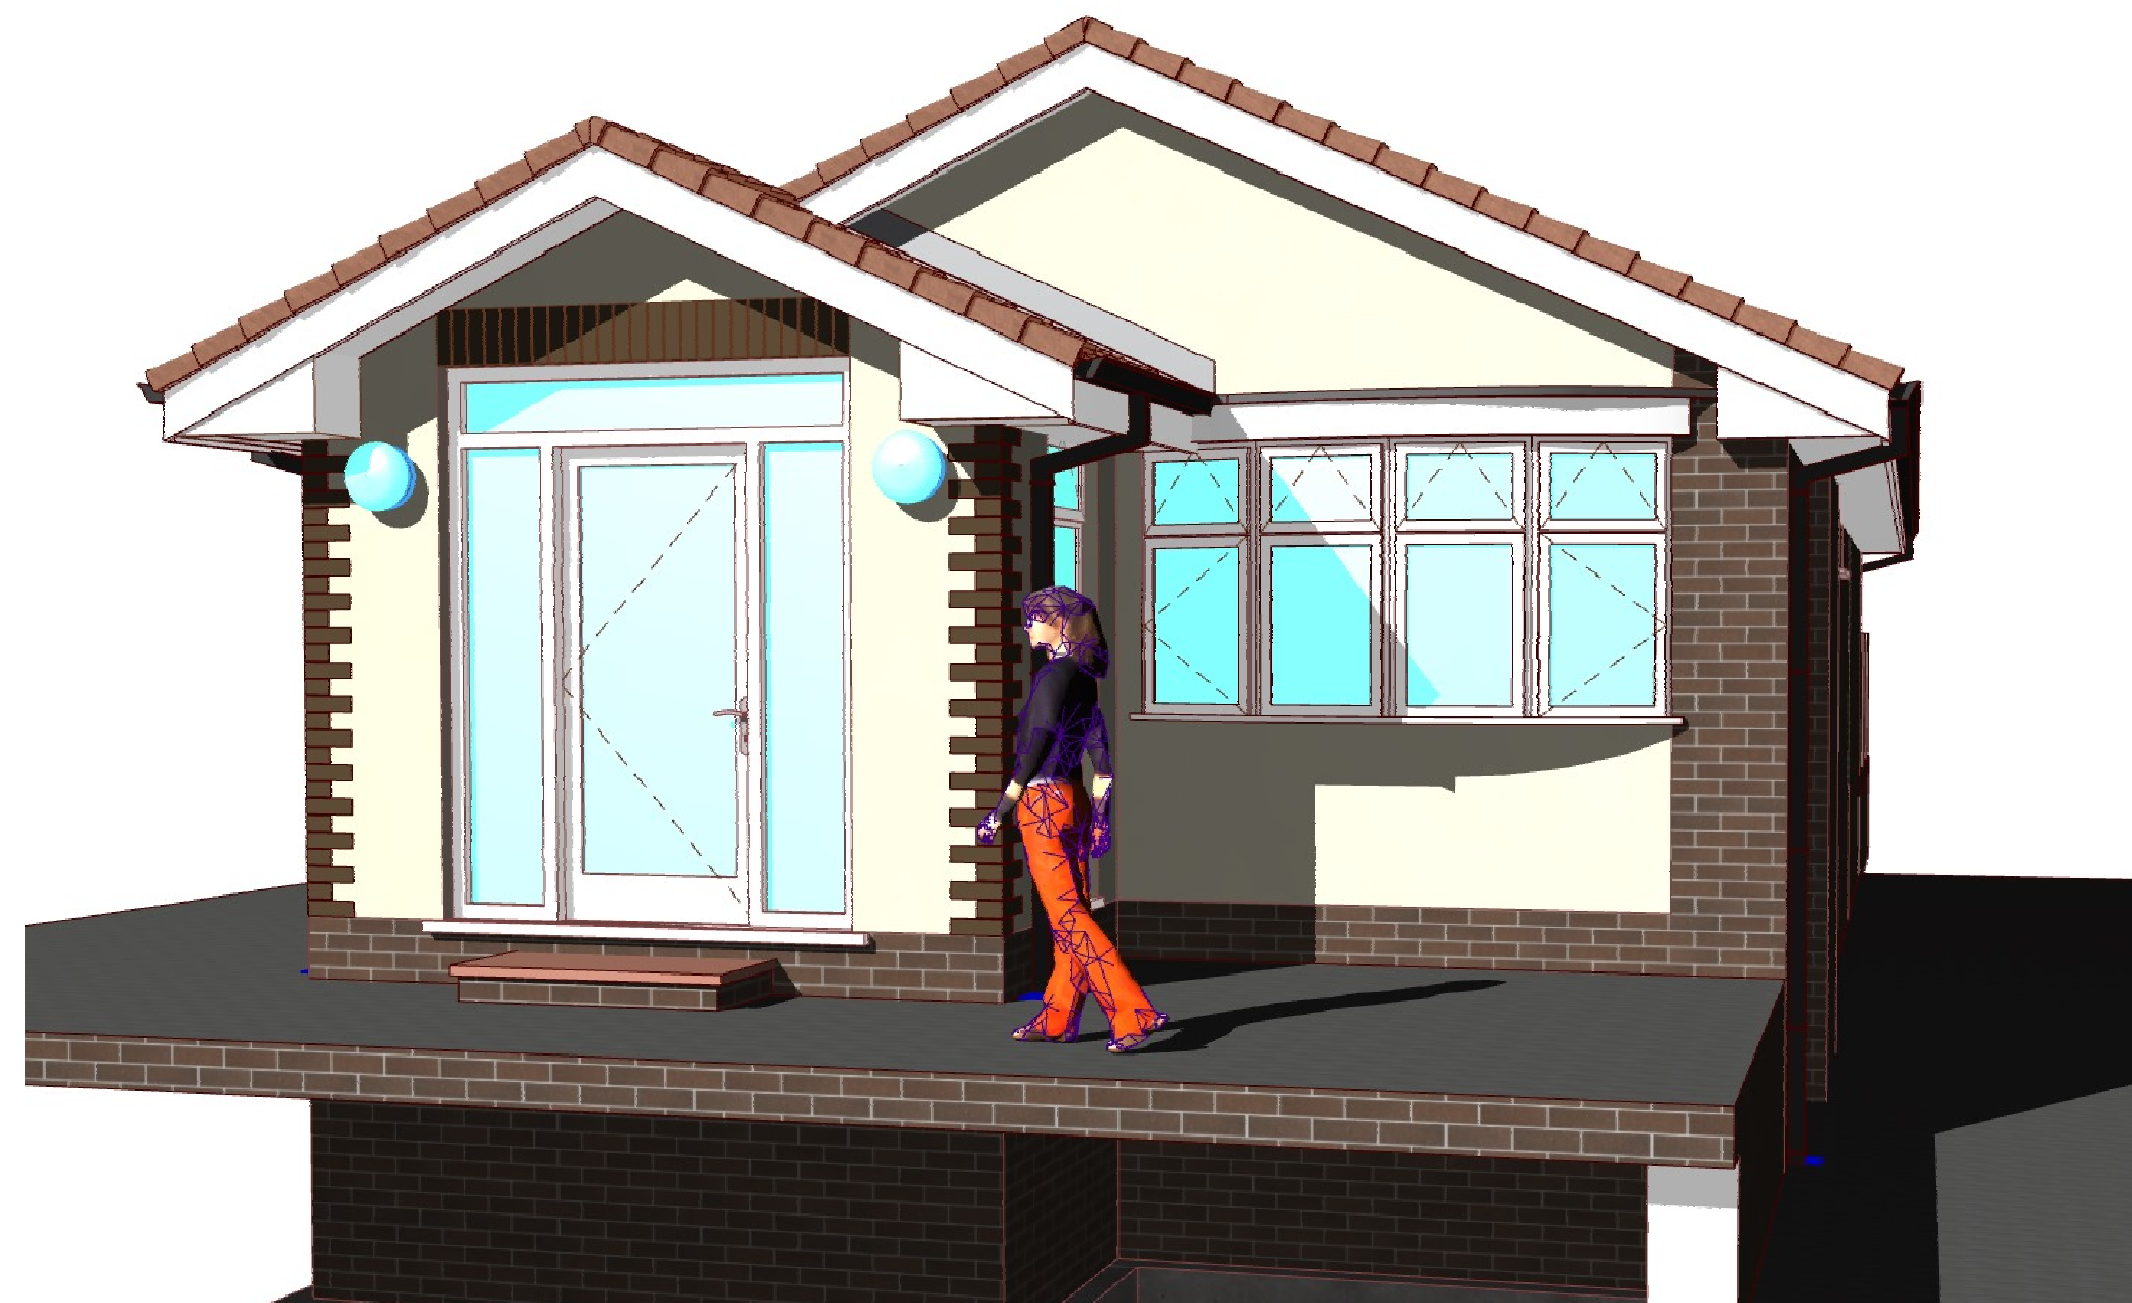

1 Proposed Front/Side 3D View
1:50



2 Proposed Front/Side 3D View
1:50



3 Proposed Front/Side 3D View
1:50



SITE ADDRESS:
8 WOODSTOCK DRIVE,
TOTTINGTON, BURY
BL8 4BW
THE CONSTRUCTION OF
SINGLE STOREY EXTENSION
AT THE SIDE/REAR OF THE
DWELLING HOUSE + PORCH
TO FRONT ELEVATION +
INTERNAL/EXTERNAL
ALTERATIONS.



4 Proposed Side/Rear 3D View
1:50



5 Proposed Rear 3D View
1:50



6 Proposed Rear 3D View
1:50