



1 Bishops Rd Streetscene
1 : 200



2 Bishops Rd Streetscene- Proposed
1 : 200







3 Kings Rd Streetscene - Existing
1 : 200



4 Kings Rd Streetscene - Proposed
1 : 200



Proposed View From Kings Rd

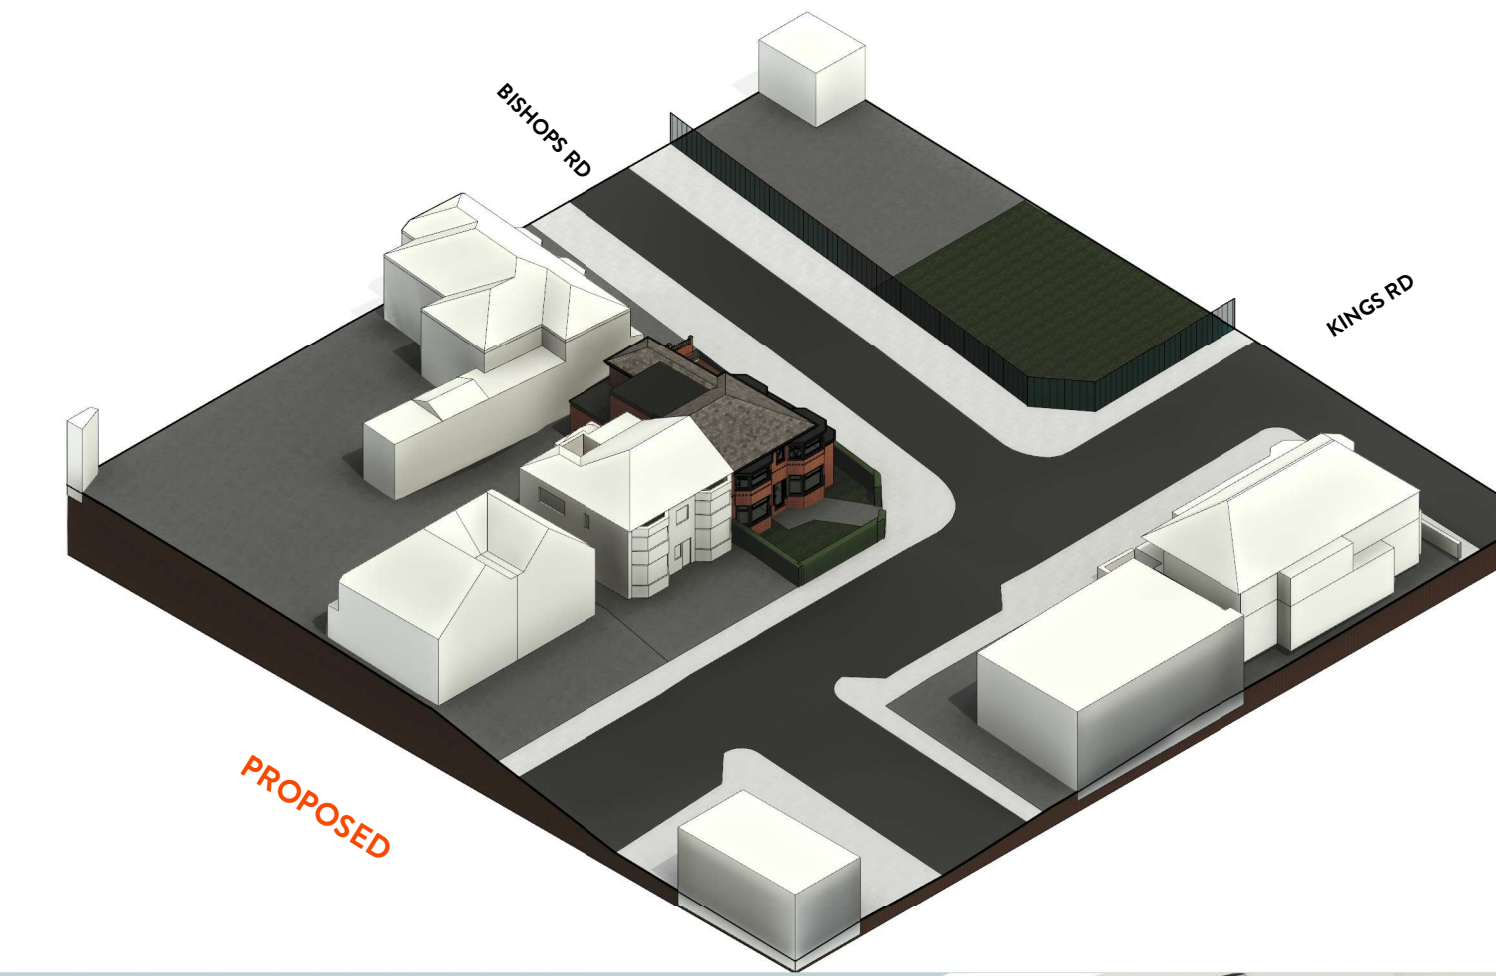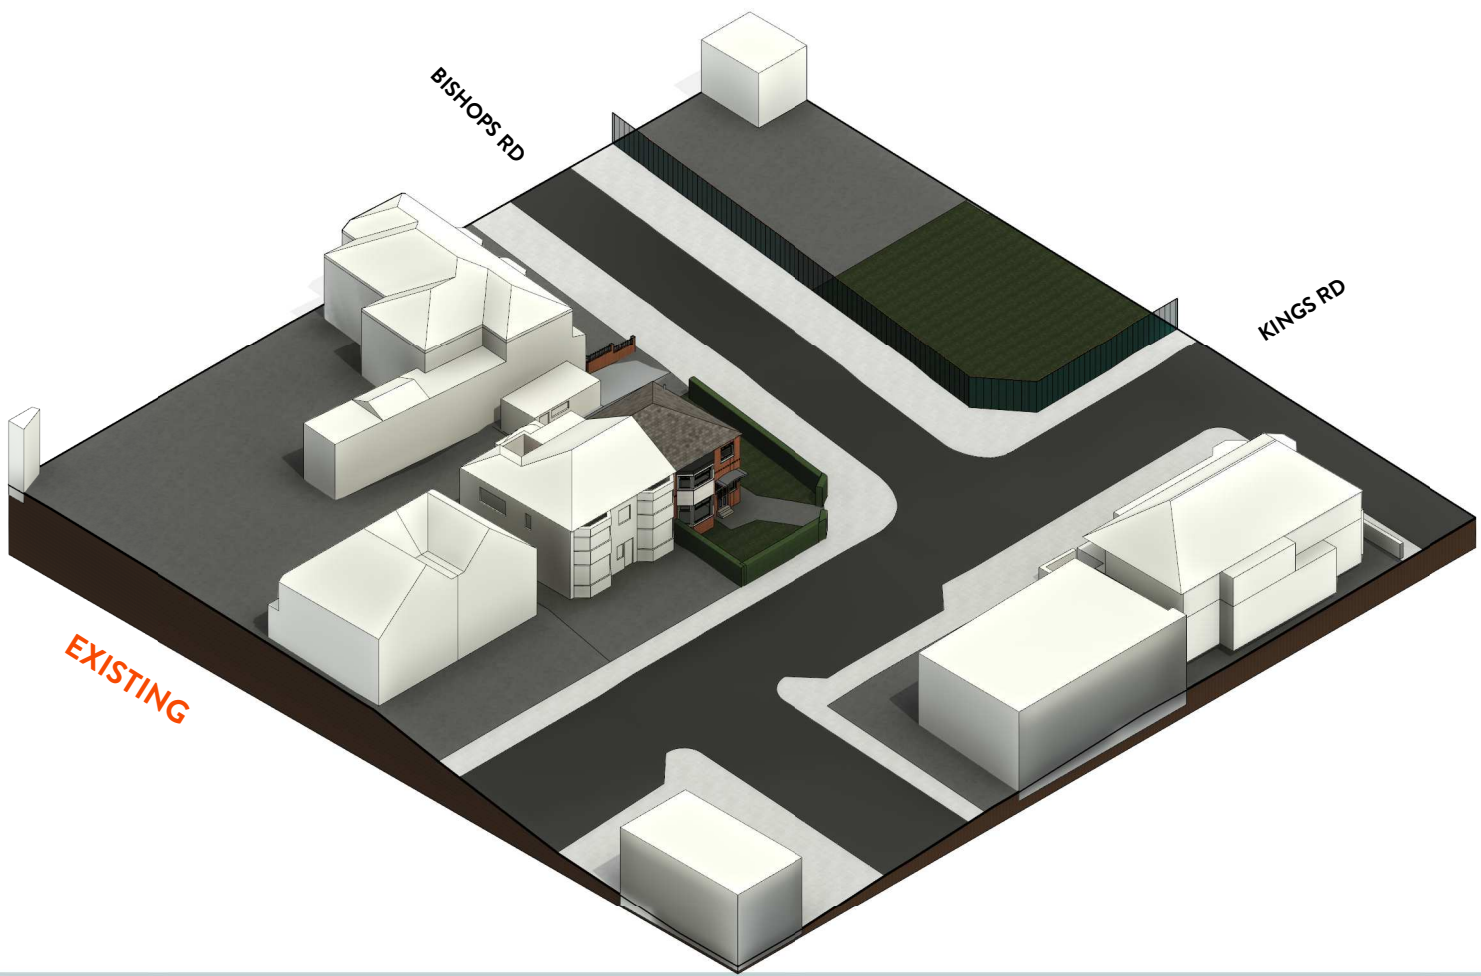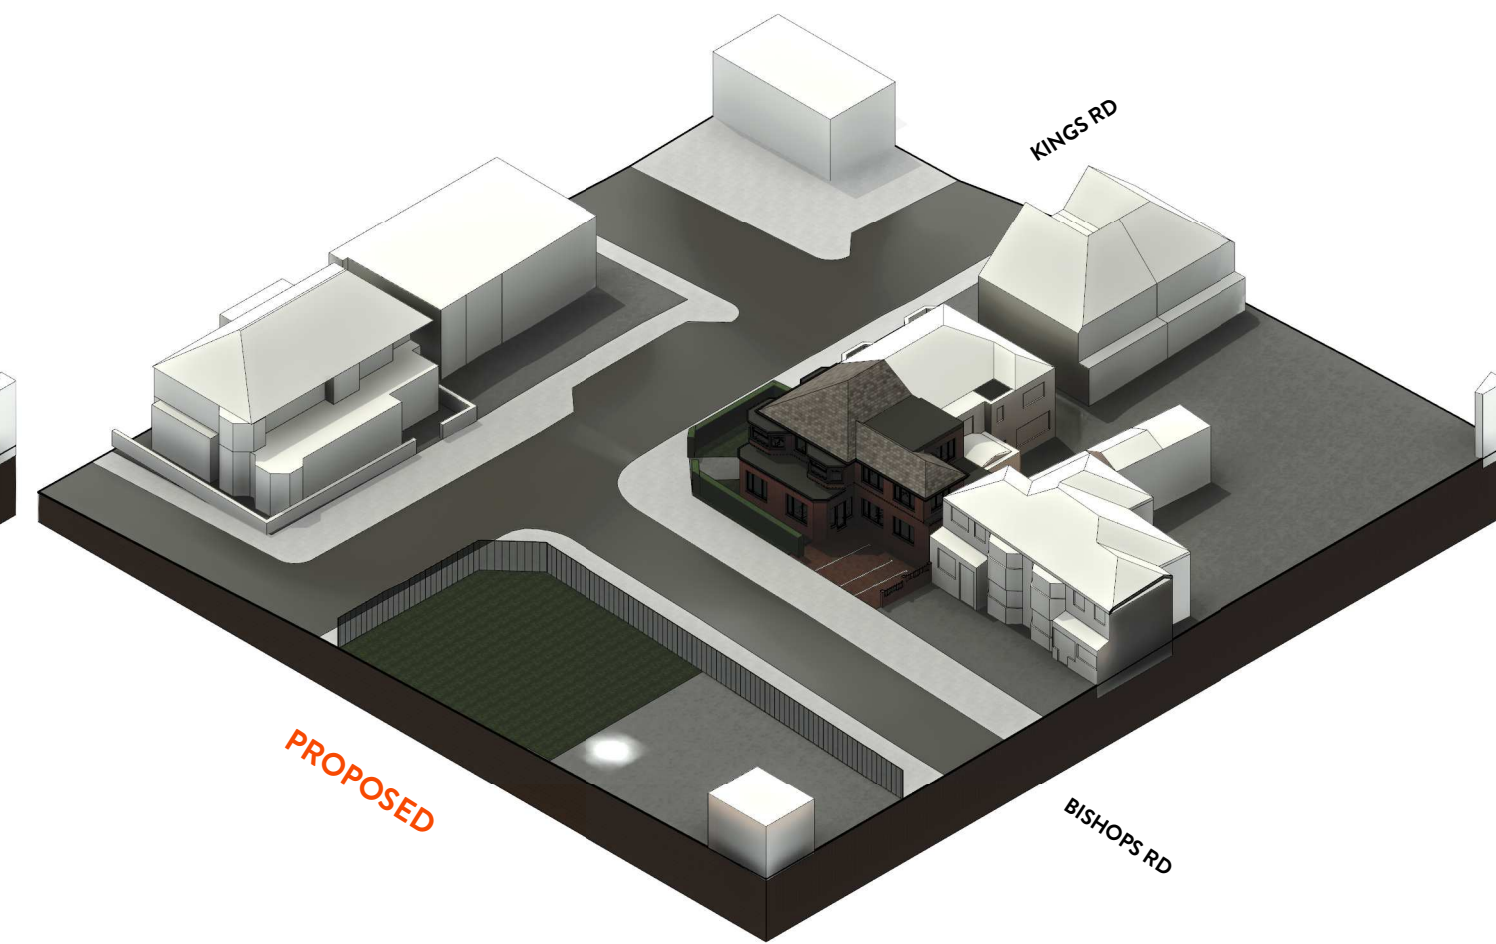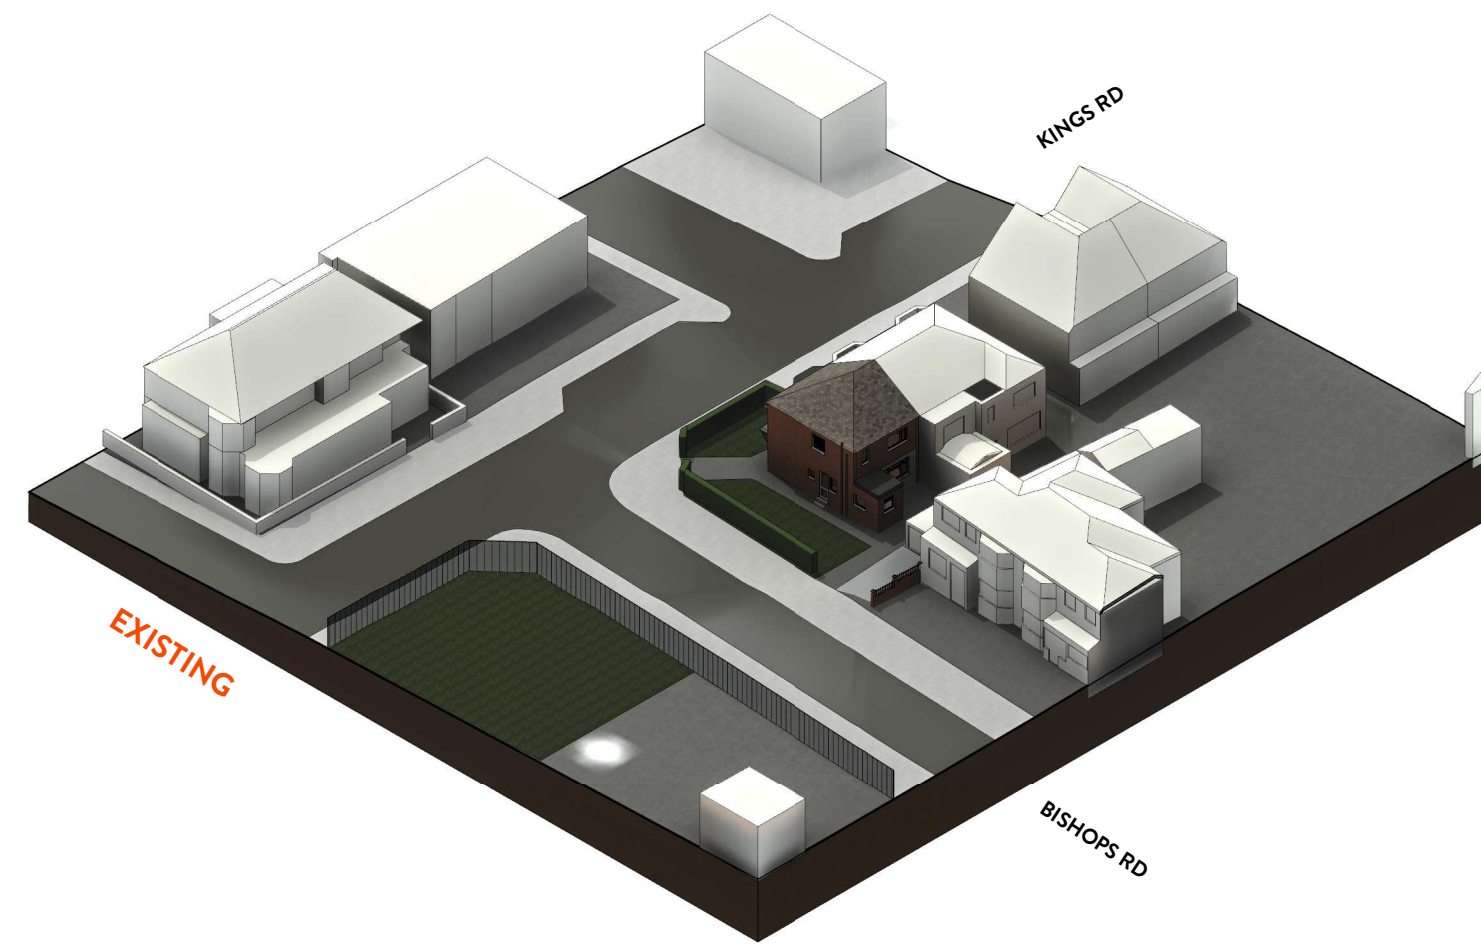

Proposed View From Bishops Rd

ISSUED FOR PLANNING		
REV	DETAILS	DATE
PL1	Issued for Planning	13 12 21

Planning Notes:

Project North:

DRAWN BY: JC CHKD BY: JC
SCALE ON A1: 1 : 200 DATE: 07 12 21

DRAWING TITLE:

EXTERNAL VIEWS

A2.2

DRAWING No.
NOTES
THIS DRAWING IS COPYRIGHT AND IS SENT TO YOU IN CONFIDENCE. IT MUST NOT BE COPIED, USED OR DISCLOSED IN WHOLE OR IN PART TO THIRD PARTIES WITHOUT OUR WRITTEN PERMISSION. IT REMAINS THE PROPERTY OF JC DESIGN GROUP AND MUST BE RETURNED ON REQUEST.