

astley.

Delivering creative brand environments
through signage, print and digital solutions

coop

Radcliffe

Address: 10/14 Ainsworth Rd,
Radcliffe, Manchester
M26 4EA

Drg: G_84247


Title: Funeralcare Signage

Visual Status: APPROVED

Drg by: AO Date: 24.11.23





Proposed Entrance Elevation

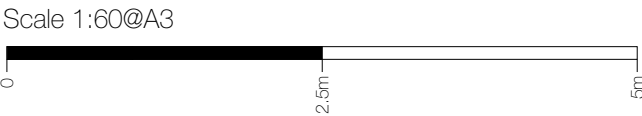

Front Elevation
1:60@A3

Item 1 Specification

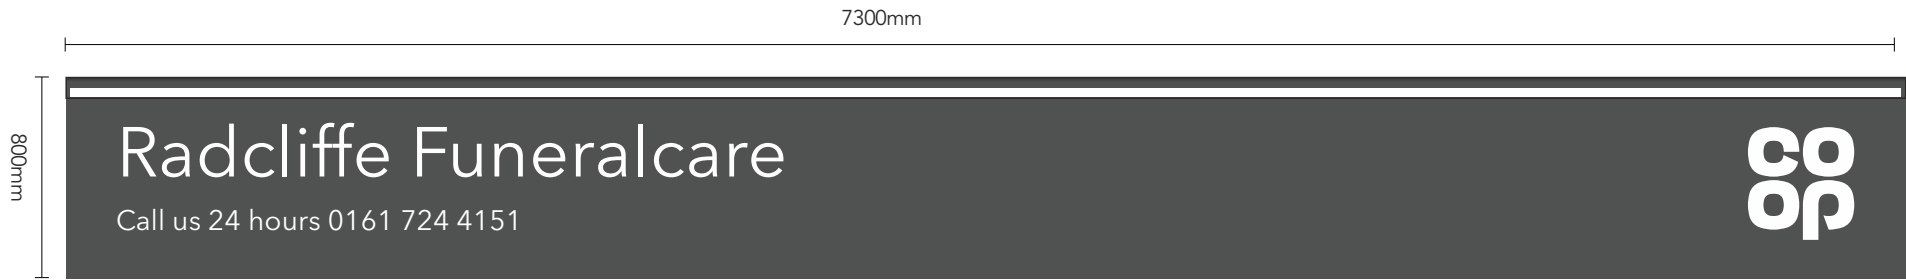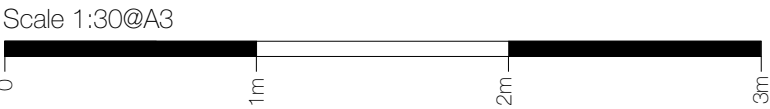

Item 1 - scale 1:30@ A3


Aluminium fascia tray with 30mm returns powder coated in Funeralcare Grey RAL 7010 externally. Externally illuminated by trough light to top.

Logos & text to be applied to panel face in white vinyl.

FFL to underside of sign being: approx. 2500mm.


Trough illumination levels less than 300 cd/m2 - Static

- Store fascia name to be confirmed
- Phone number TBC
- See survey for manufacturing sizes

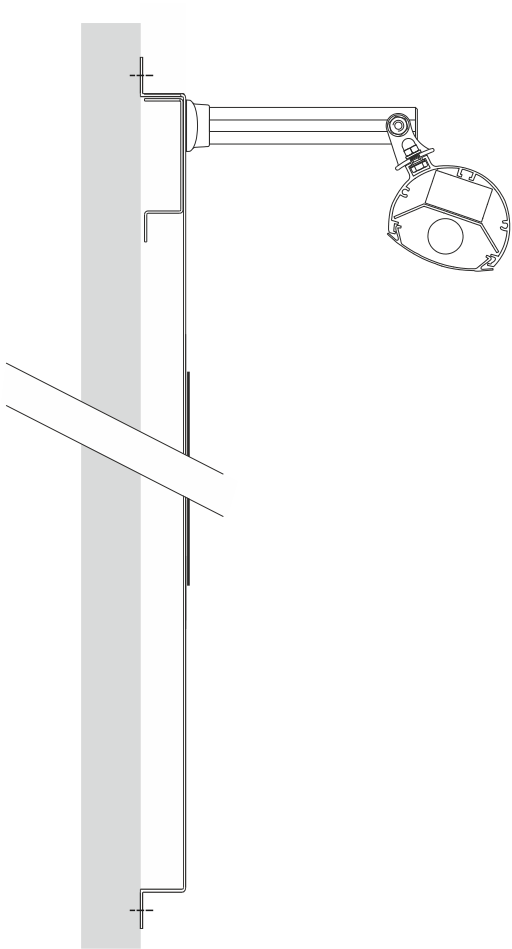

Side View
scale 1:5 @ A3

Item 2 Specification


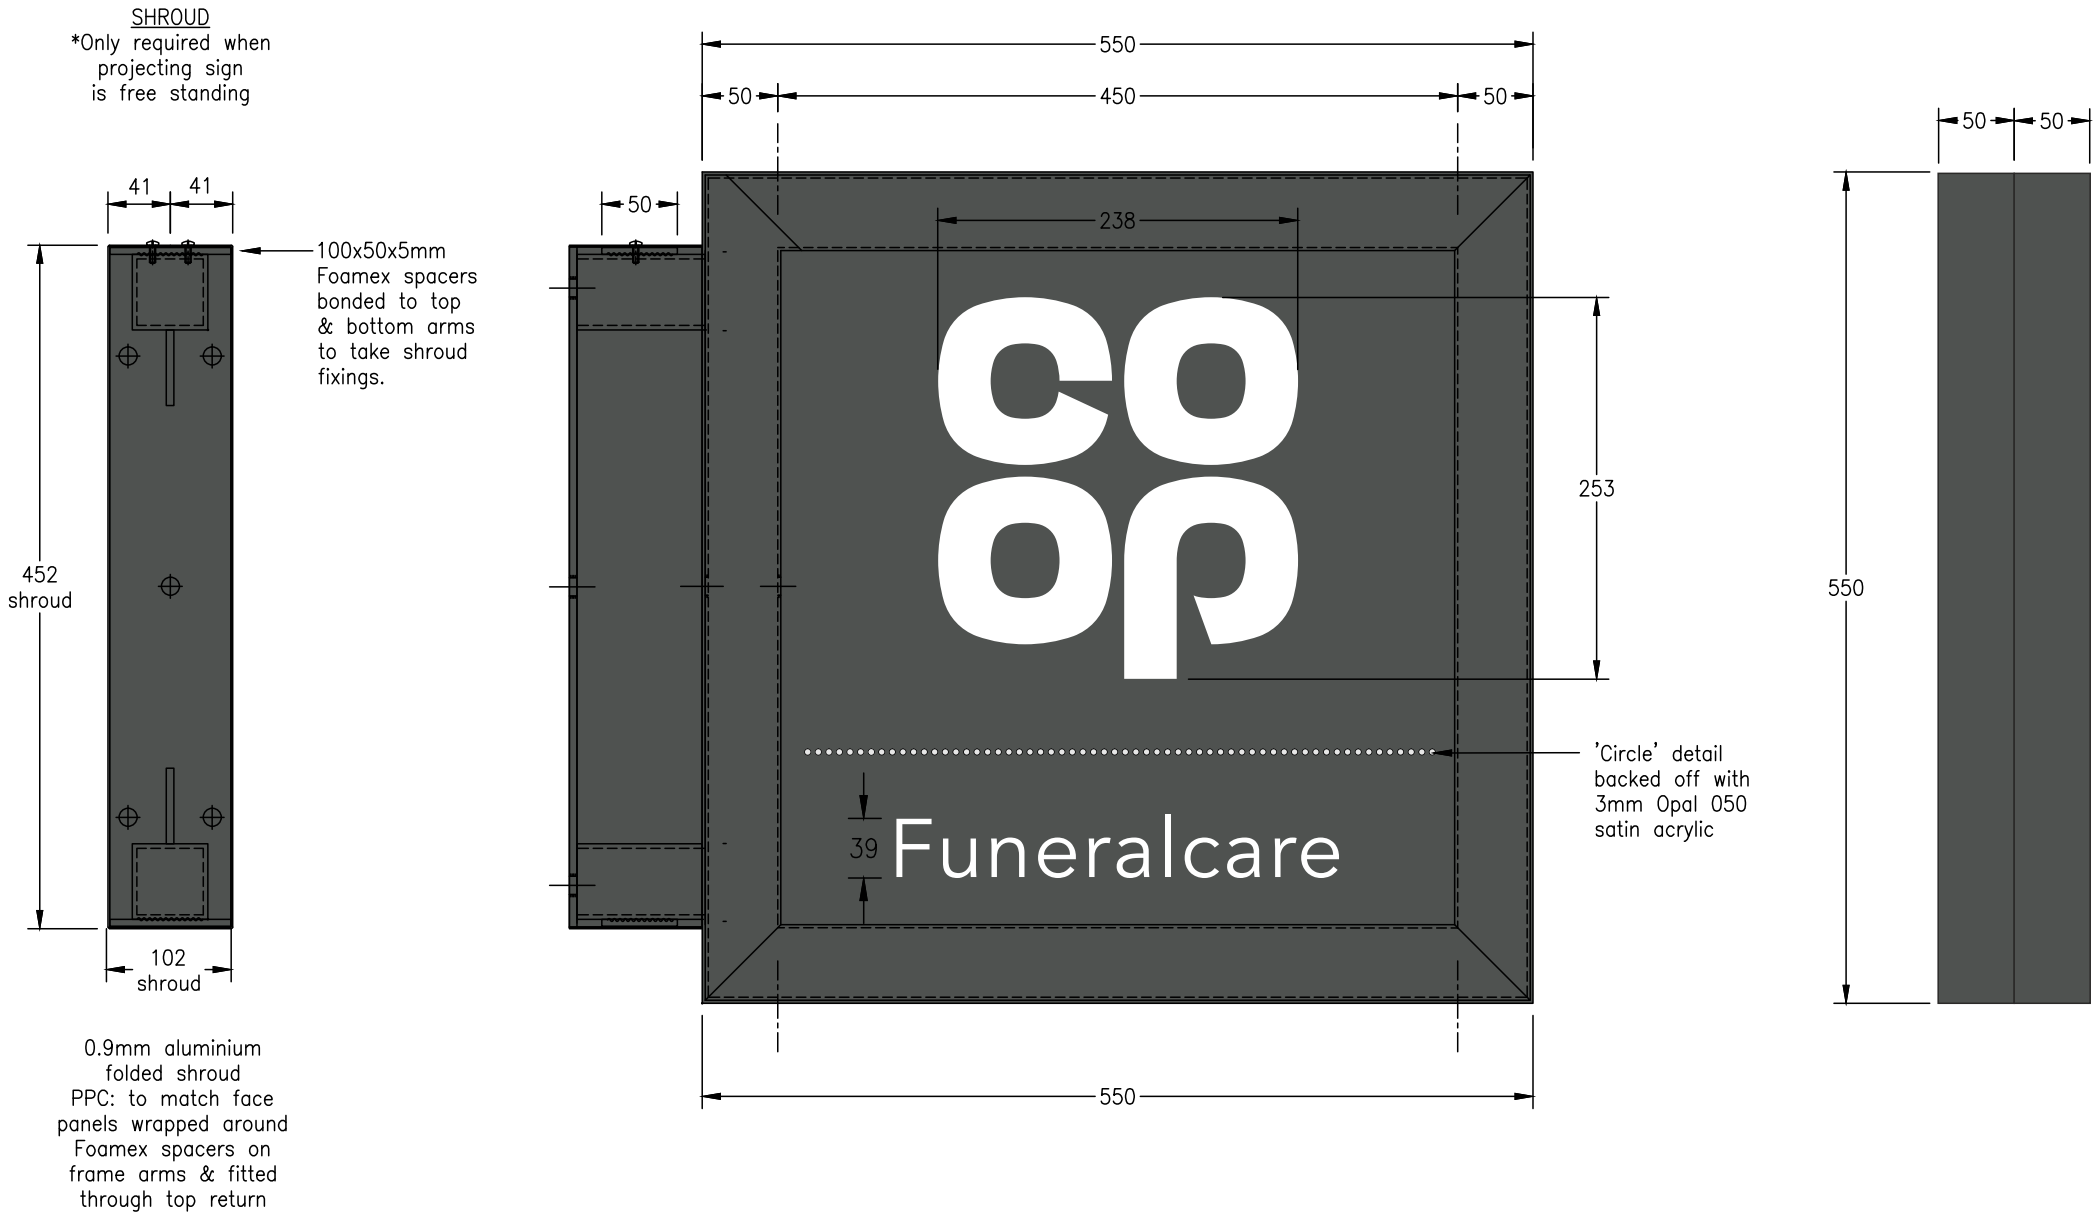


Item 2
Text: Logo/Funeralcare (to both faces) Consisting of 2mm folded aluminium panels having 30mm returns fitted back to back around steel support framework, with mild steel projecting arms and fixing plate, being powder coated Grey Ral 7010 eggshell finish. Panel to have text/logo applied in vinyl.

FFL to underside of sign being: approx. 2900mm.

Static face illumination levels less than 300 cd/m2

Item 3 Specification

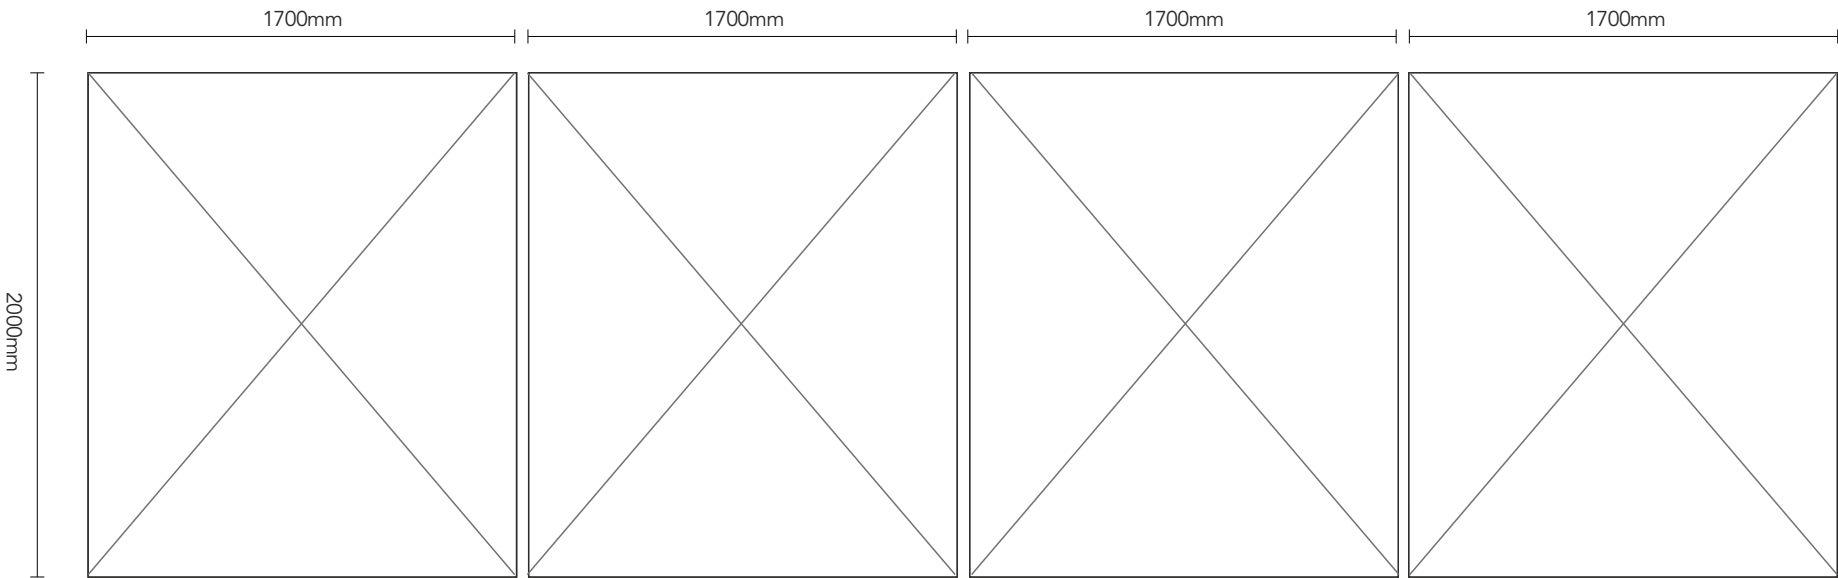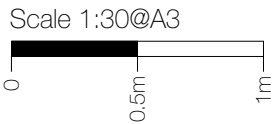

Front Elevation
1:30@A3

Item 3
Existing glazing to have new graphics applied internally.
Awaiting artwork instruction
FFL to underside of sign being: approx. 500mm.



Existing

- 1 - Fascia
- 2 - Projecting sign
- 3 - Window vinyls





1:1250 @ A3

©Crown Copyright Ordnance Survey. Licence no. AC0000806982