



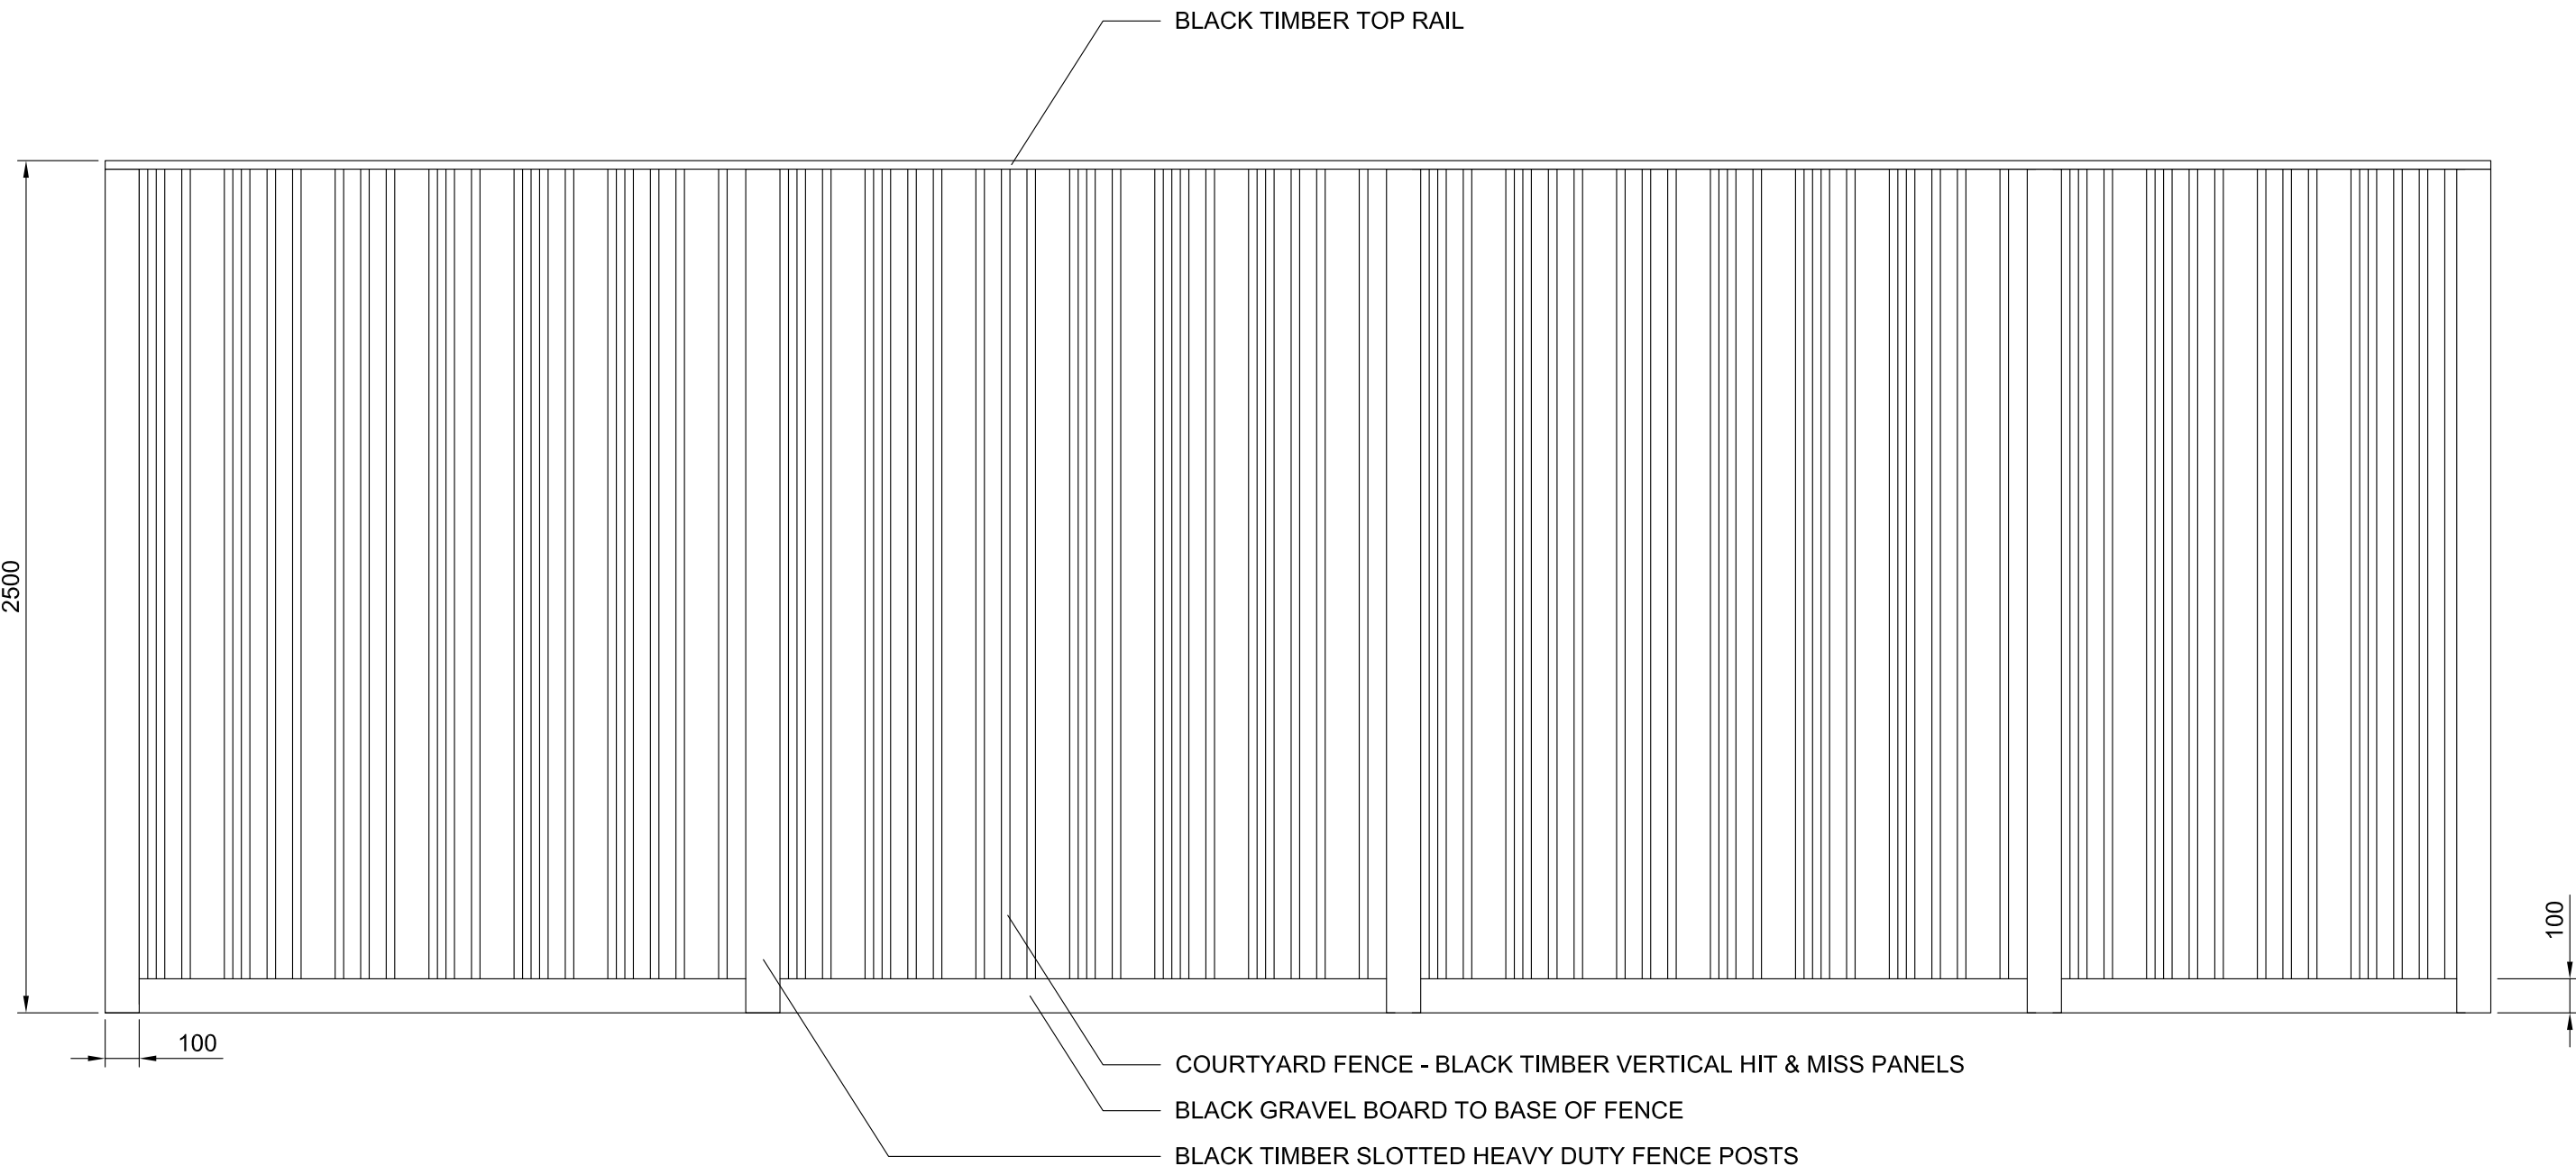


Black Timber Fence Design Intent - 1:20@A1

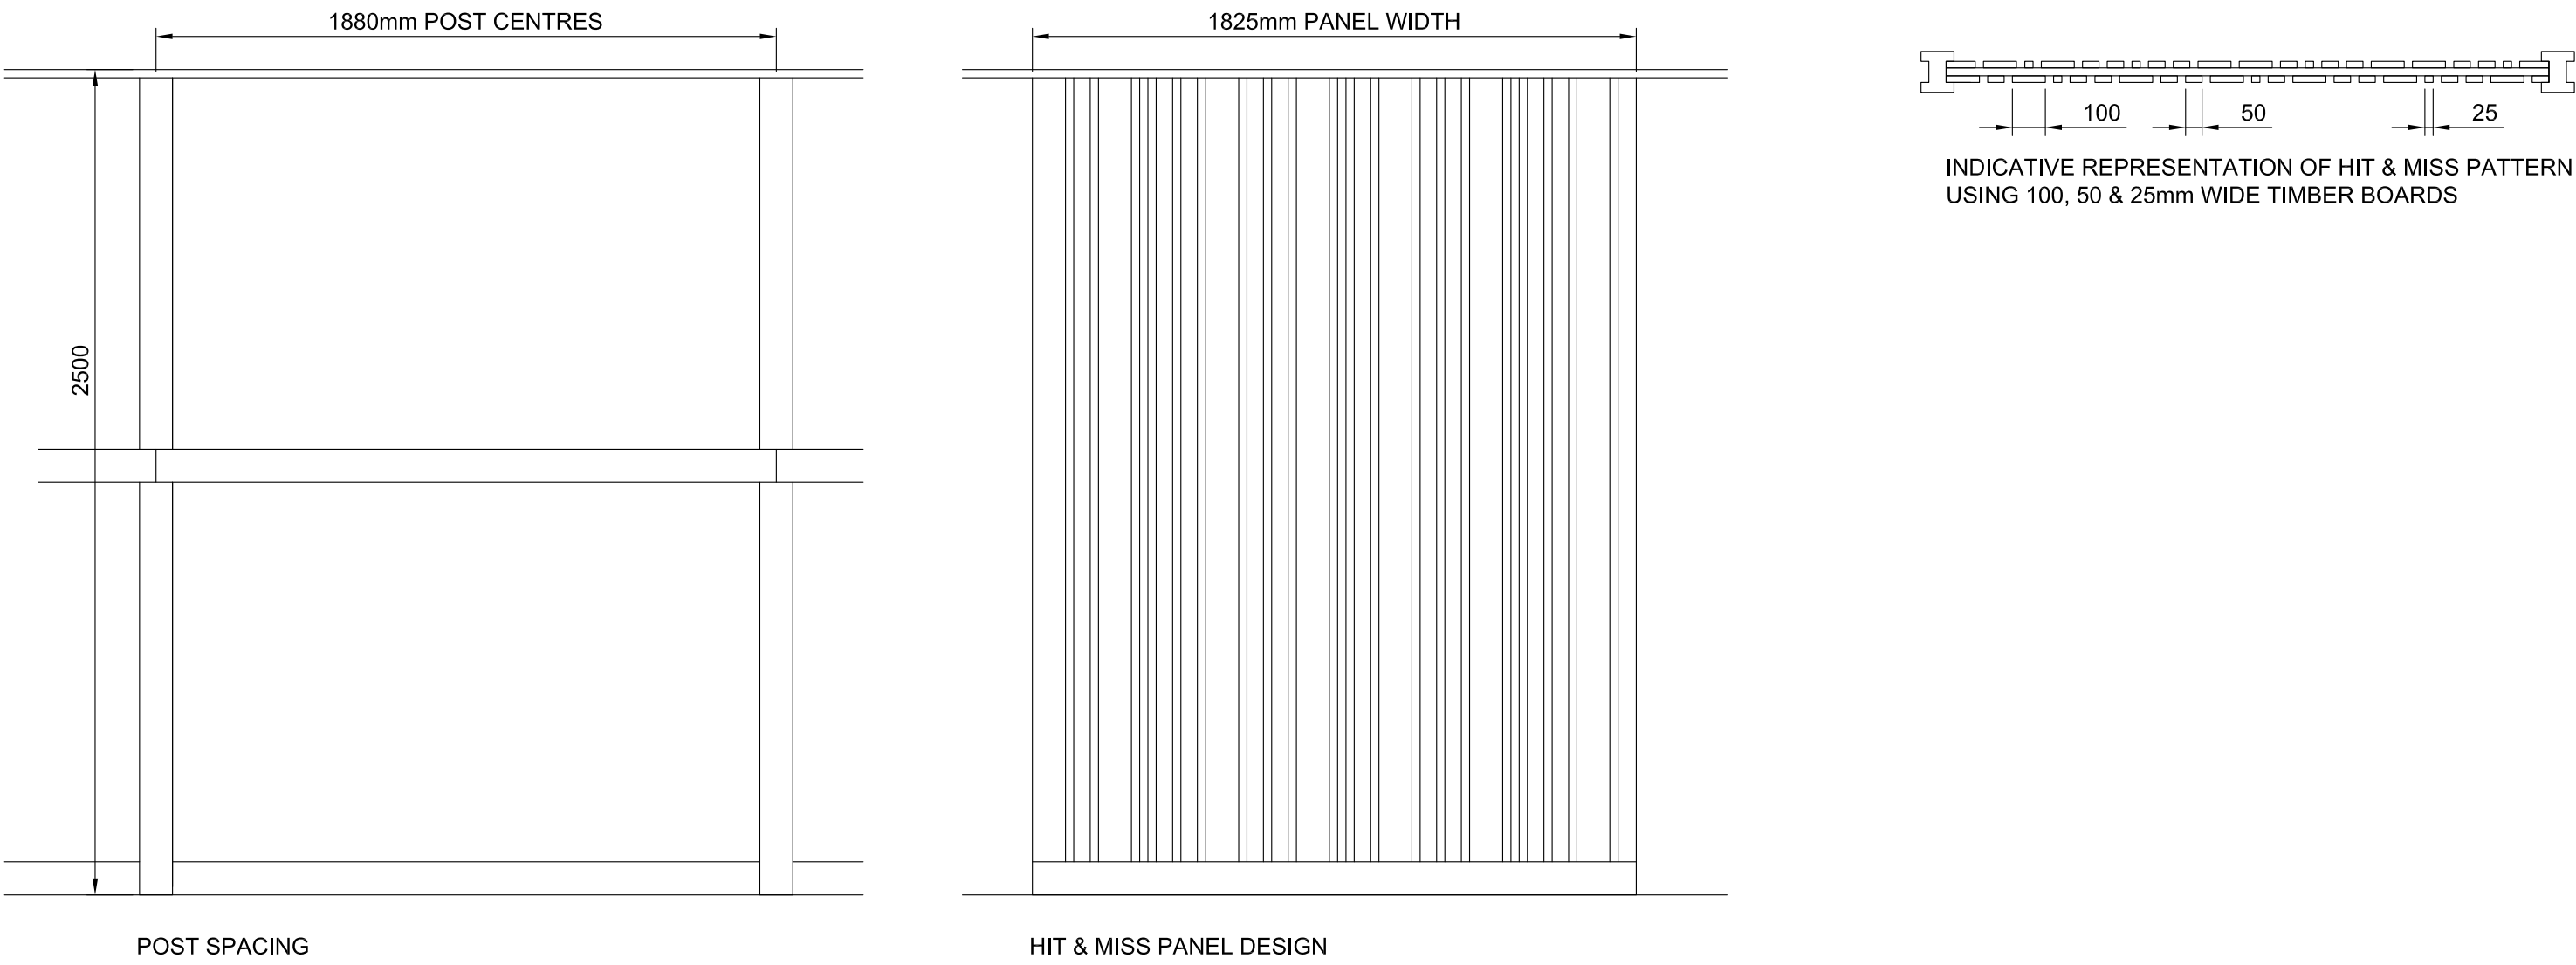

Black Timber Fence Design Intent - 1:20@A1

NOTE:  
Timber to be exterior grade softwood, black painted

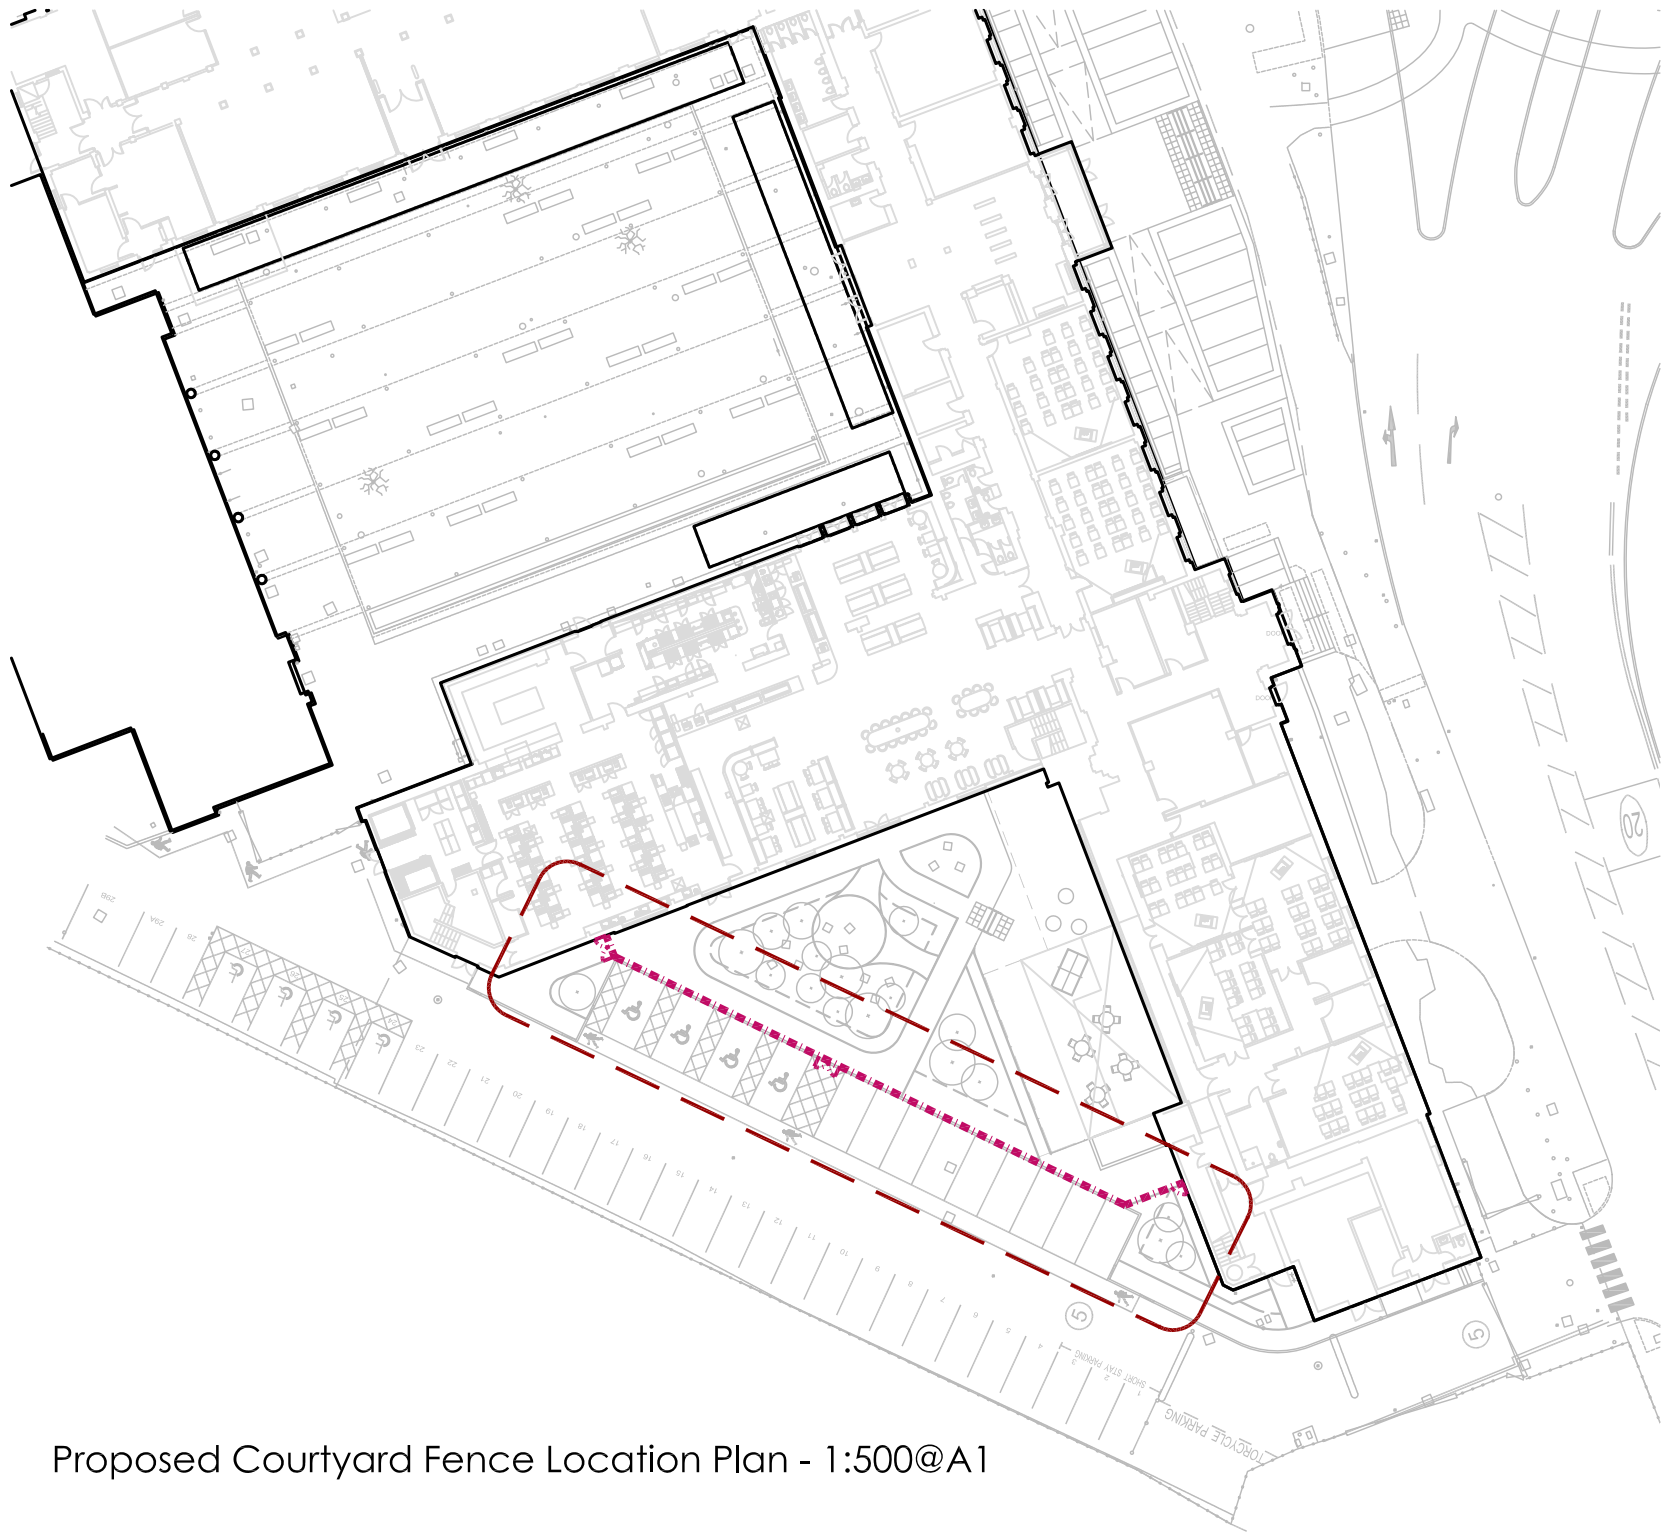

Proposed Courtyard Fence Location Plan - 1:500@A1



Example Image of Black Timber Fence at Adjacent Bury College Health and Digital Centre Site.

NOTE:  
The details on this sheet are DESIGN INTENT ONLY.  
These details are to be developed by a timber  
fencing fabricator, detailed proposals are to be  
submitted for approval.  
Gate & fence post steel sizes are indicative.  
Fixings, hinges, locking mechanisms etc to  
fabricators details.

NOTES:  
DO NOT SCALE. Use figured dimensions only. The contractor  
is requested to check all dimensions before the work is put in  
hand. Copyright of this drawing belongs solely to Iteriad Ltd ©.  
This drawing must only be used for the purpose for which it is  
supplied and its contents must not be reproduced for any  
purpose without written permission. Areas Indicated, or areas  
calculated from this drawing should be used for valuation  
purposes or as the basis for development contracts. Iteriad Ltd  
is a limited liability company registered in England and Wales.  
Number 7966573

TO BE READ IN CONJUNCTION WITH:

Woodbury Entrance Drawings:  
WBE-ITR-00-XX-DR-L-0001 - Landscape Masterplan  
WBE-ITR-00-XX-DR-L-0002 - Landscape Strategy Plan  
WBE-ITR-00-XX-DR-L-0003 - External Levels Strategy  
WBE-ITR-00-XX-DR-L-0101 - Landscape GA

Woodbury South Drawings:  
WBS-ITR-00-XX-DR-L-0001 - Landscape Masterplan  
WBS-ITR-00-XX-DR-L-0002 - Landscape Strategy Plan  
WBS-ITR-00-XX-DR-L-0003 - External Levels Strategy  
WBS-ITR-00-XX-DR-L-0101 - Landscape GA  
WBS-ITR-00-XX-DR-L-0301 - Typical Details

Woodbury Documents:  
WBS-ITR-VV-XX-SP-L-2300 - Woodbury South External  
Landscape NBS Specification

|     |             |          |            |              |
|-----|-------------|----------|------------|--------------|
| P01 | FIRST ISSUE | MS       | KH         | 23.11.23     |
| REV | DETAILS     | DRAWN BY | CHECKED BY | CHECKED DATE |

DRAWING RECORD

STATUS  
FOR INFORMATION

CLIENT



**BURY  
COLLEGE**

MASTERPLANNERS/LANDSCAPE ARCHITECTS



**( iteriad )**

Studio  
2 Craigwood Cottages,  
Eckington,  
Windsor, Wiltshire,  
LA23 1LQ  
T: (+44) 15394 43018  
E: studio@iteriad.com  
W: www.iteriad.com

|                         |                               |         |  |
|-------------------------|-------------------------------|---------|--|
| PROJECT TITLE           | BURY COLLEGE - Woodbury South |         |  |
| DRAWING TITLE           | COURTYARD FENCE DESIGN INTENT |         |  |
| SCALE                   | DRAWN BY                      | DATE    |  |
| Varies@A1               | MS                            | NOV '23 |  |
| JOB/DRAWING NUMBER      | REVISION                      |         |  |
| WBS-ITR-00-XX-DR-L-0311 | P01                           |         |  |