



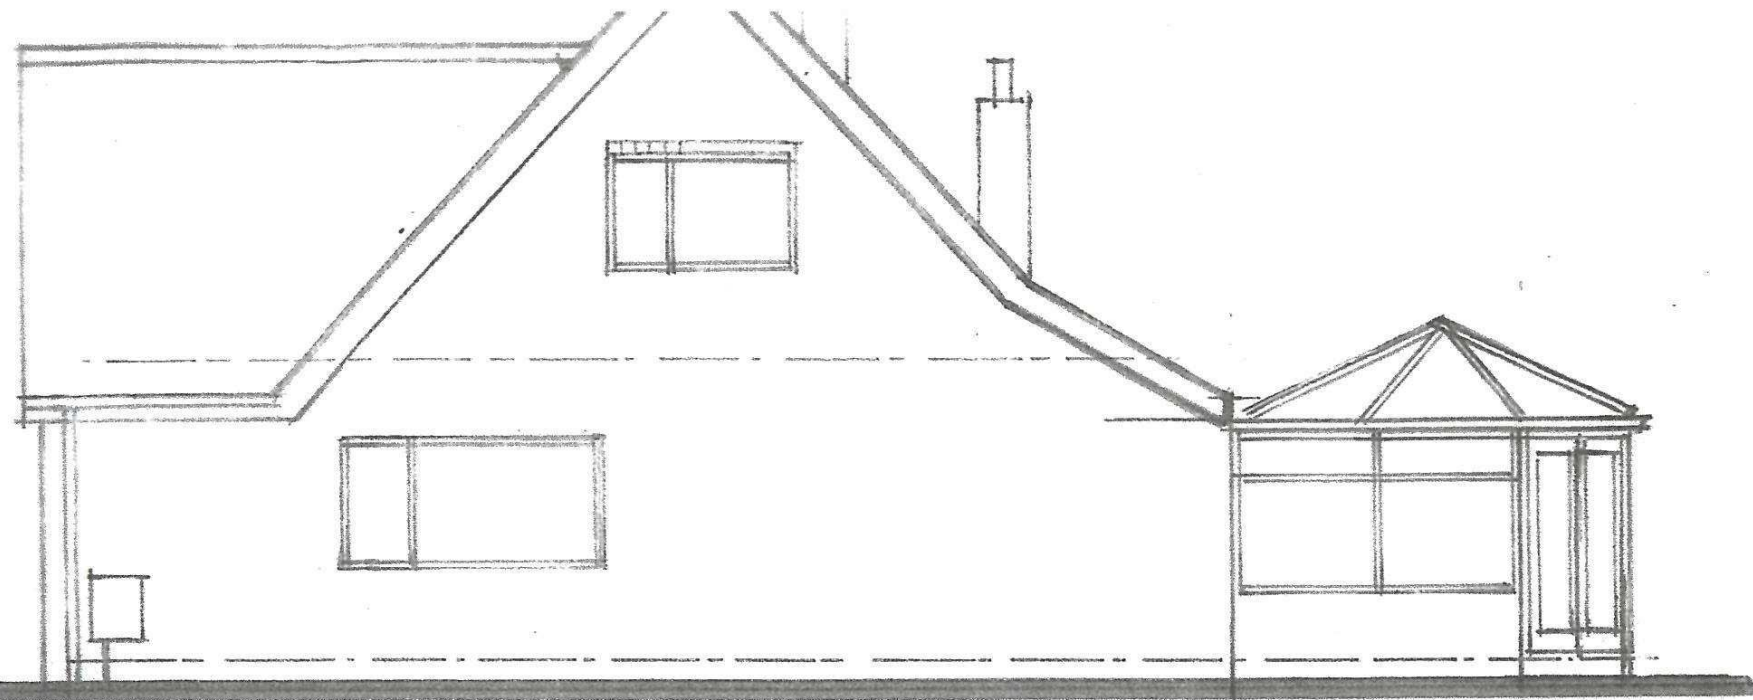

R.H. SIDE ELEVATION

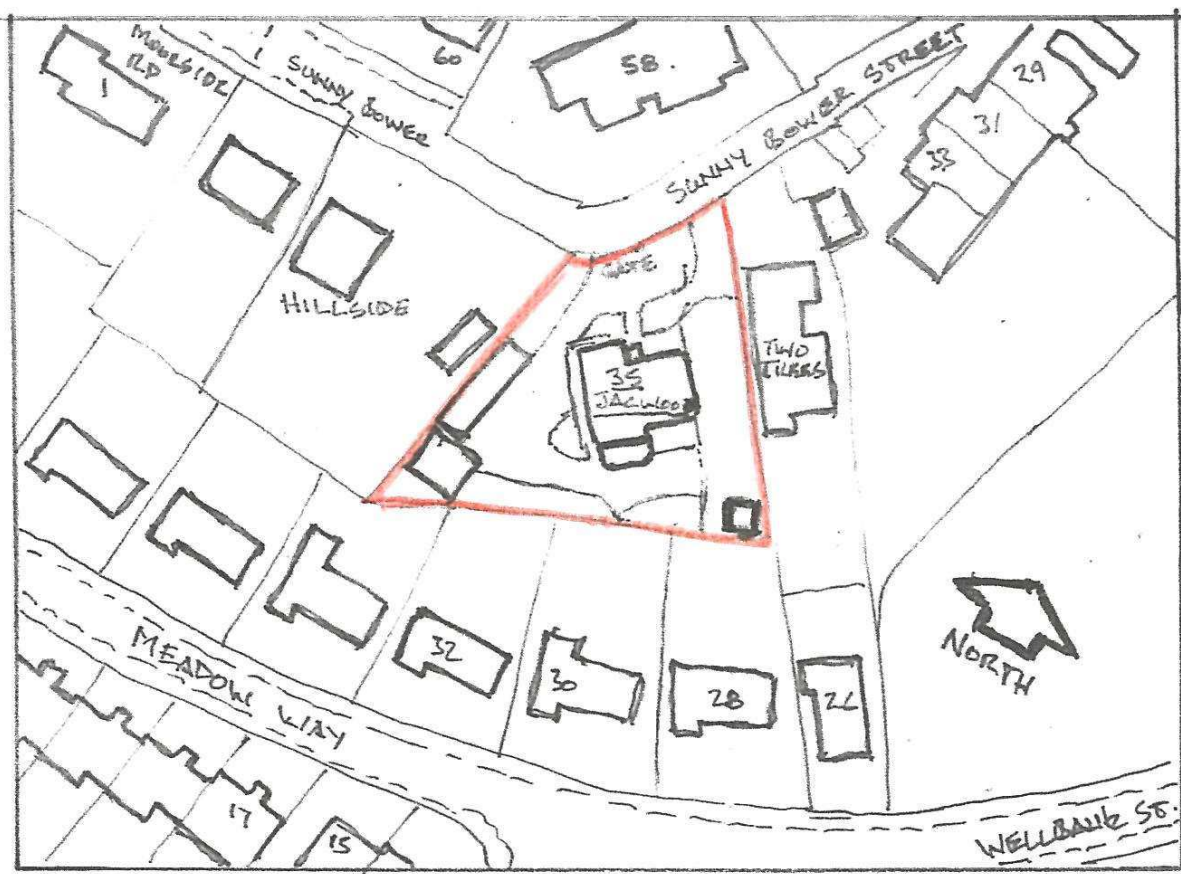

LOCATION PLAN. 1:1250

|   |                         |                         |             |
|---|-------------------------|-------------------------|-------------|
| <p>Architectural &amp; Building Services</p> <p>NEIL BUTTERWORTH</p> <p>Tel:<br/>Mobile: 07785 275483</p> <p>89 Higher Ainsworth Road,<br/>Radcliffe, Manchester, M26 4JJ.</p>   |                         |                         |             |
| <p>Job Title <u>PROPOSED TWO STOREY REAR</u><br/><u>EXTENSION &amp; EXT./INTERNAL ALTERATIONS,</u><br/><u>AT 'JACWOOD', 35 SUNNY BOWER ST.,</u><br/><u>TOTTINGTON, BURY.</u></p> |                         |                         |             |
| <p>Drawing Title <u>LOCATION PLAN</u></p>   |                         |                         |             |
| Scale<br><u>1:1250</u>   | Date<br><u>NOV. 23.</u> | Drawn by<br><u>N.B.</u> | Drawing No. |