


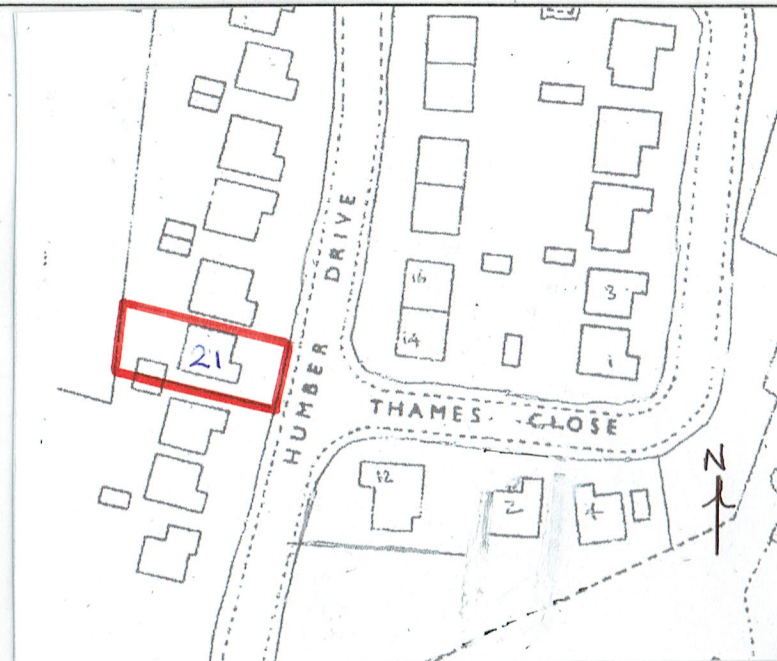
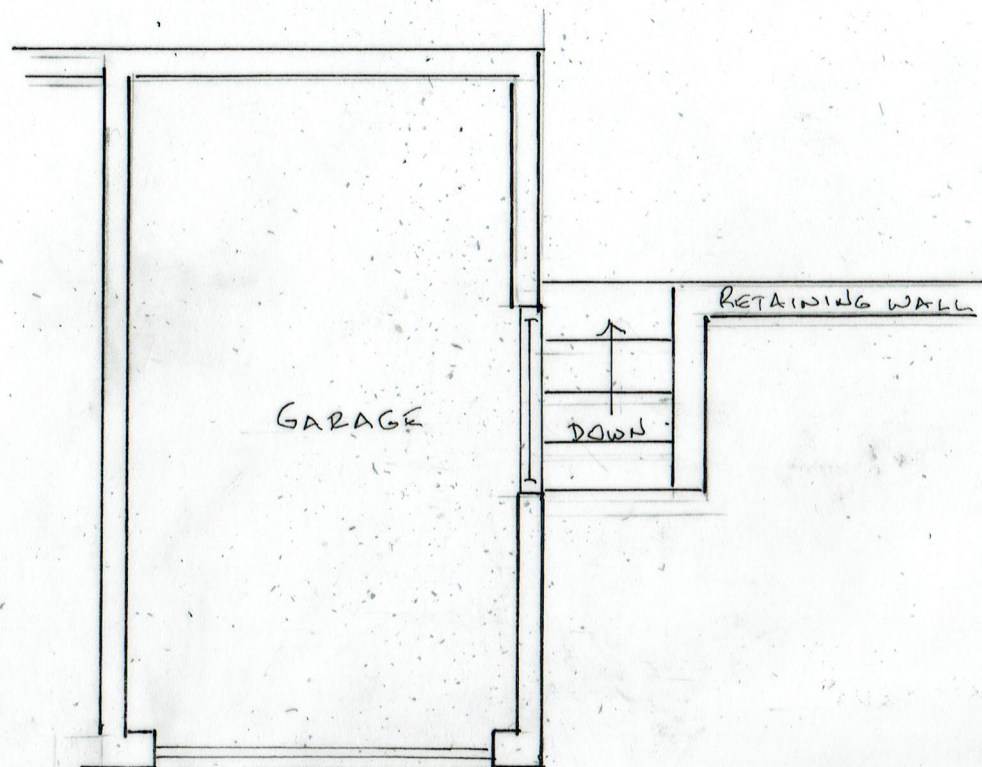


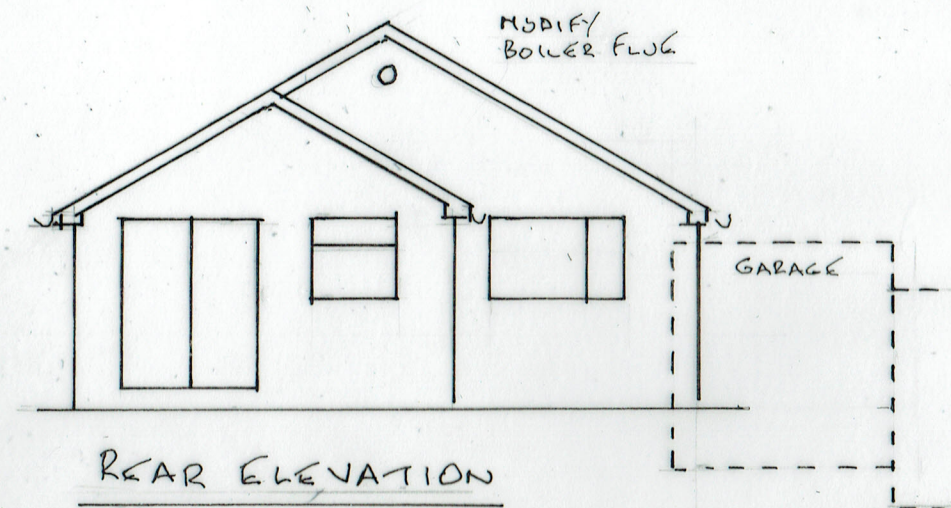

LOCATION PLAN (1:1250)

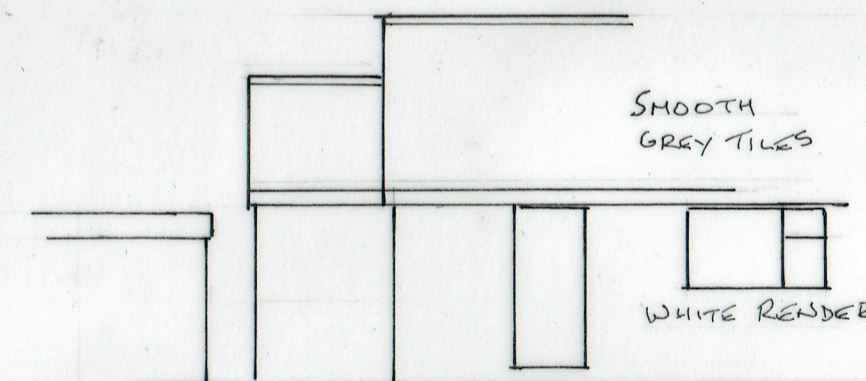


REAR ELEVATION

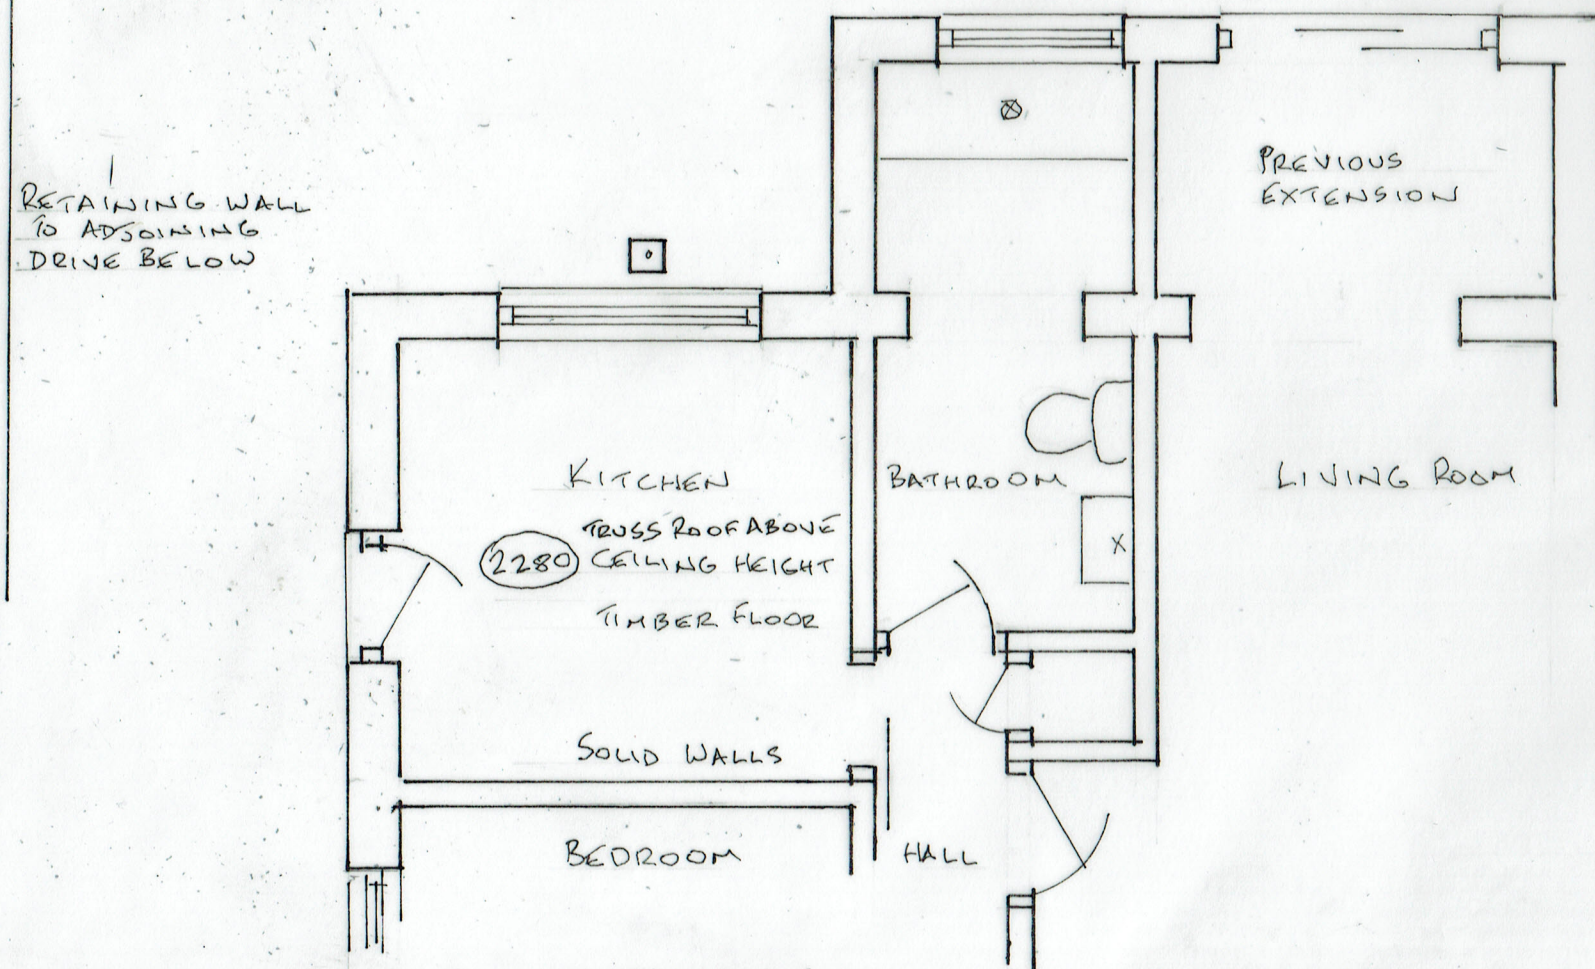

SIDE ELEVATION

EXISTING PLAN

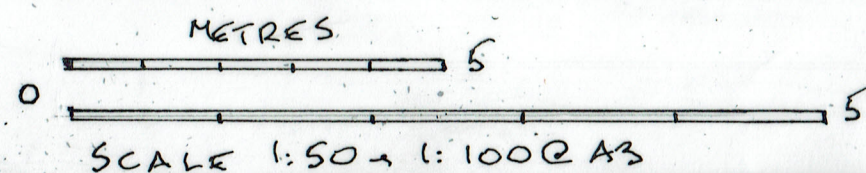

12/02/2025

25/802/01

SINGLE STOREY REAR EXTENSION
21 HUMBER DRIVE, BURY BL9 6SS