




1 Front - Existing
1 : 100




2 Left Side - Existing
1 : 100



3 Rear - Existing
1 : 100

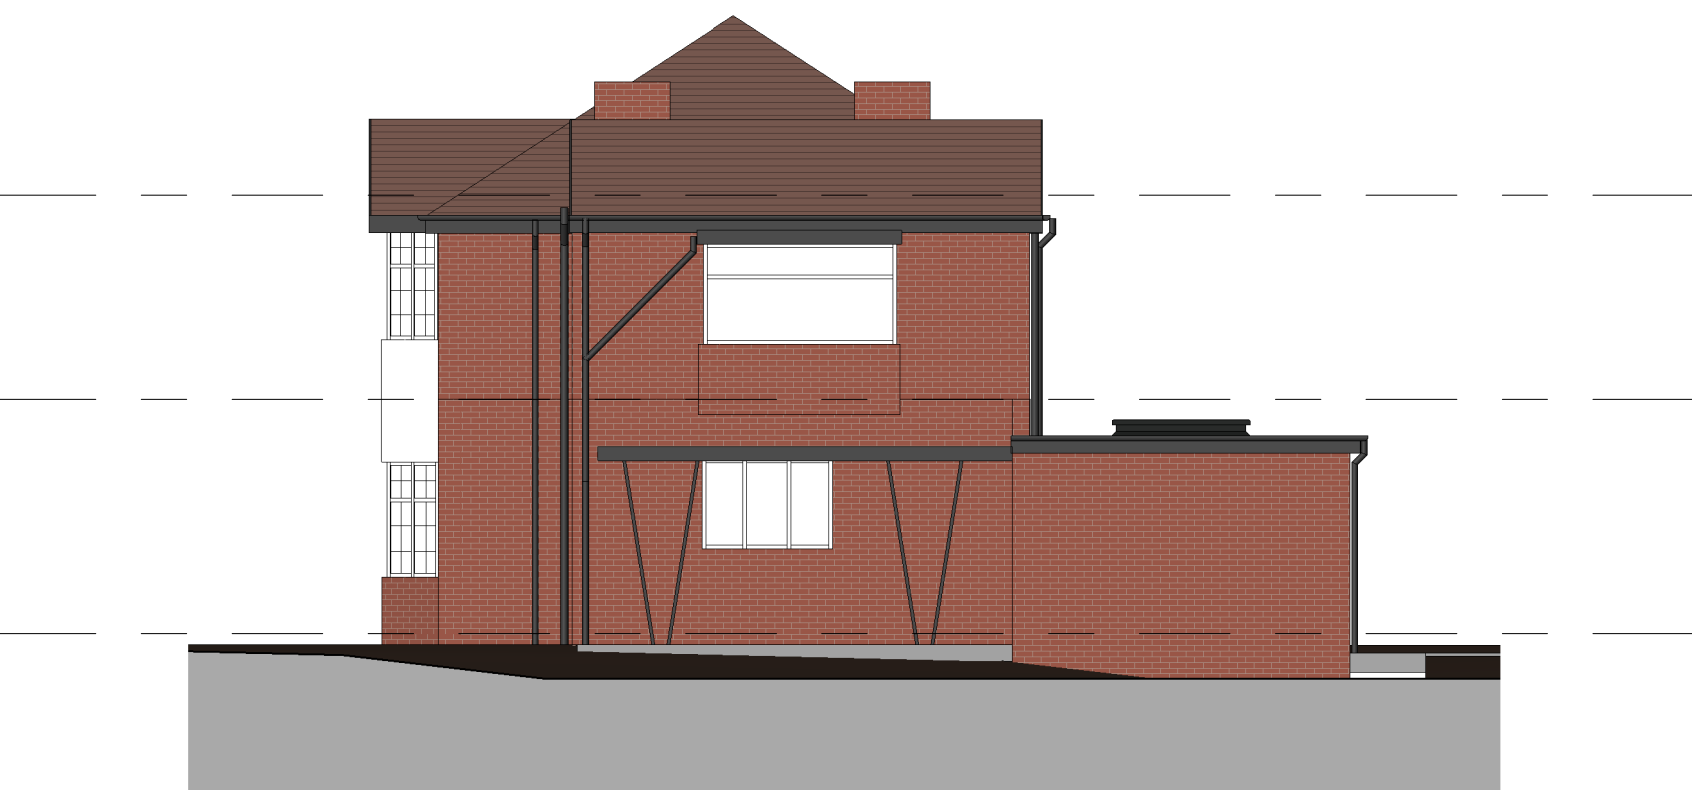

4 Right Side - Existing
1 : 100

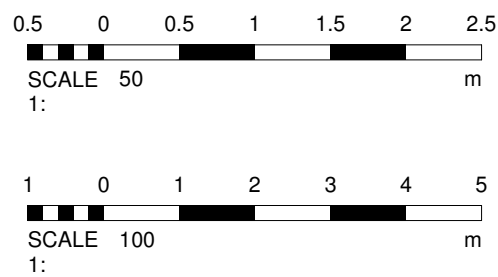

No. Description		Date	Initial
PROJECT		25 Ravens Way	
TITLE		Existing Elevations	
STATUS		DESIGN	
DRAWN BY	DATE	SCALE (@ A1)	
CB	23/11/2023	1 : 100	
PROJECT NUMBER		DRAWING NUMBER	REV
GSS23141		003	
GOLD SKETCH			
www.goldsketch.co.uk		info@goldsketch.co.uk	0161 792 9595
NOTES			
COPYRIGHT: ALL RIGHTS RESERVED. THIS DRAWING IS NOT TO BE REPRODUCED WITHOUT WRITTEN CONSENT. THIS DRAWING IS TO BE USED FOR THE EXISTING ONLY AND COPIED ON SITE. ANY DISCREPANCIES TO BE REPORTED TO THE ARCHITECT IMMEDIATELY. ALL DIMENSIONS ARE TO FACE UNLESS OTHERWISE STATED. ALL WORK AND MATERIALS TO BE IN ACCORDANCE WITH CURRENT BUILDING REGULATIONS, RELEVANT CODES OF PRACTICE AND BRITISH STANDARDS. ALL DIMENSIONS ON THIS DRAWING ARE IN MILLIMETRES UNLESS OTHERWISE STATED.			