


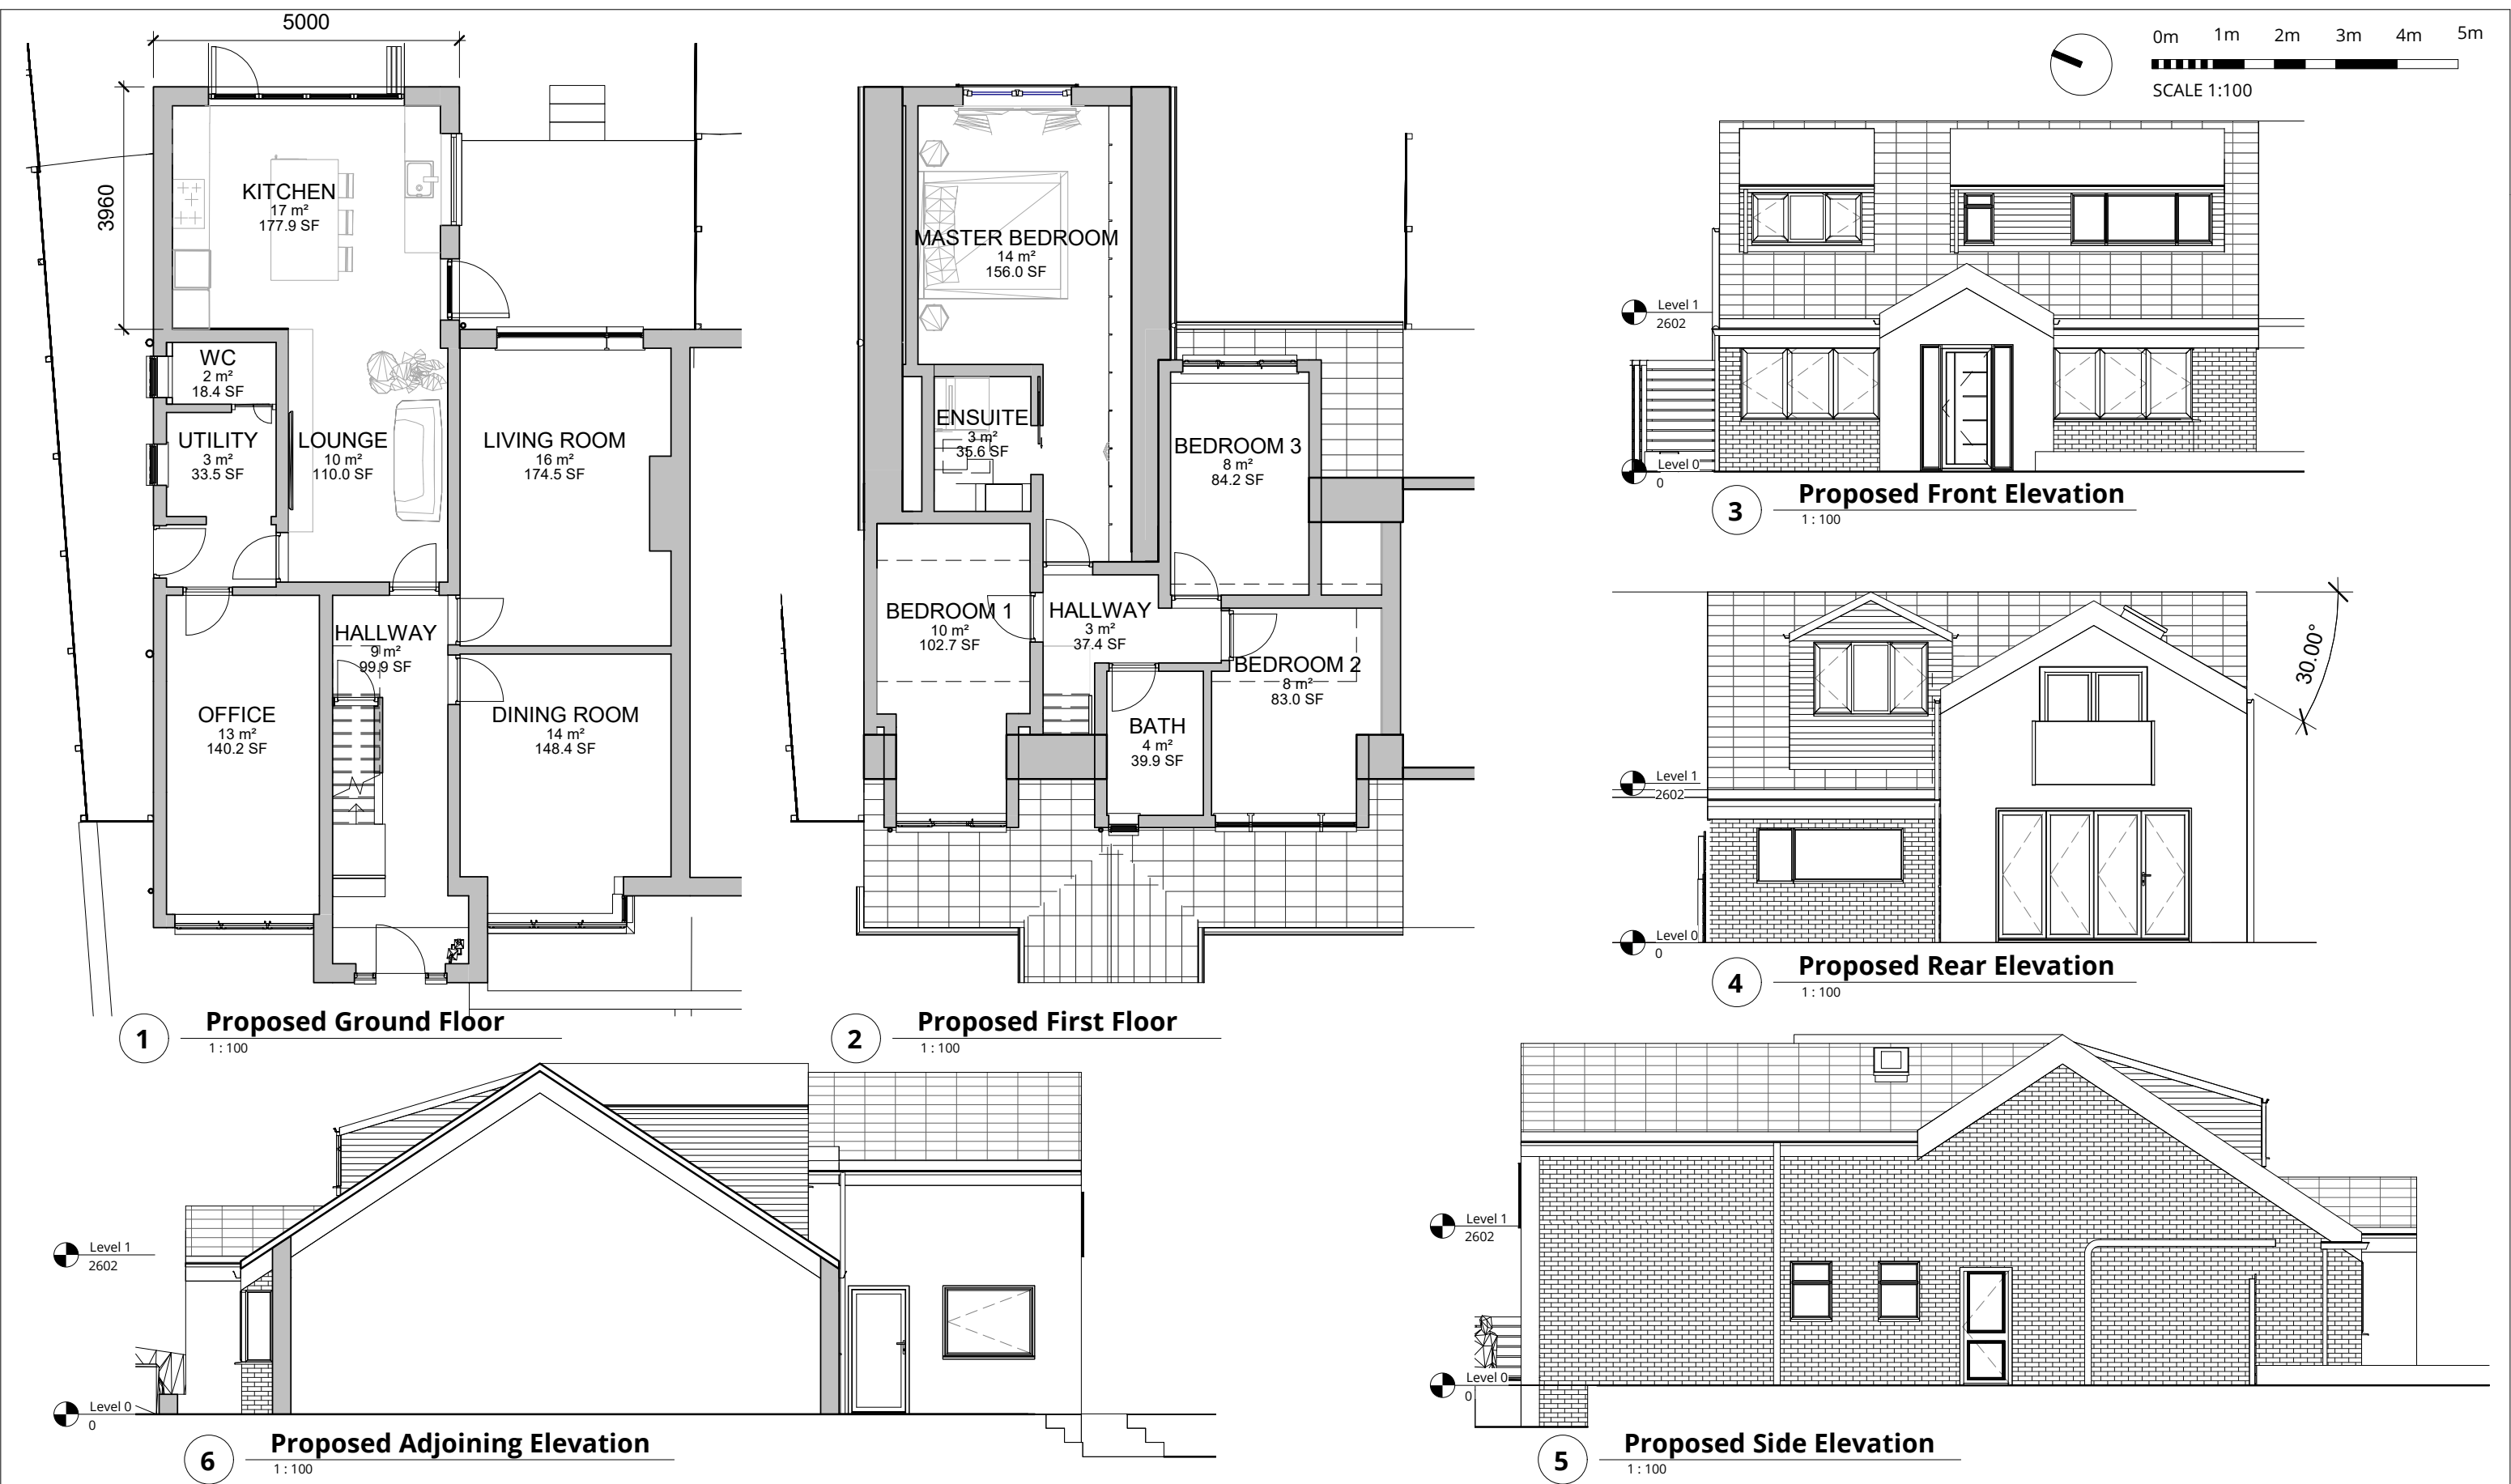

|   |     |                   |    |    |          |
|---|-----|-------------------|----|----|----------|
| RALA SHALL HAVE NO RESPONSIBILITY FOR ANY USE MADE OF THIS DOCUMENT OTHER THAN FOR THAT WHICH IT WAS PREPARED AND ISSUED. ALL DIMENSIONS SHOULD BE CHECKED ON SITE. DO NOT SCALE FROM THIS DRAWING | P00 | First Issue       | RB | RB | 10/03/22 |
|   | P01 | Final Review      | RB | RB | 20/03/22 |
|   | P02 | Planning Issue    | RB | RB | 27/03/22 |
|   | P03 | Planning Comments | RB | RB | 10/05/22 |
|   |     |                   |    |    |          |
| ANY DRAWING ERRORS OR DIVERGENCIES SHOULD BE BROUGHT TO THE ATTENTION OF RALA AT THE ADDRESS SHOWN BELOW.                                                                                          |     |                   |    |    |          |
| DRAWINGS SHALL BE READ IN CONJUNCTION WITH THE FOLLOWING BEFORE WORK COMMENCES:   |     |                   |    |    |          |
| <ul style="list-style-type: none"><li>THE CDM DESIGN ISSUES REGISTER</li><li>THE RALA RISK SERIES OF DRAWINGS</li><li>THE PROJECT CDM RISK REGISTER</li></ul>                                      |     |                   |    |    |          |
| NOTES   |     |                   |    |    |          |

|          |  |             |  |       |         |      |          |  |             |  |       |         |      |
|----------|--|-------------|--|-------|---------|------|----------|--|-------------|--|-------|---------|------|
| REVISION |  | DESCRIPTION |  | DRAWN | CHECKED | DATE | REVISION |  | DESCRIPTION |  | DRAWN | CHECKED | DATE |
|----------|--|-------------|--|-------|---------|------|----------|--|-------------|--|-------|---------|------|

|                                                                                                   |  |
|---------------------------------------------------------------------------------------------------|--|
| CLIENT                                                                                            |  |
| 11 Hackford Close,<br>Brandlesholme,<br>Bury,<br>Greater Manchester,<br>BL8 1XP<br>United Kingdom |  |
| T +44 [0]7564 361 972                                                                             |  |

Rachel Ann Lucy

R

A

L

A

Architect

|                                              |                                      |
|----------------------------------------------|--------------------------------------|
| PROJECT TITLE<br>37 Newington Drive          |                                      |
| BDP JOB NUMBER<br>P0017                      | ISO 27001 CLASSIFICATION<br>Planning |
| DRAWING TITLE<br>Proposed Plans & Elevations | SCALE<br>@ A3<br>1 : 100             |
|                                              | DATE FIRST ISSUED<br>09/03/22        |
| DRAWING No.<br>NTD-RALA-ZZ-XX-DR-A-(PL)-0002 | REVISION<br>P03                      |