


DRAWING PRODUCED FOR
PLANNING PURPOSES ONLY.


DO NOT SCALE FROM THIS
DRAWING



FRONT

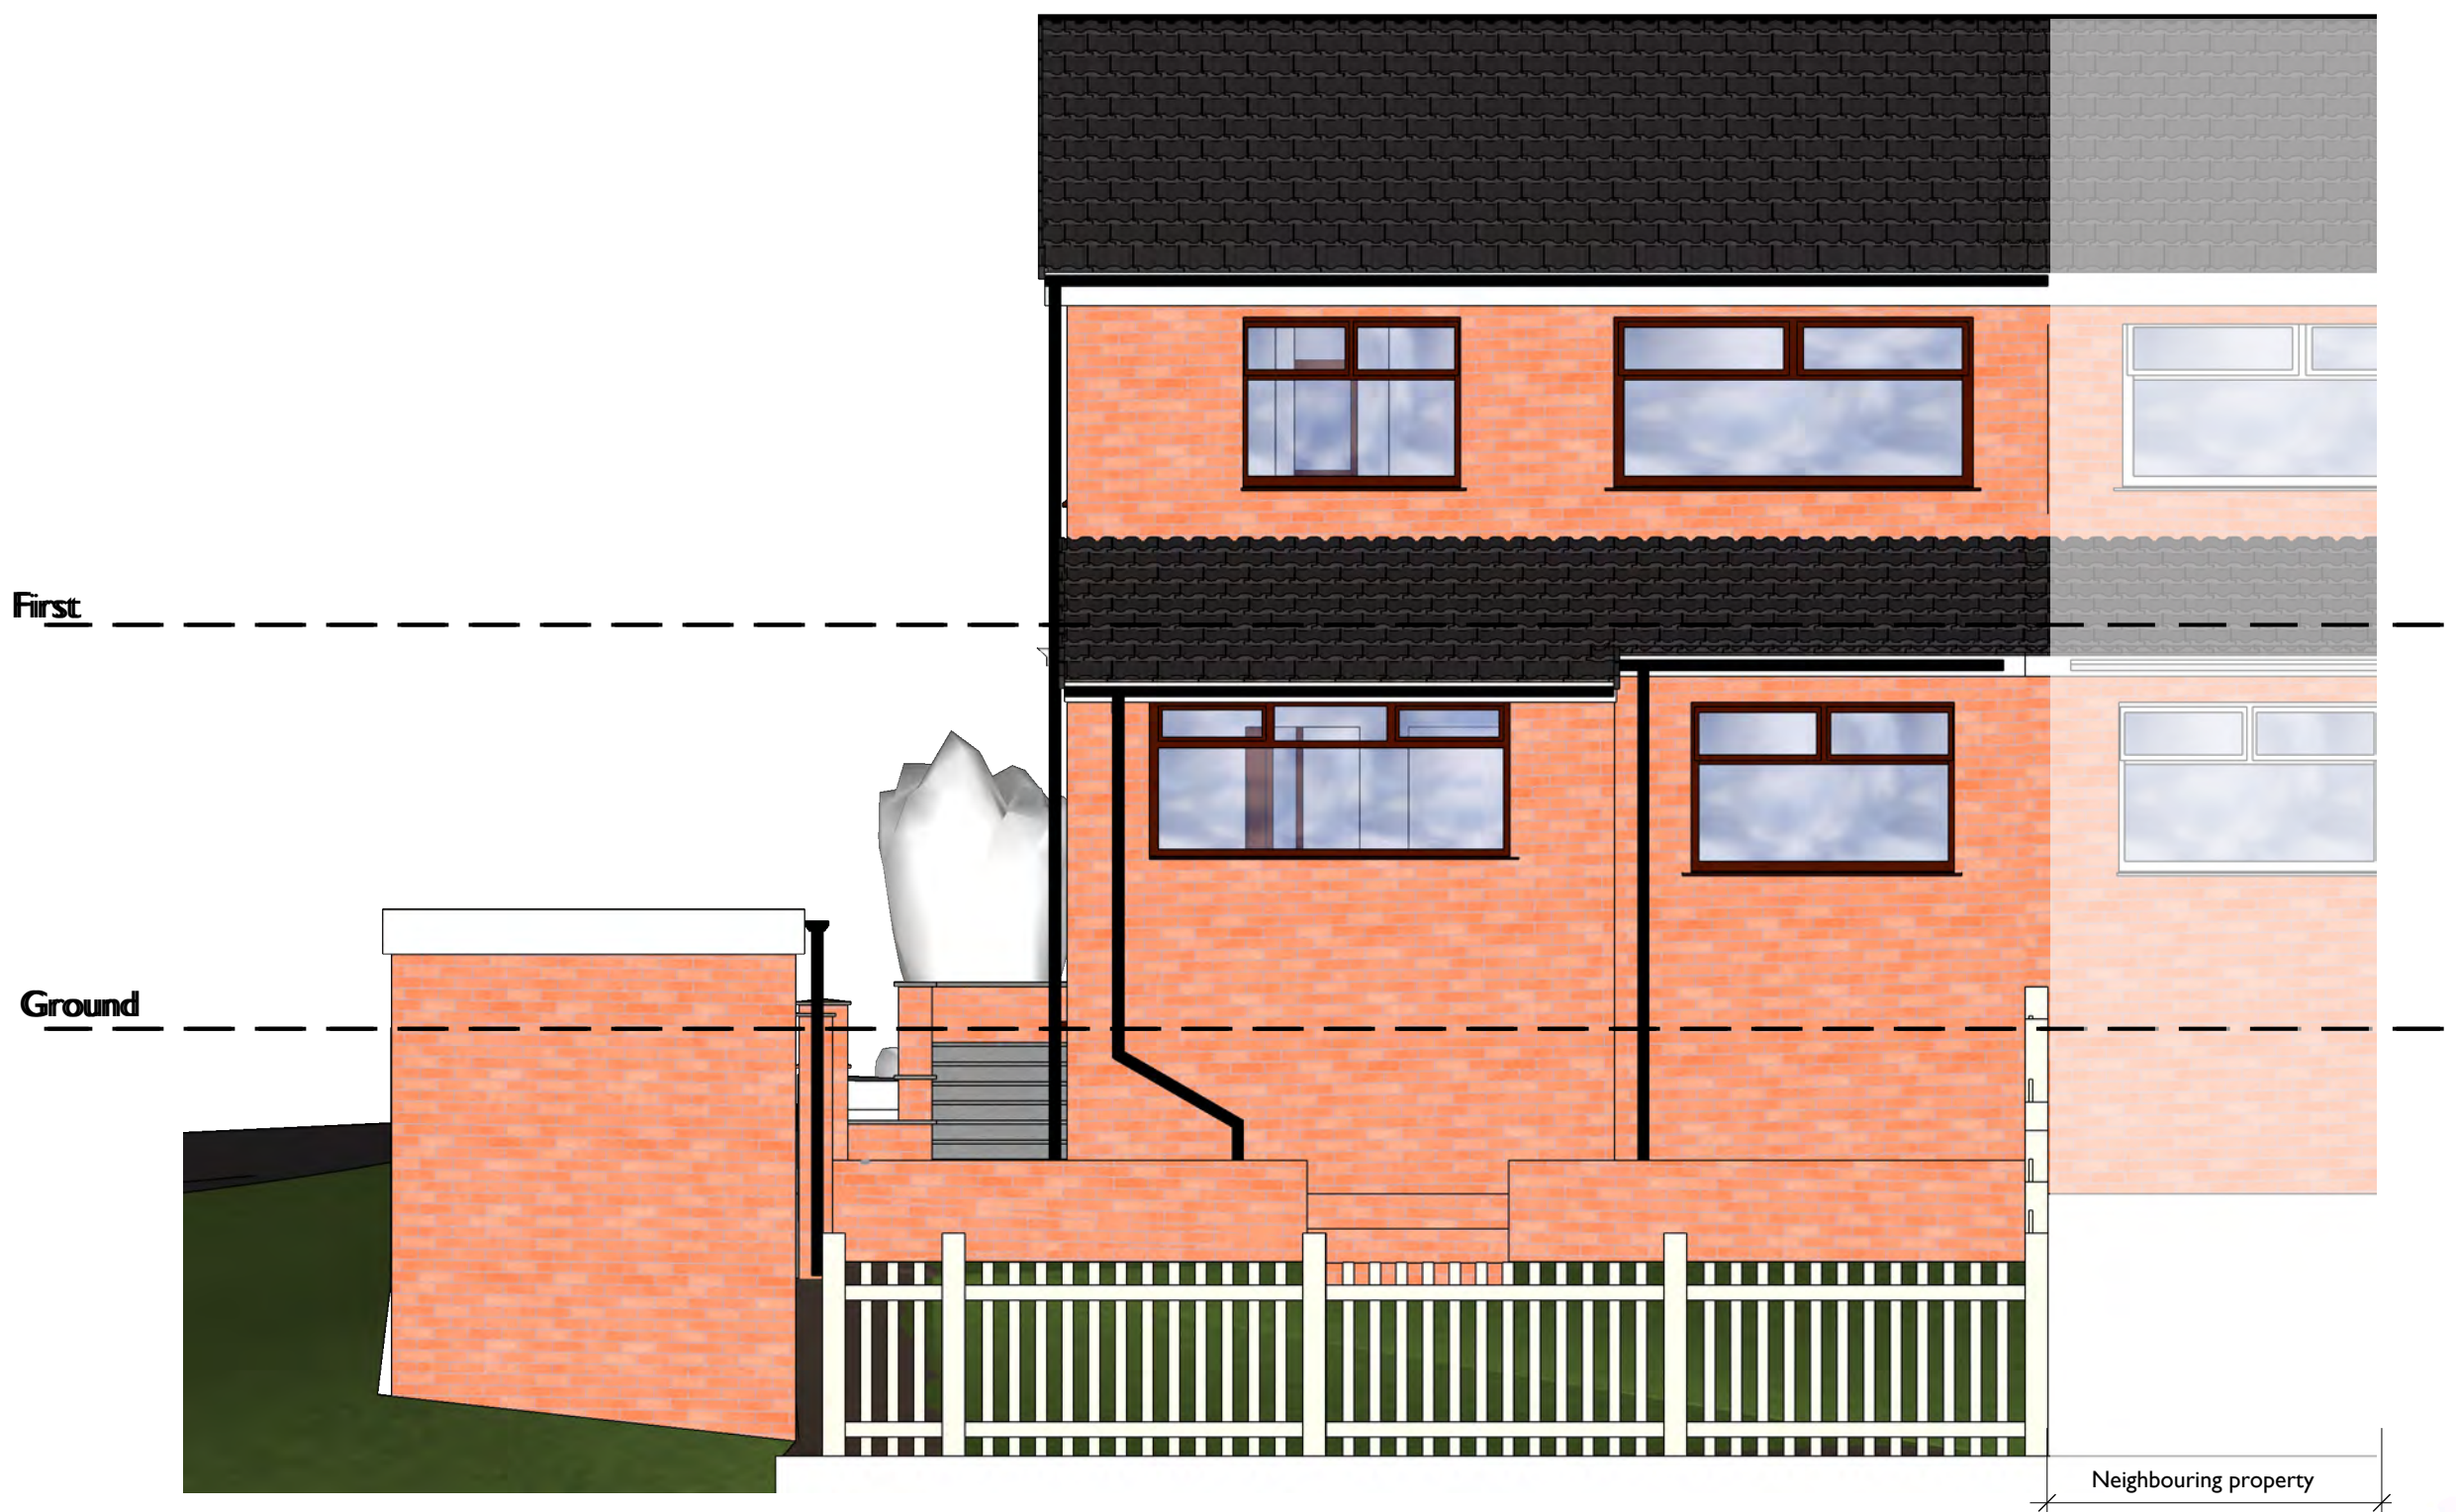

REAR

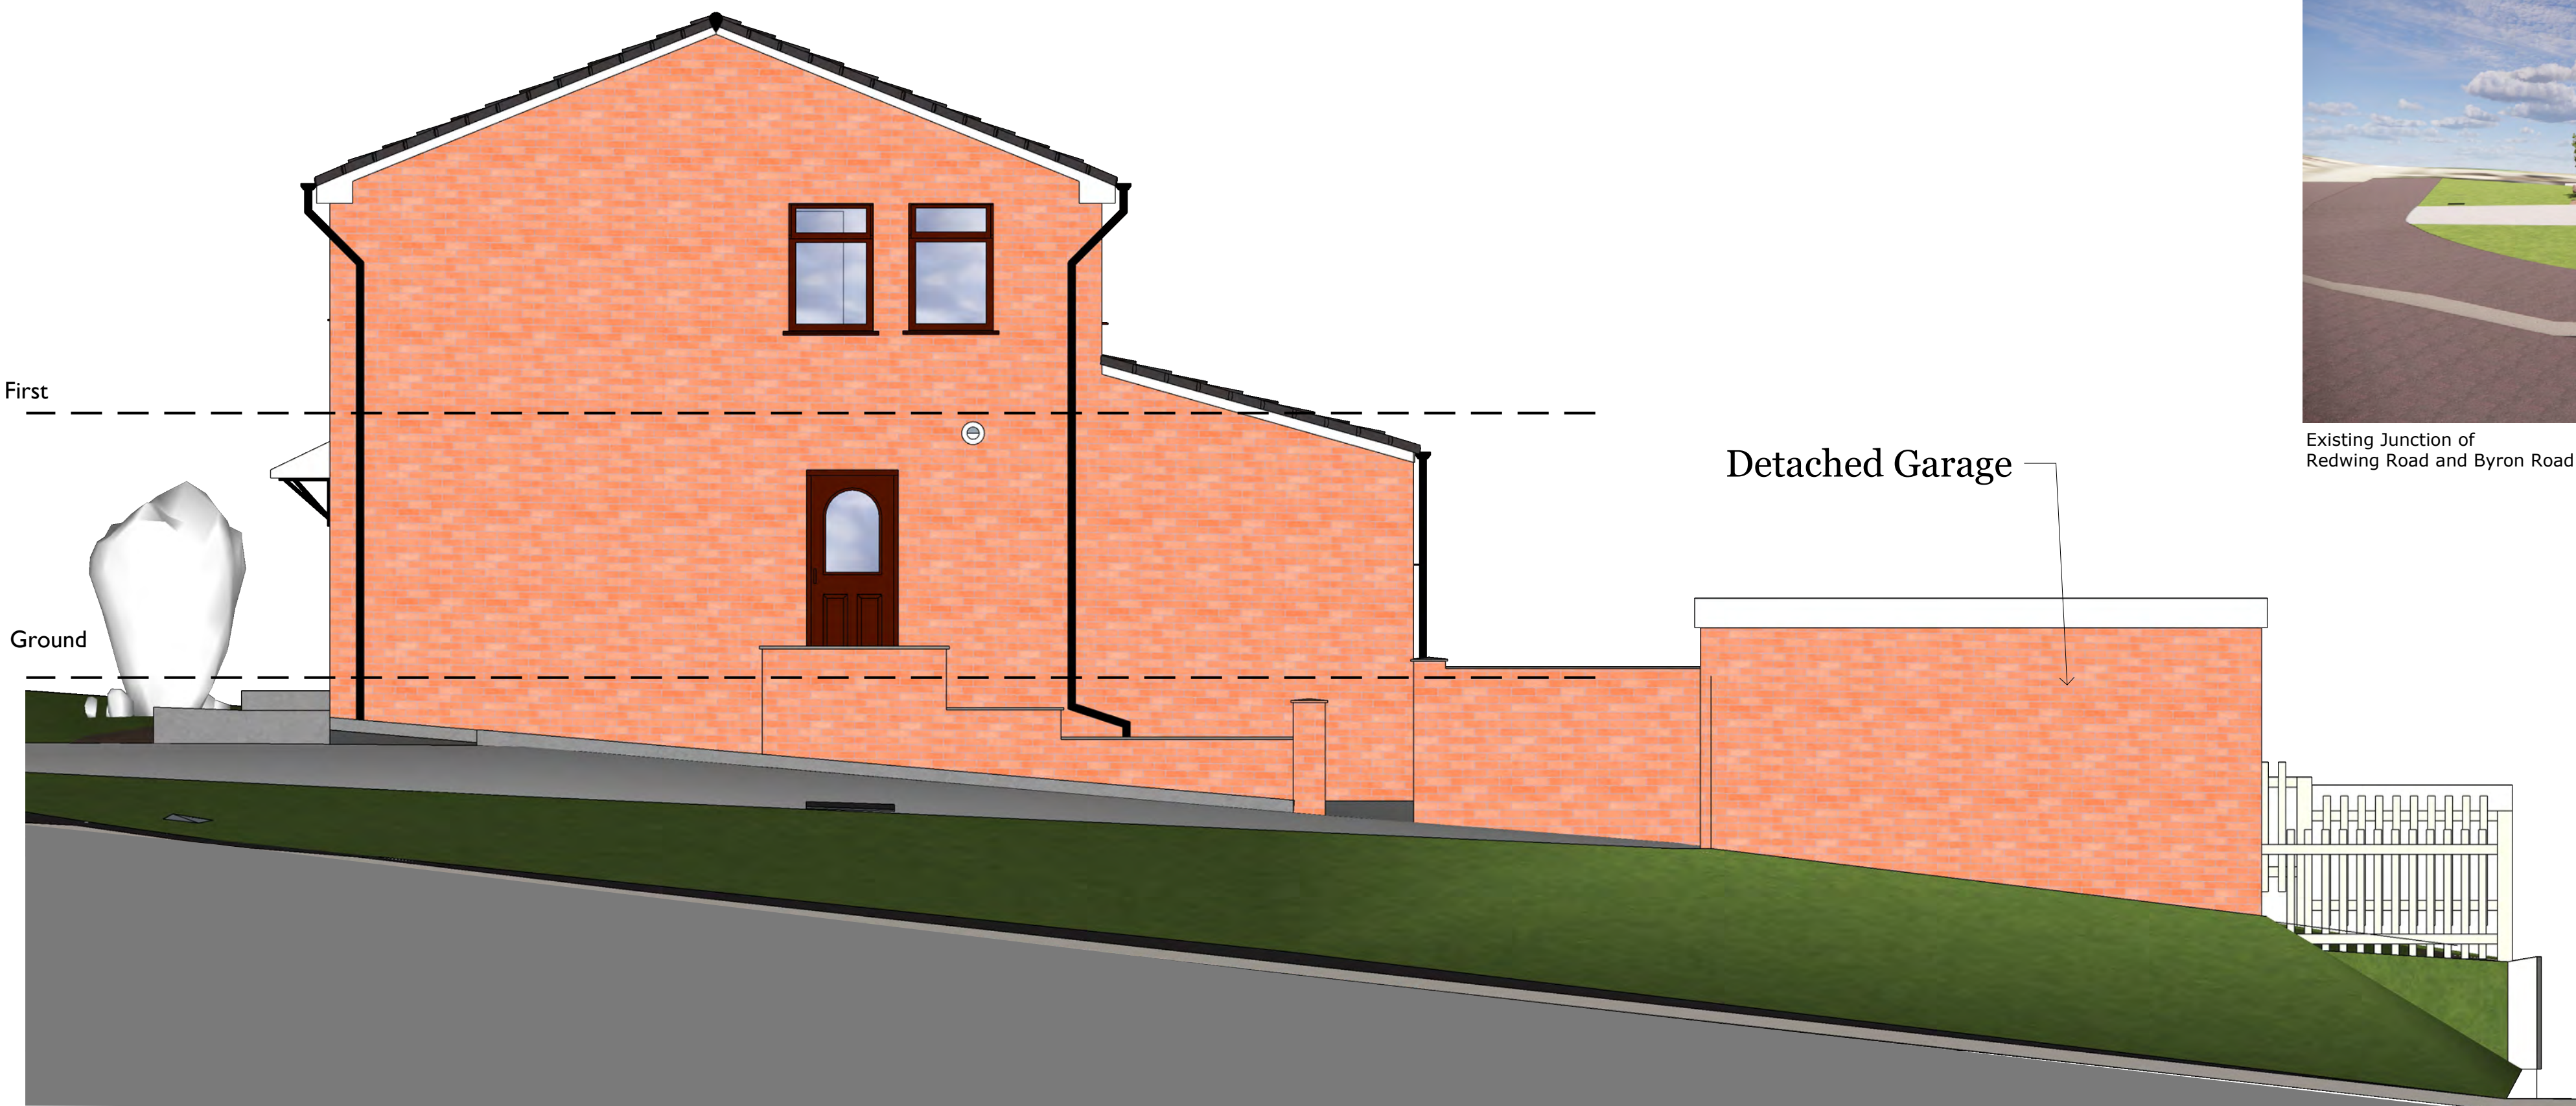

Detached Garage



Existing Junction of
Redwing Road and Byron Road



Architecture &
Interior Design

15 Springside View
Bury, BL8 4LU
Tel: 0161 704 4069

Company No. 13615864

hello@homeorganise.me

<https://www.homeorganise.me>

CLIENT
Mr. A. Hogan

PROJECT
49 Byron Road
Greenmount, Bury BL8 4EN

DRAWING TITLE:
Existing Building
Elevations

DRAWING NUMBER: 0013/01_04
REV: -

DATE:
07/03/23

Scale @ A1
1:50

