



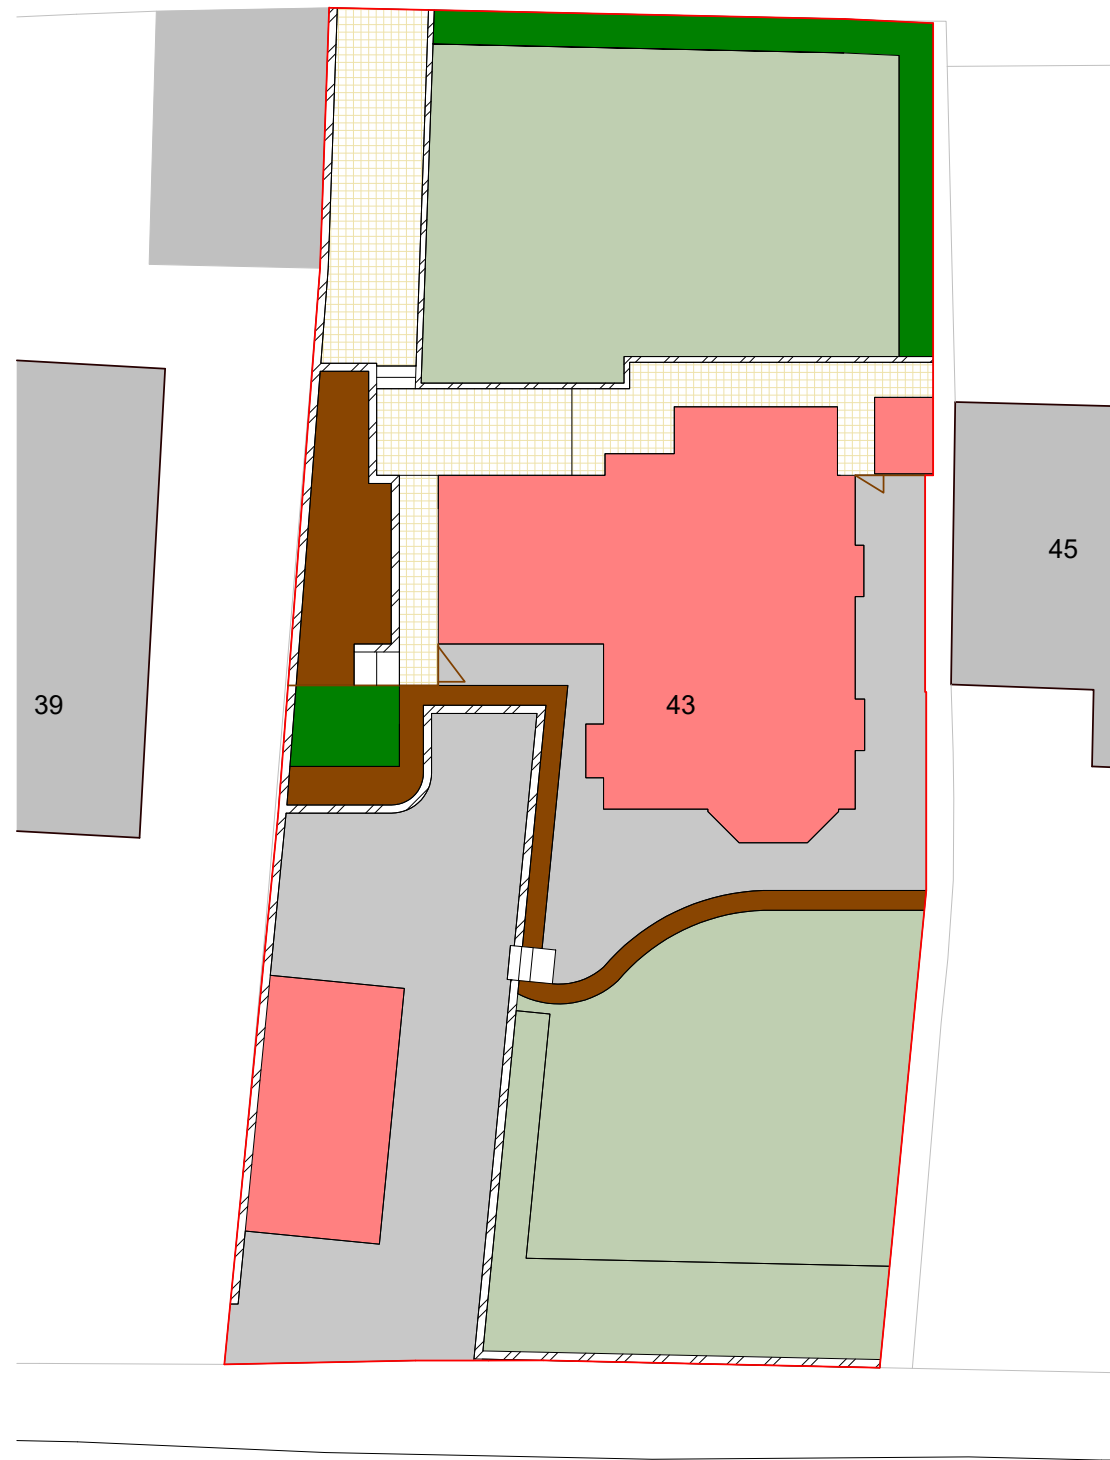

HILTON LANE

1 Site - Existing
1 : 200

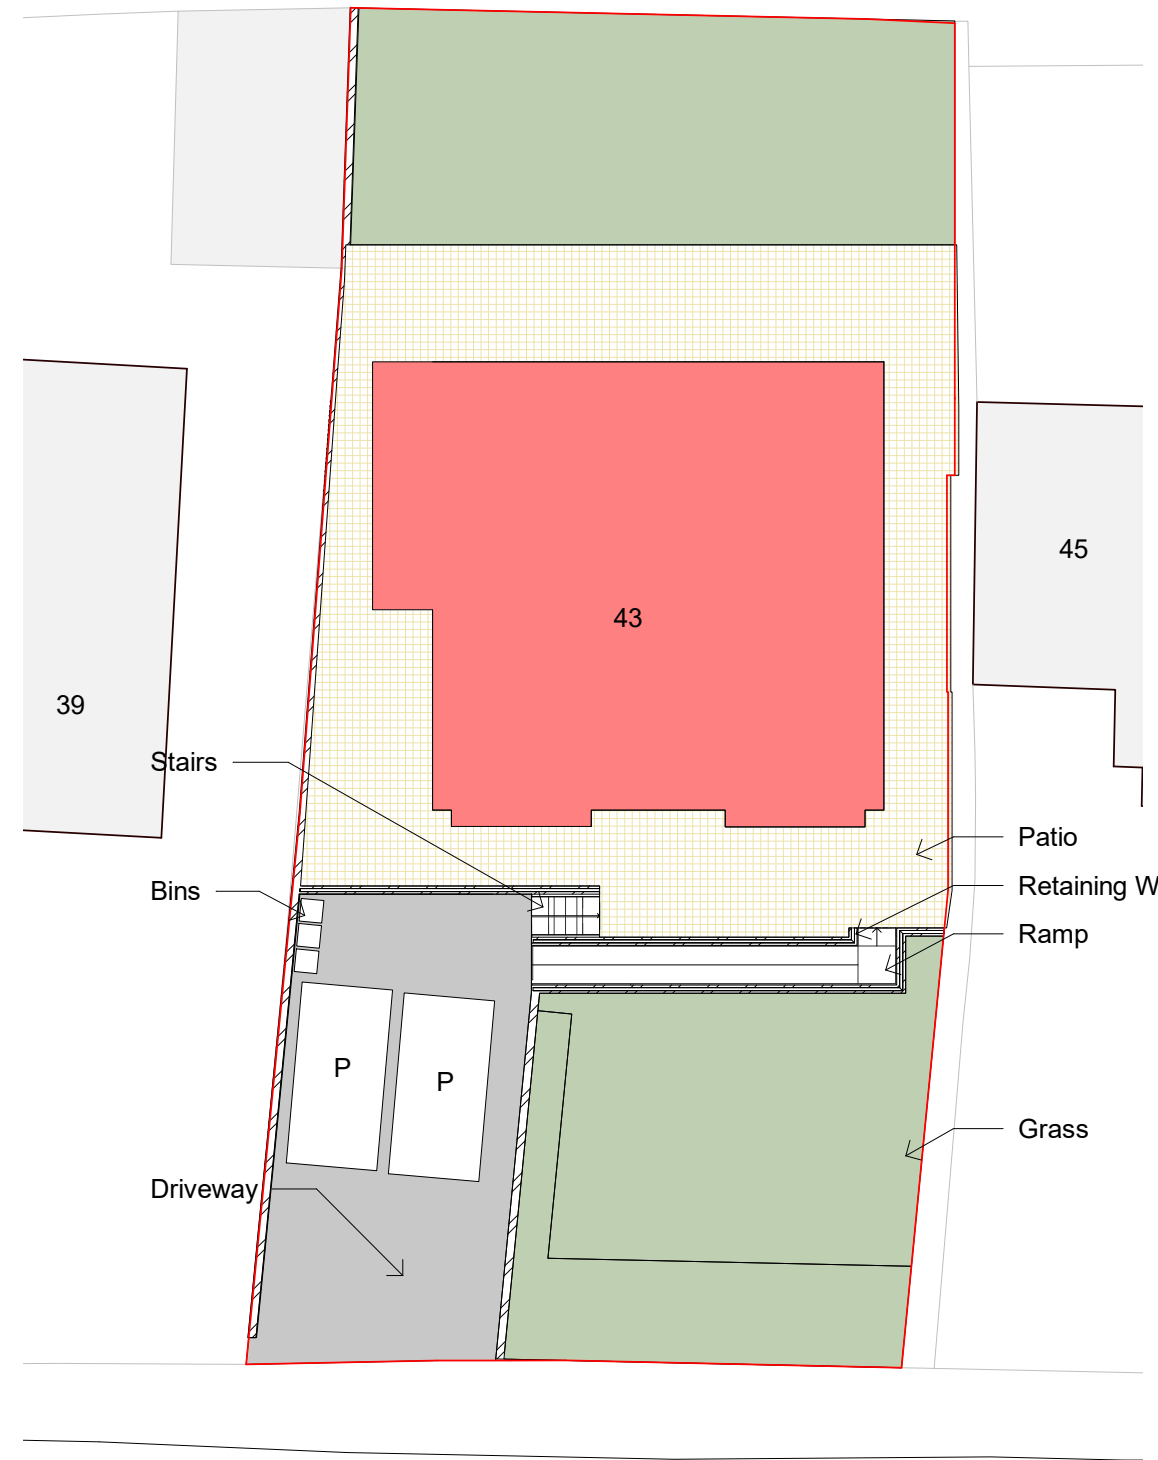

HILTON LANE

2 Site - Proposed
1 : 200

PROJECT	43 Hilton Lane	PROJECT NUMBER		DRAWING NUMBER		REV	2 1 No.			Revised Site Revised Design Description			13/08/2021 12/08/2021 Date			 www.goldsketch.co.uk info@goldsketch.co.uk 0161 792 9595		
TITLE	Site - Existing and Proposed	GSS21061.1		005		2												
CLIENT	Landau	DRAWN BY	CHECKED BY	DATE	SCALE (@ A1)		STATUS			DESIGN			NOTES © COPYRIGHT : ALL RIGHTS RESERVED. THIS DRAWING MUST NOT BE REPRODUCED WITHOUT PRIOR WRITTEN CONSENT. DRAWING TO BE USED FOR THE STATUS INDICATED ONLY. ALL DIMENSIONS AND SETTING OUT SHALL BE CHECKED AND CONFIRMED ON SITE. ANY DISCREPANCIES TO BE REPORTED TO THE DESIGNER PRIOR TO THE COMMENCEMENT OF ANY WORK. ALL WORK AND MATERIALS TO BE IN ACCORDANCE WITH CURRENT STATUTORY LEGISLATION. RELEVANT CODES OF PRACTICE AND BRITISH STANDARDS. ALL DIMENSIONS ON THIS DRAWING ARE IN MILLIMETRES (UNLESS OTHERWISE STATED).					
		TP	SG	07/07/2021	1 : 200													