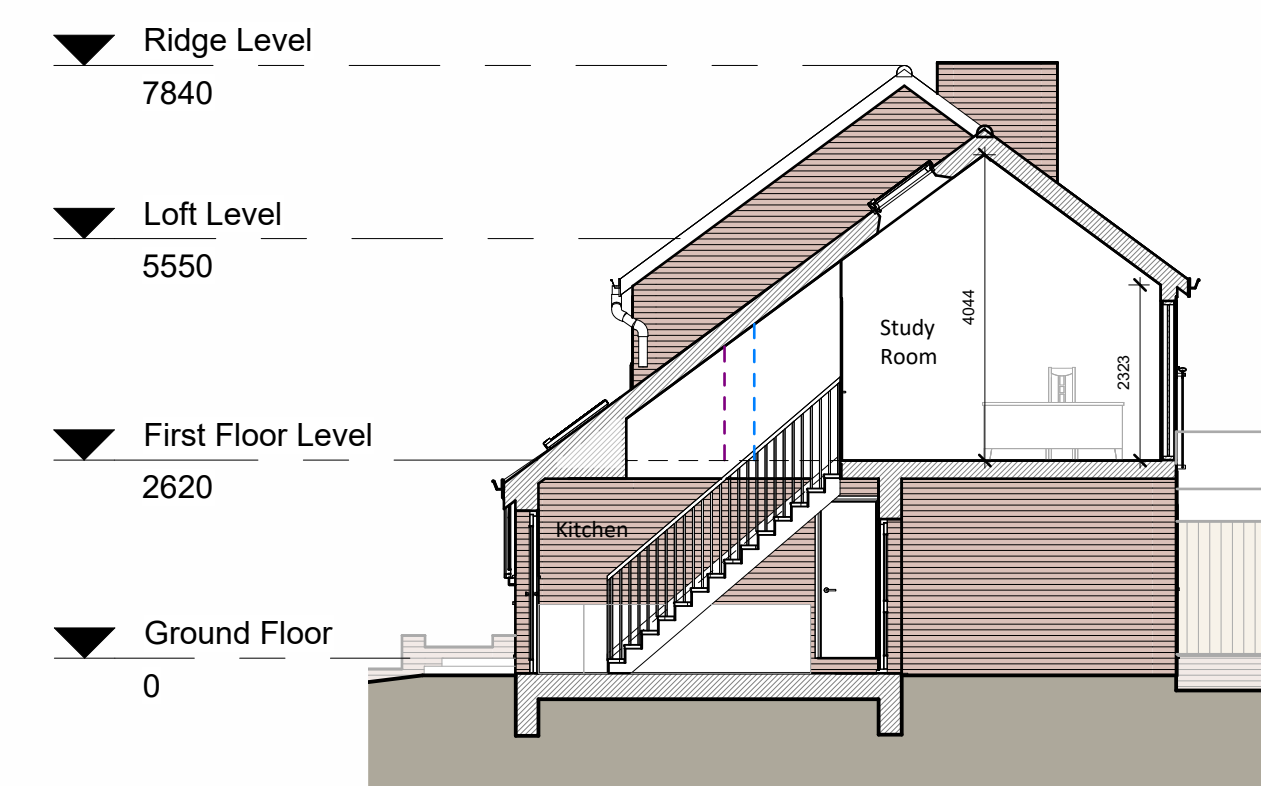
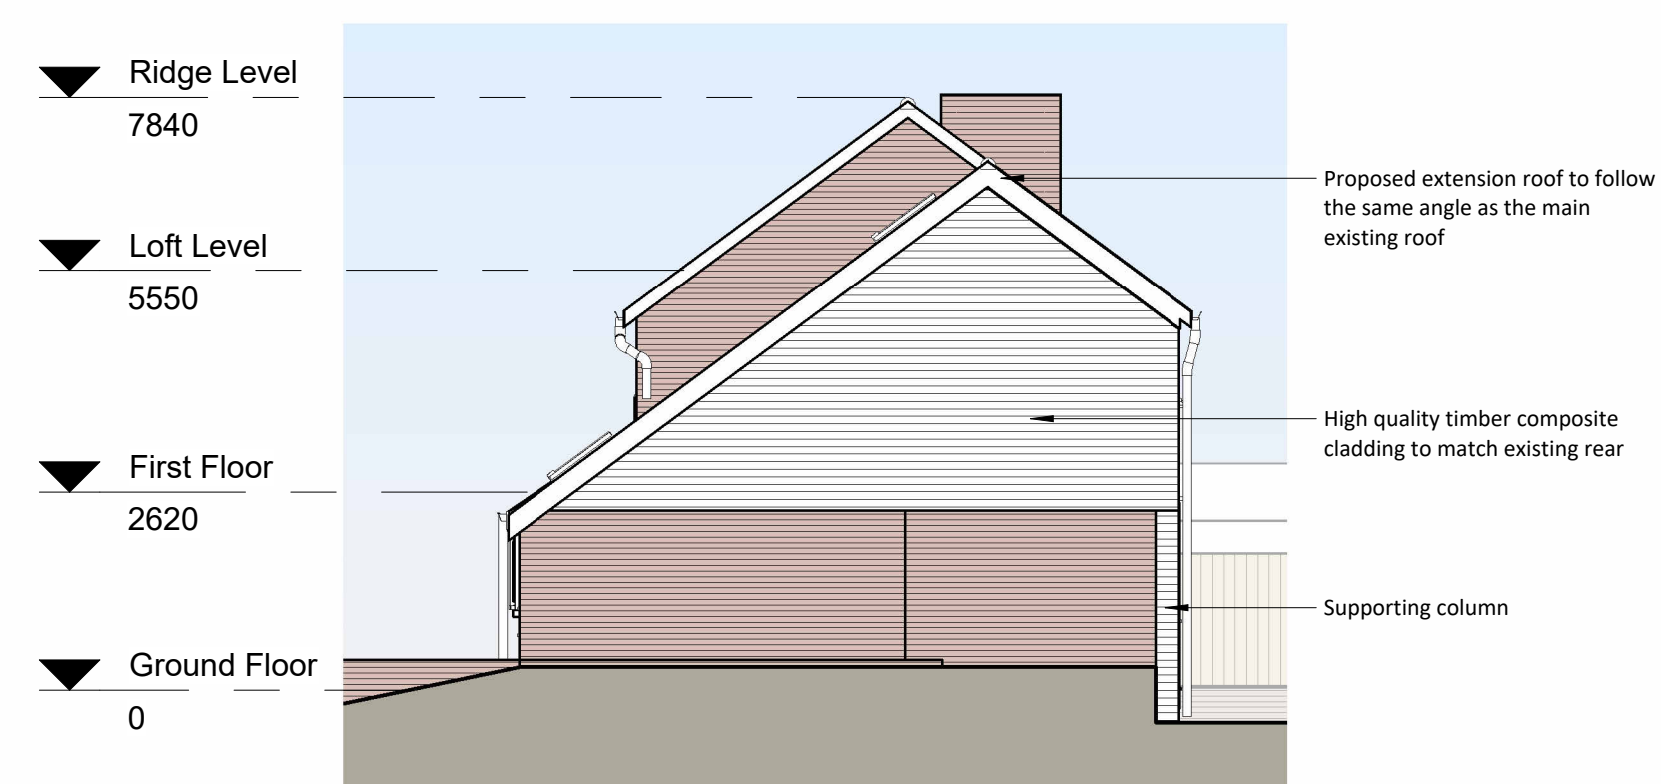
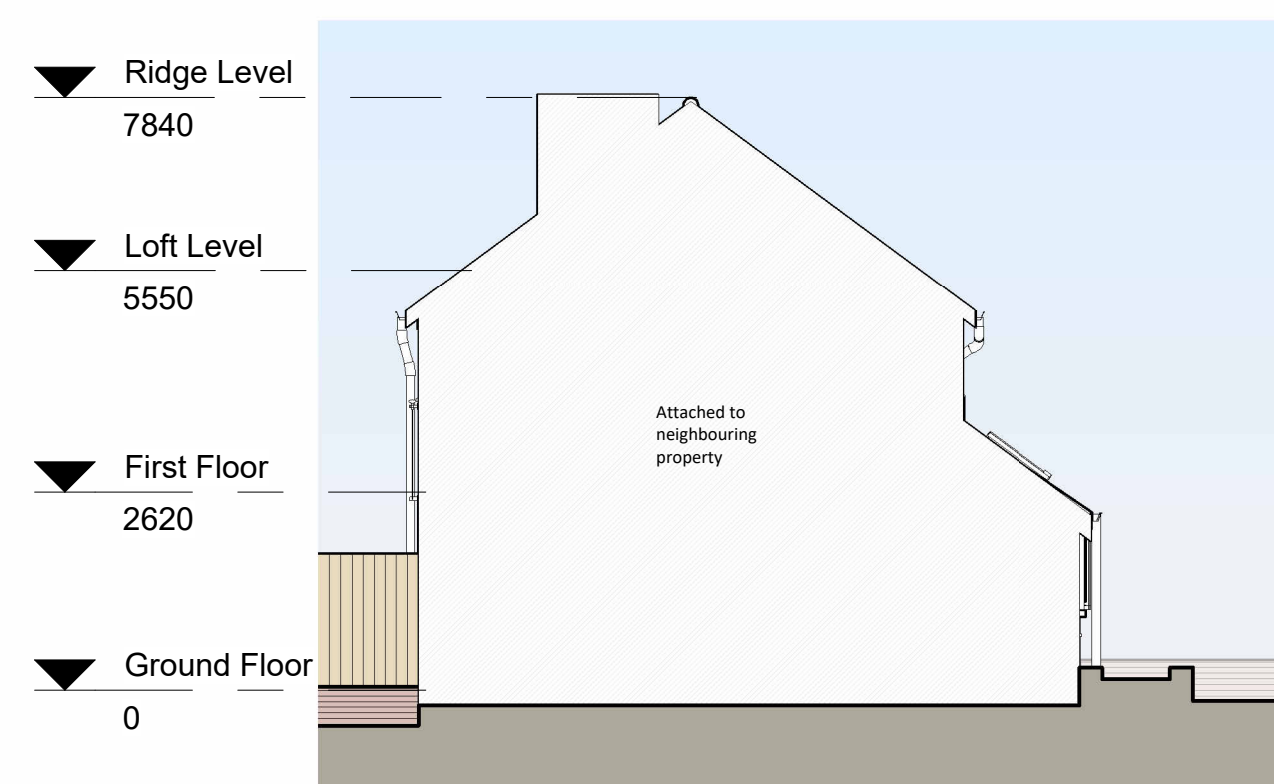
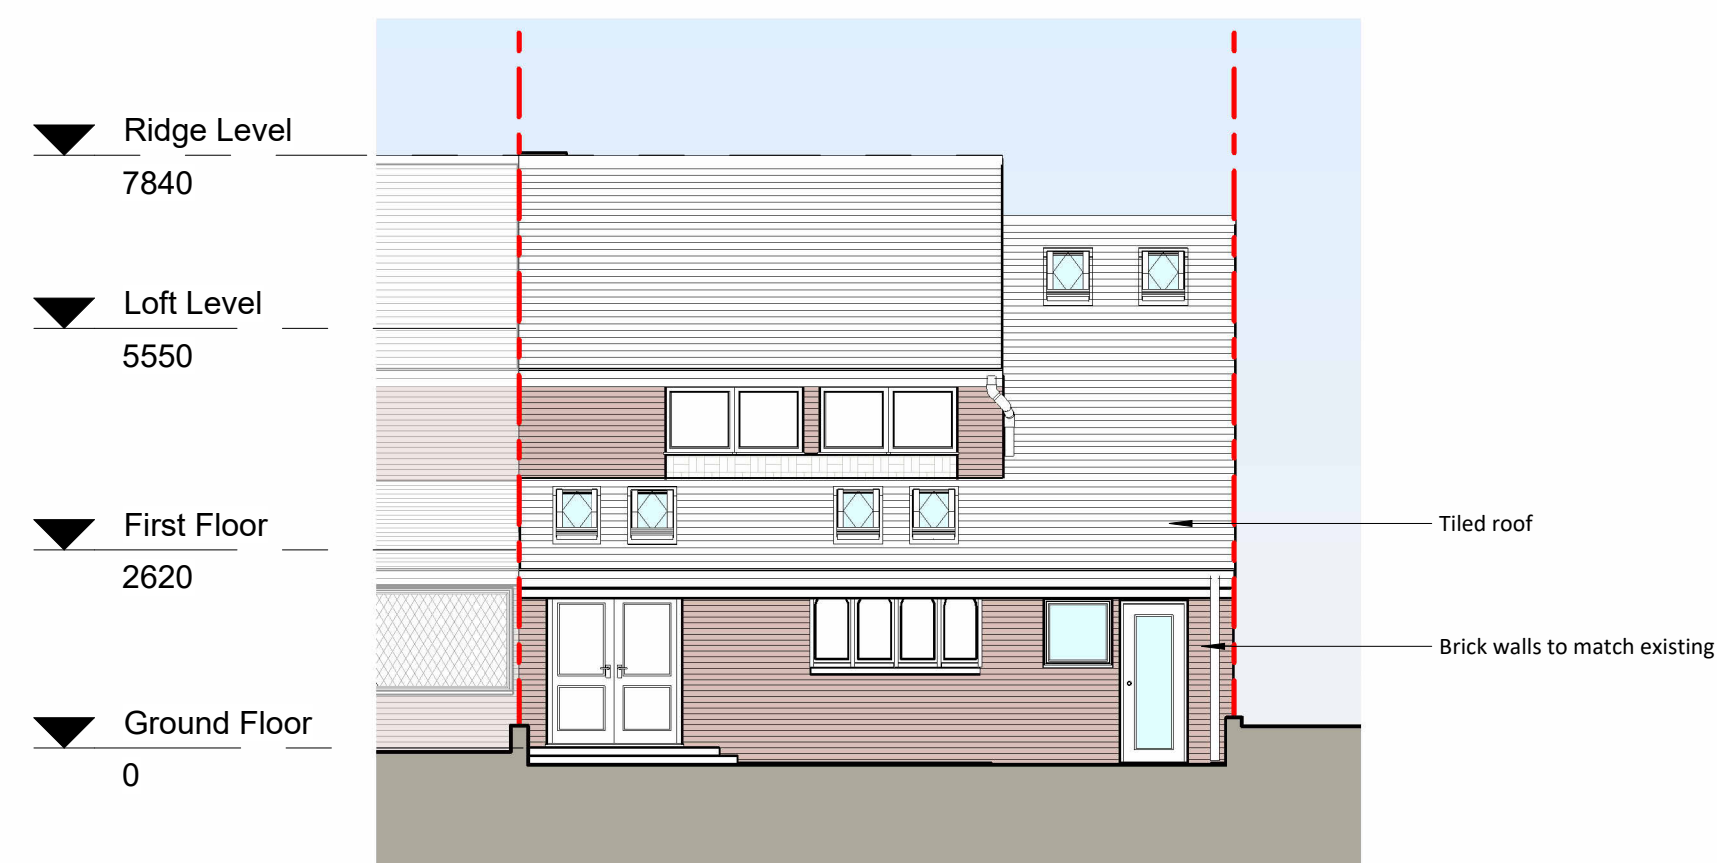
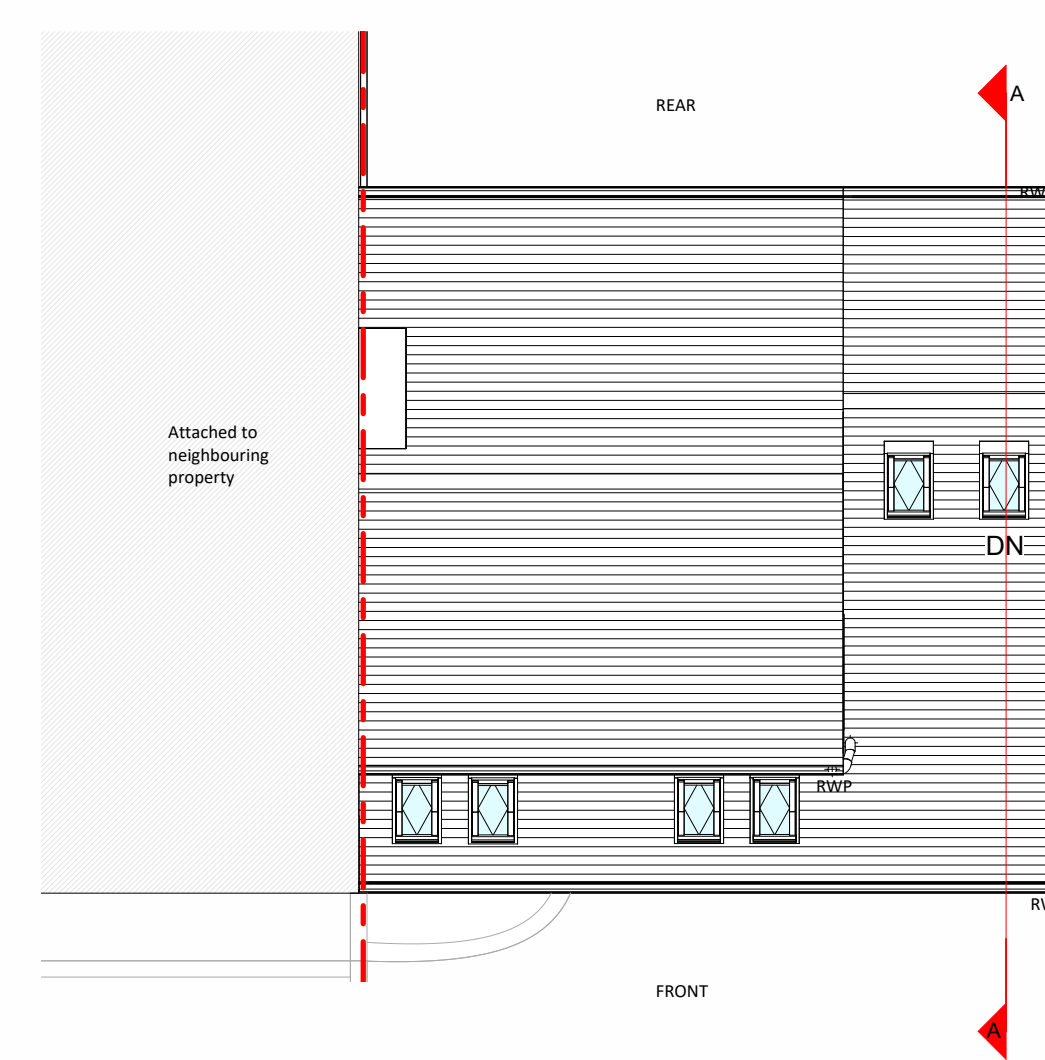
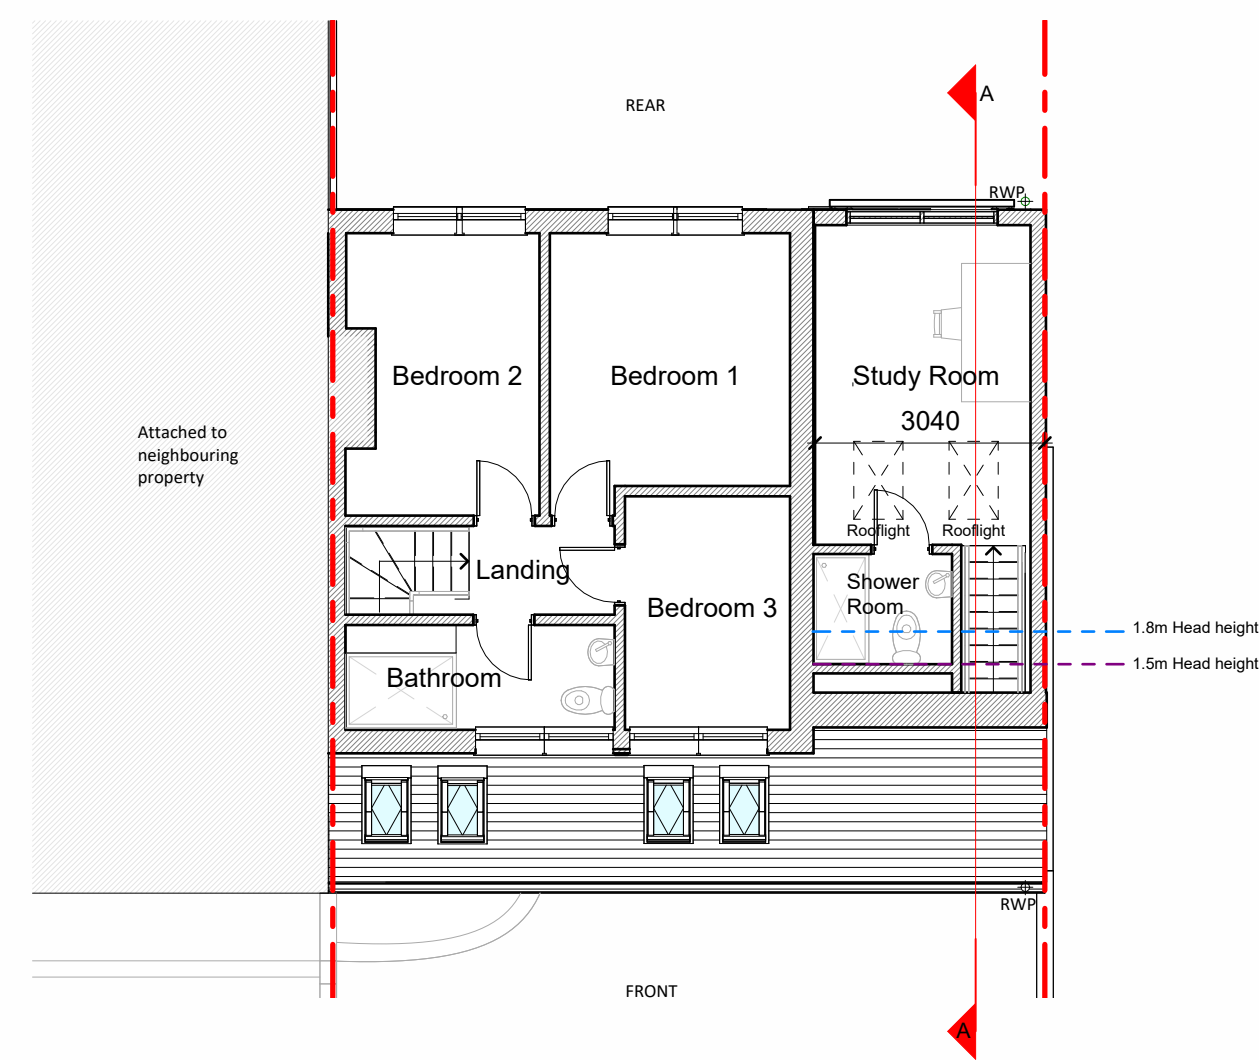
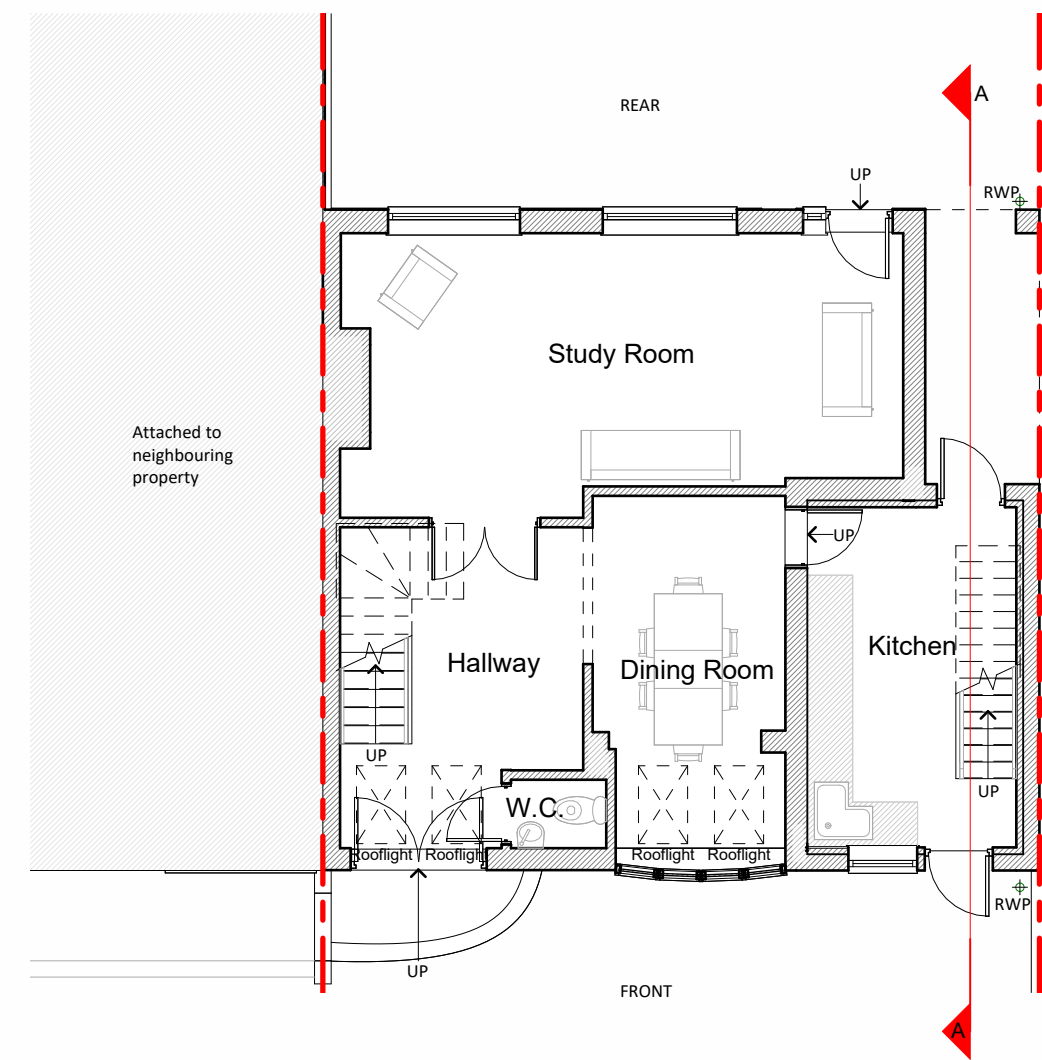
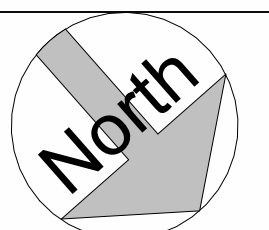


[illegible]

PROJECT		
Proposed Apex roof over existing garage with garage conversion first floor office at 46 Chadderton Drive, BL9 8NR.		
TITLE		
Proposed Plans, Elevations and Section		
CLIENT		
Angela Sozanskyi		
DRAWN BY R.B.S	CHECKED BY R.B.S	DATE 28.03.2025
SCALE (@ A1) 1 : 100		PROJECT NUMBER R100
DRAWING NUMBER		REV
A101		