


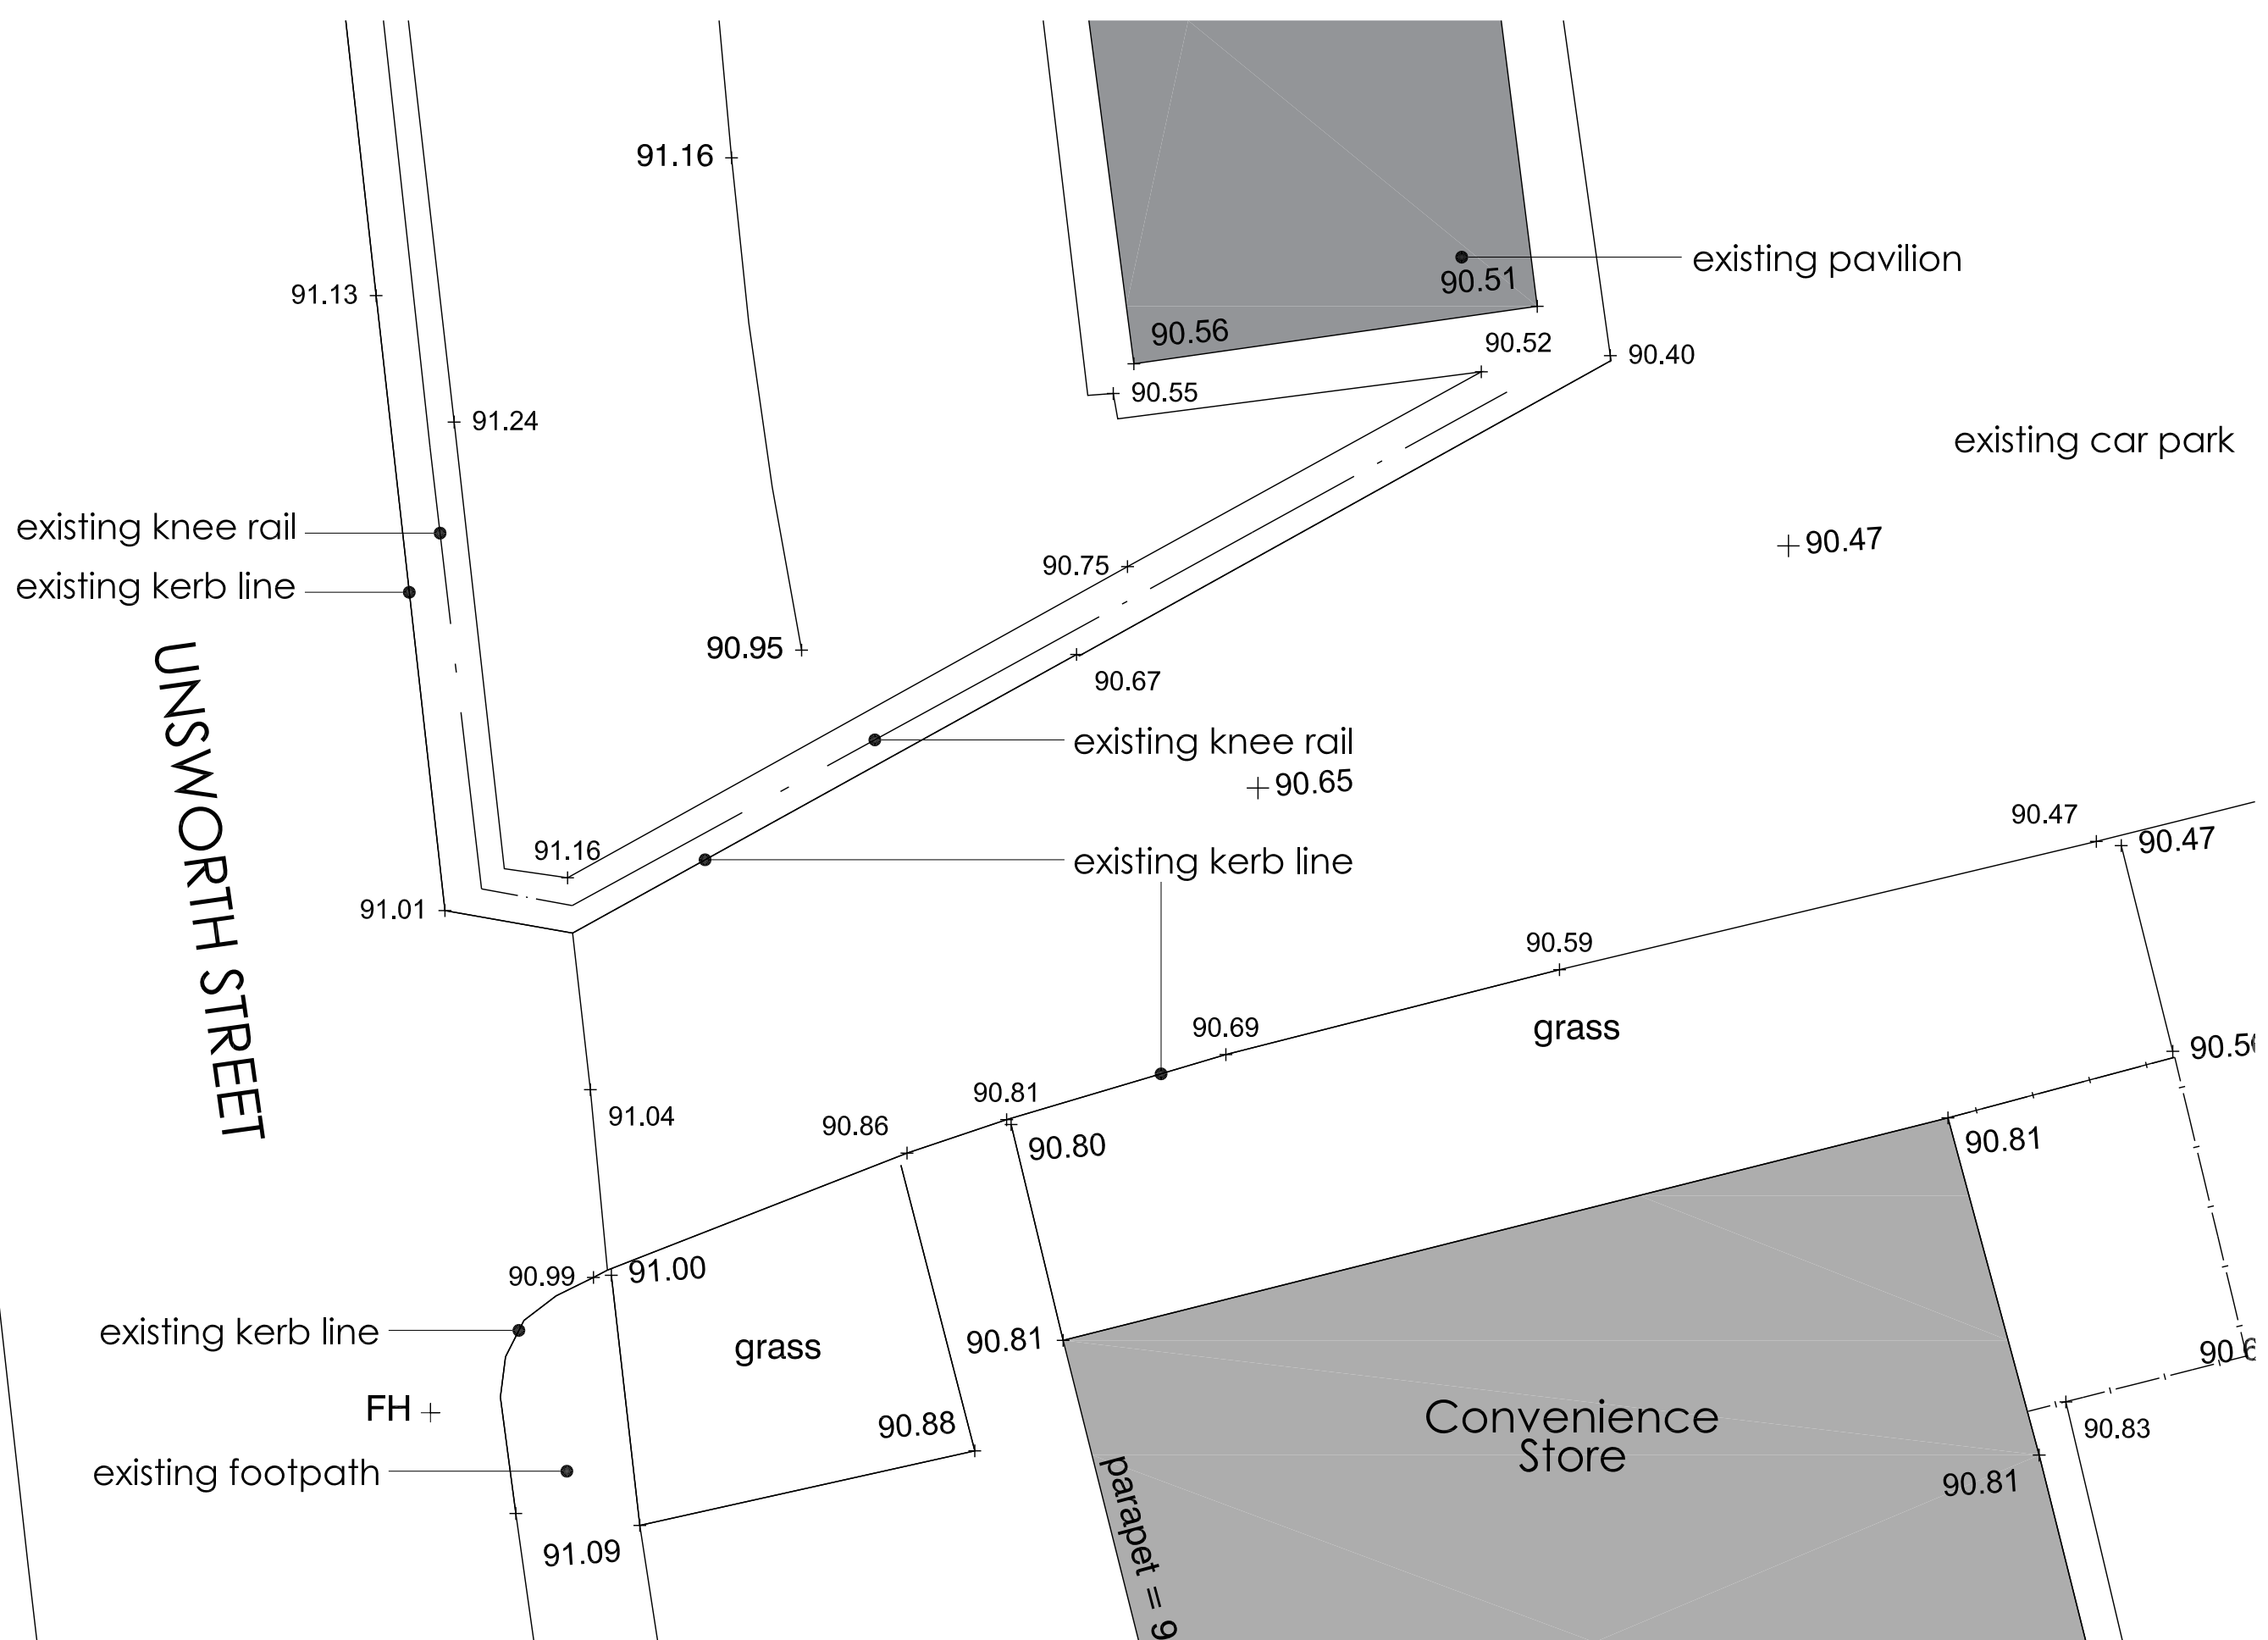

Copyright Notice: This drawing is the copyright of Steve Wells Associates and shall not be reproduced without permission. © 2022				Project Proposed Pavilion Redbank Playing Fields Raddcliffe, Bury M26 3RN	Client Bury Council	 STEVE WELLS ASSOCIATES <i>making sport happen</i> Churchill House, Mill Hill, Pontefract, West Yorkshire, WF8 4HY t : 01977 797258 e: mail@stevewells-associates.com	Dwg. No. 205-080-3026	Rev.
	Dwg. Purpose Tender	No.	Revision / Issue	Date	Dwg. Title Existing Site Access Layout		Scale 1:100 @ A3	Date May 2022
							Drawn by GSB	Checked DKW