

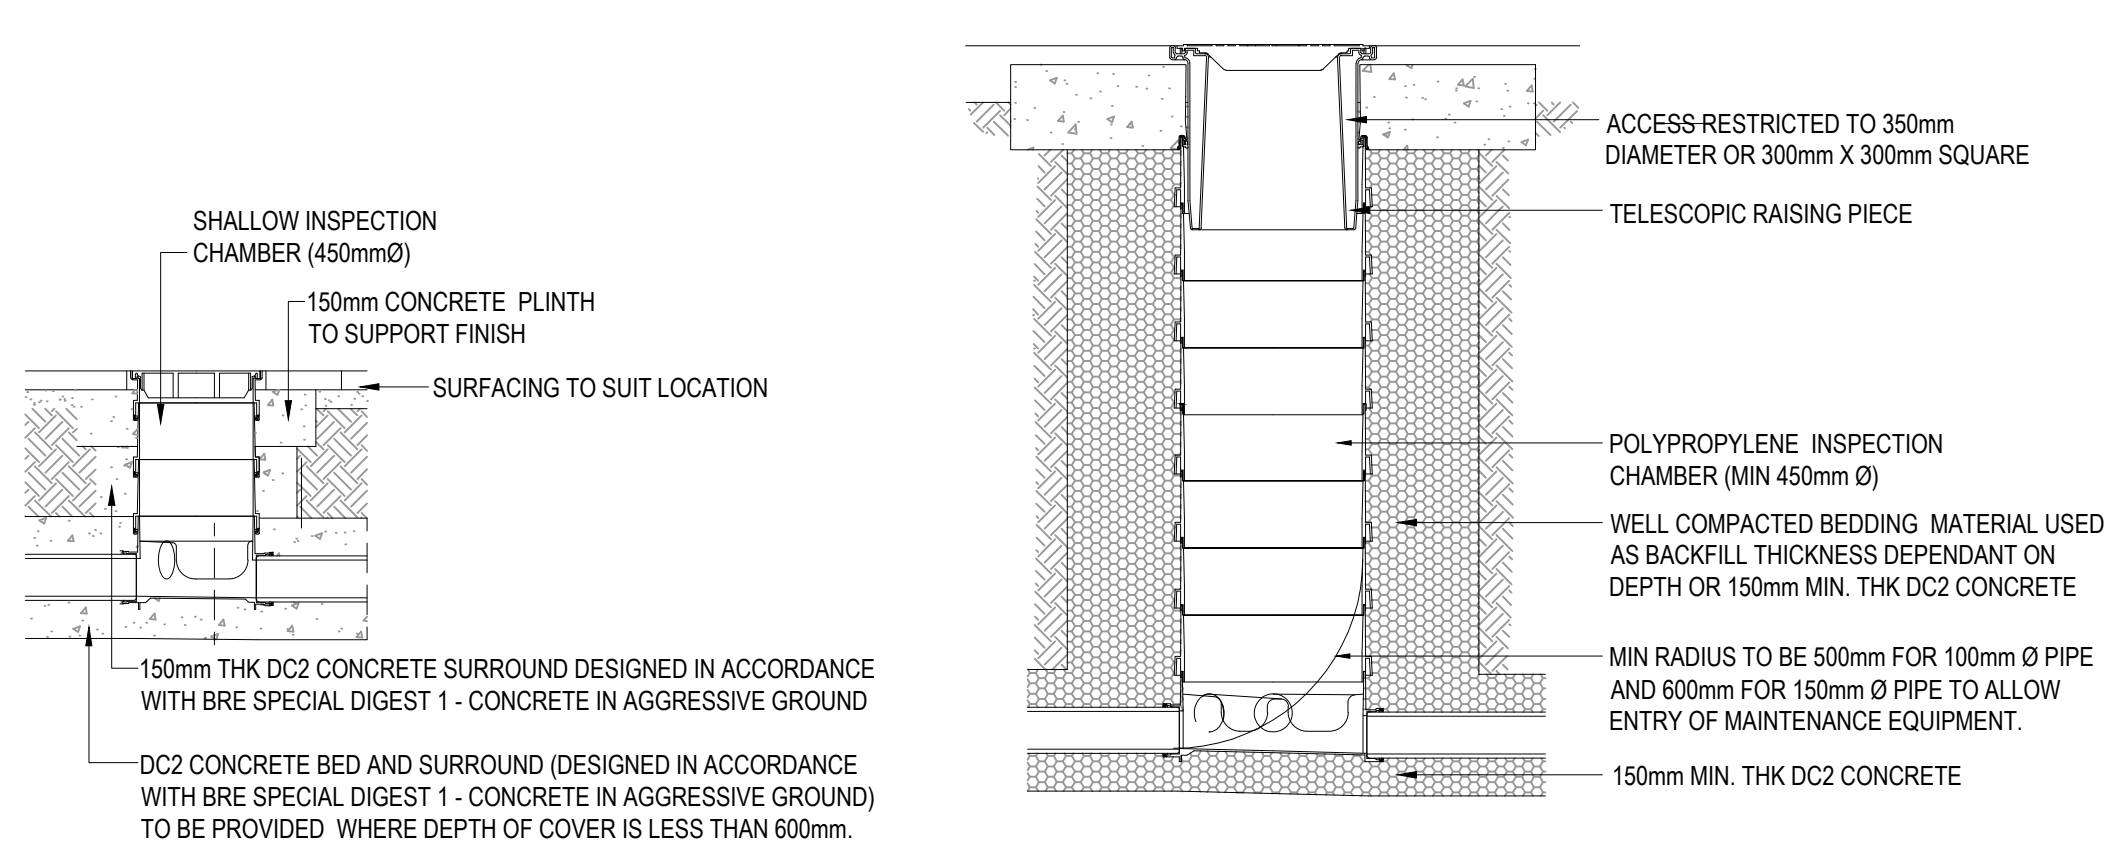
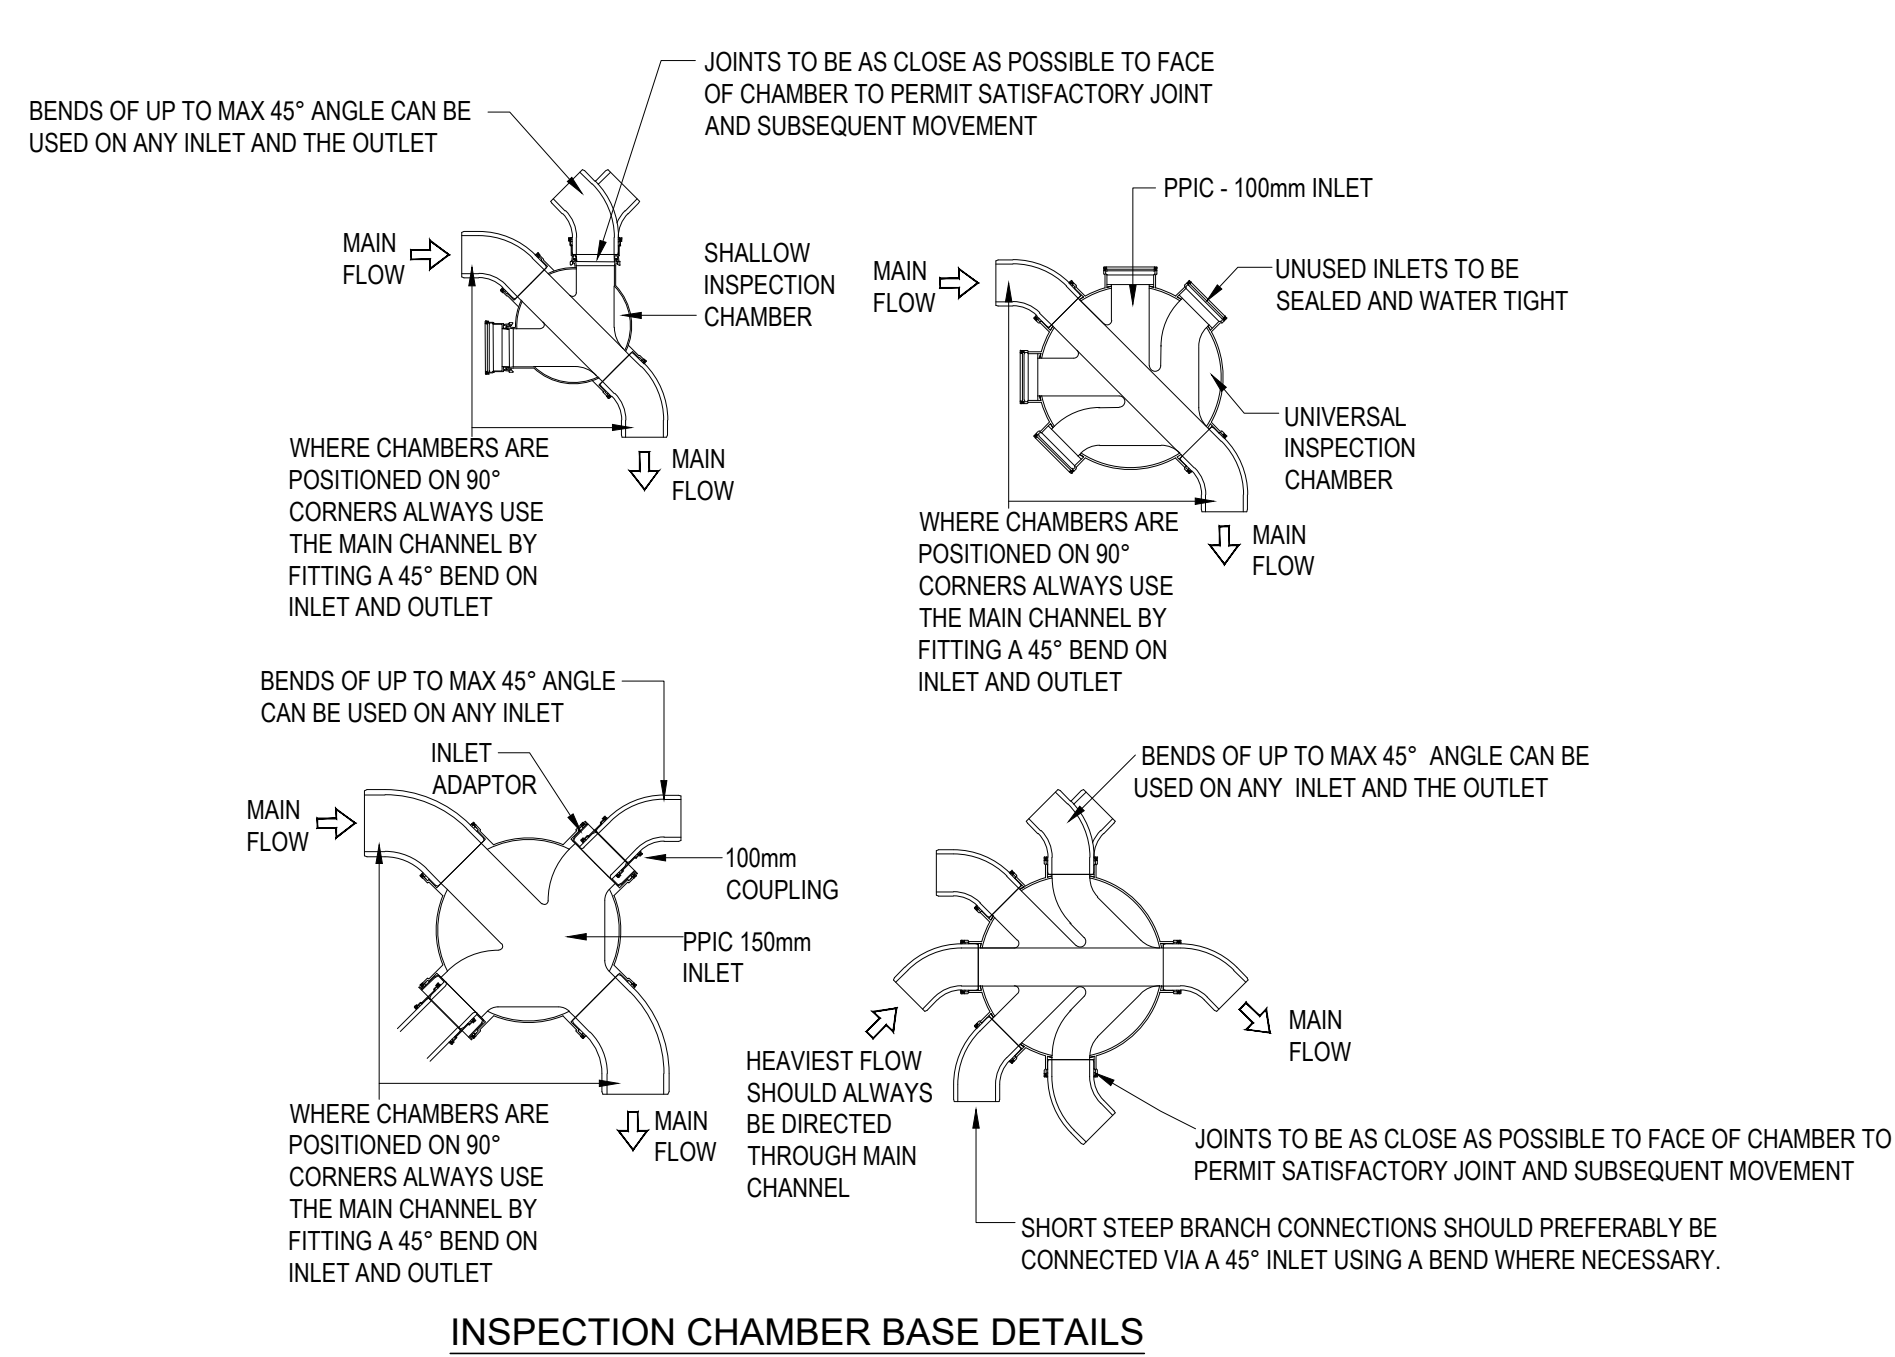
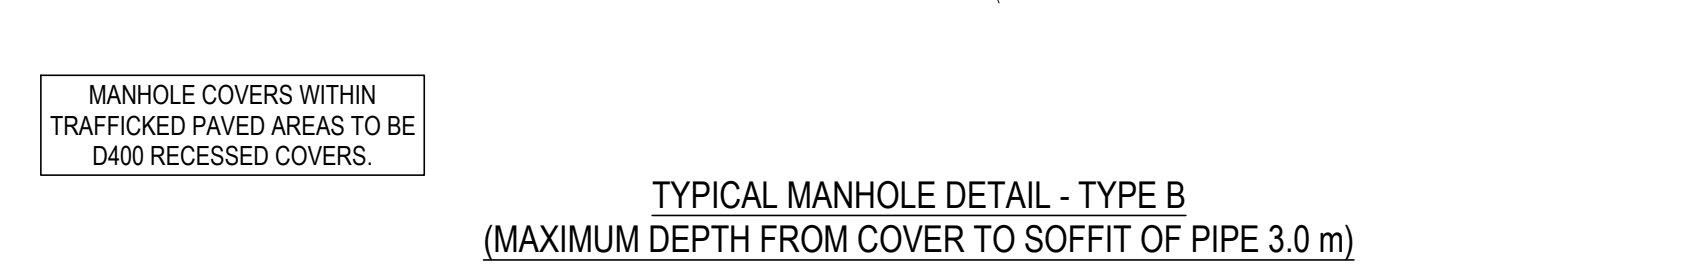
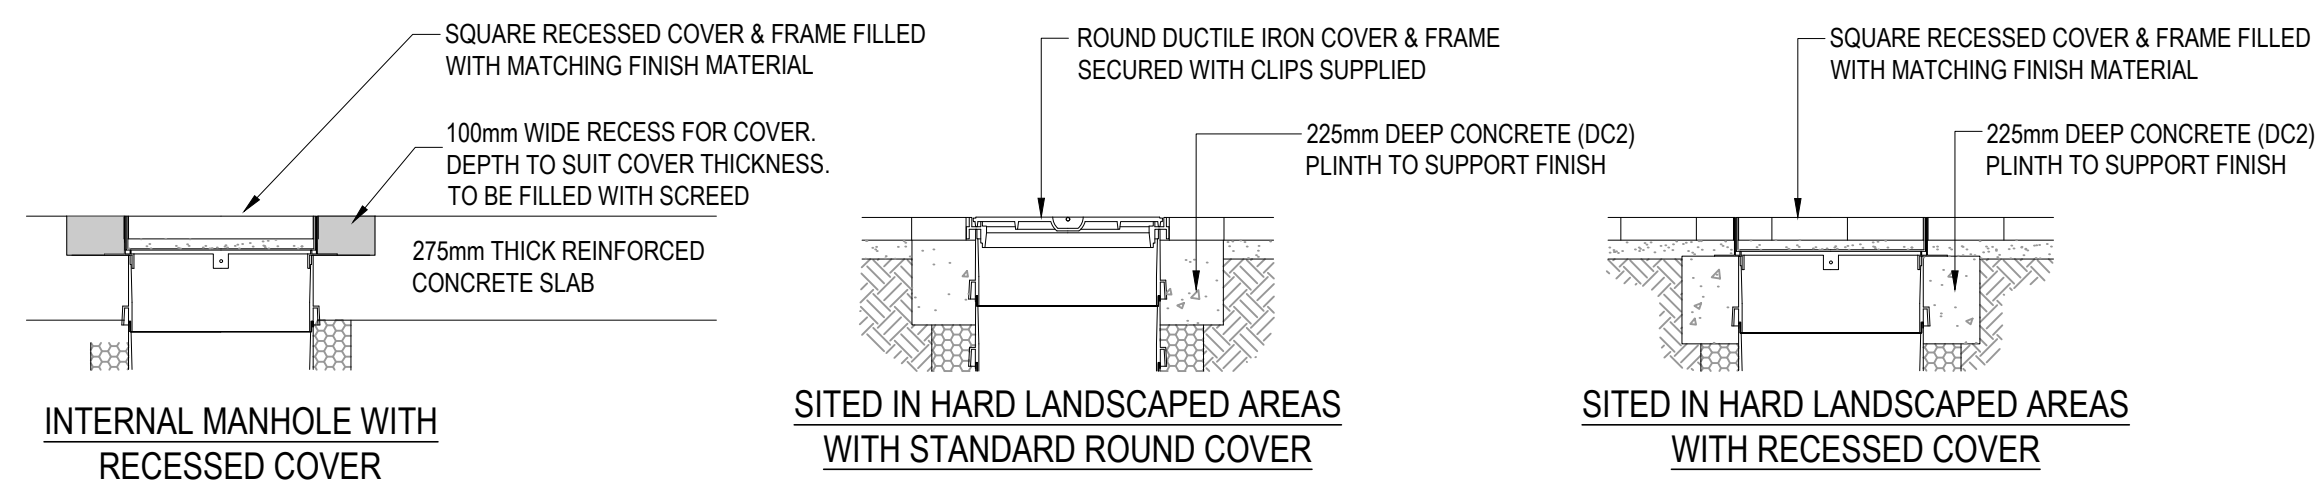
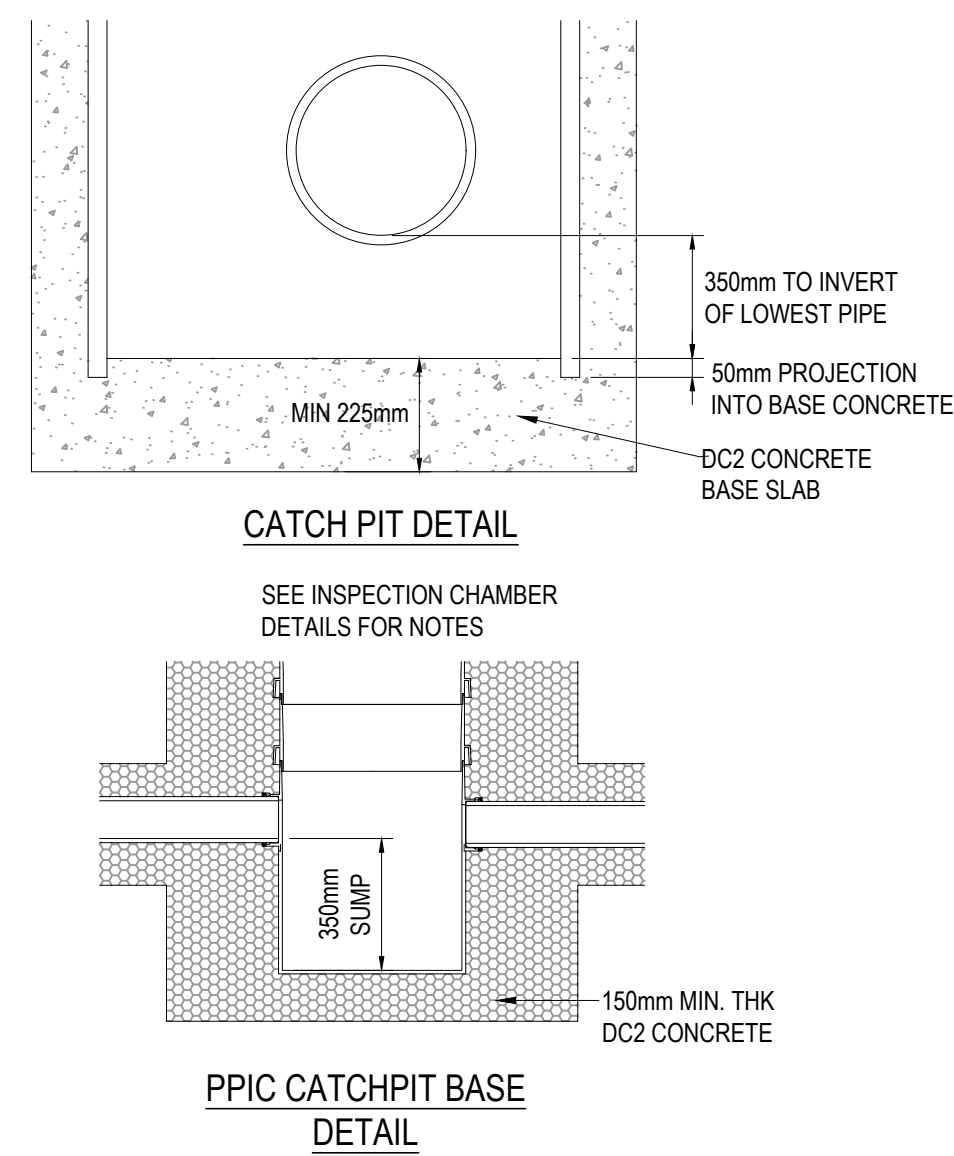


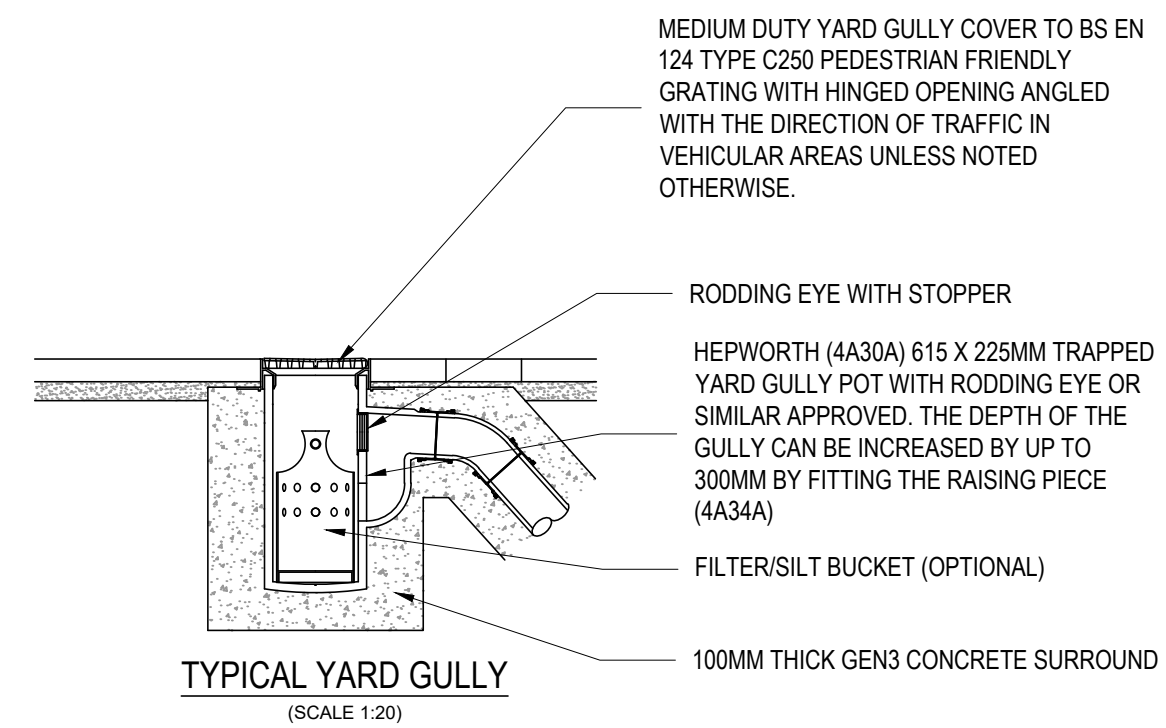

<u>SHALLOW INSPECTION CHAMBER</u>	<u>DEEP INSPECTION CHAMBER</u>
MAX DEPTH 0.6m	DEPTHS BETWEEN 1.2m AND 3.0m

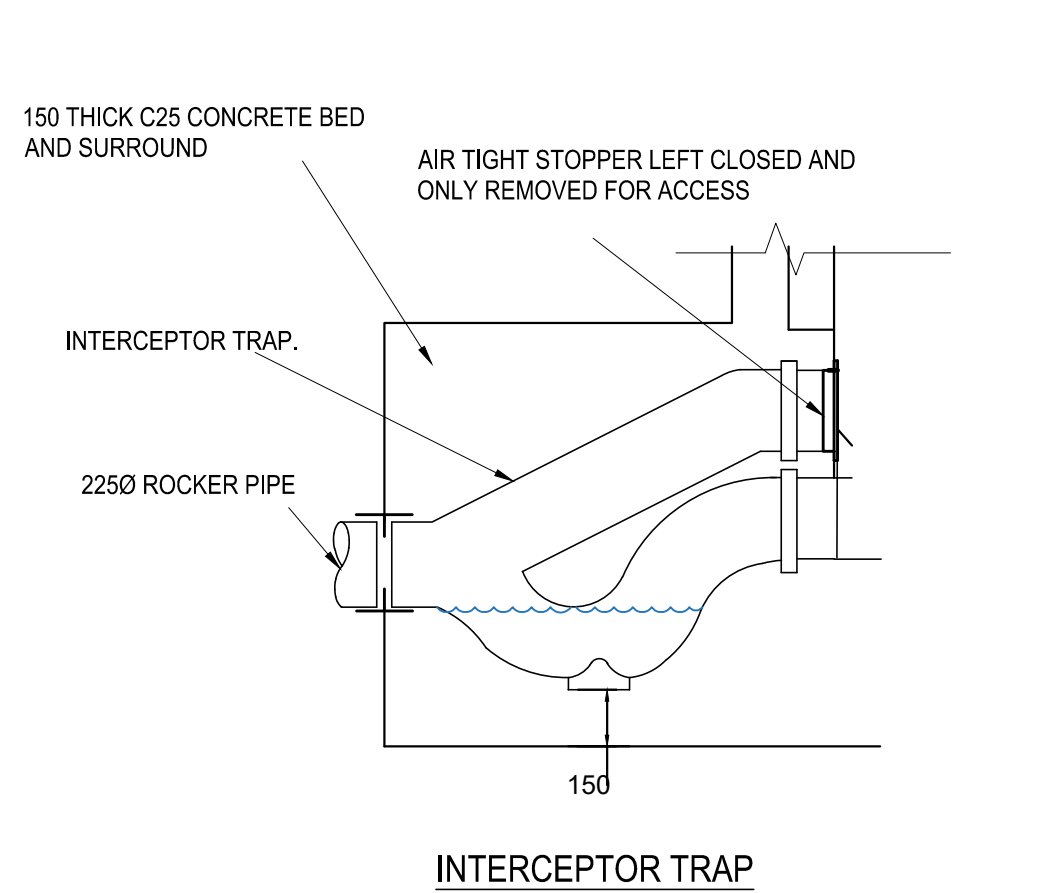

TYPICAL INSPECTION CHAMBER COVER DETAILS

- GENERAL NOTES:

1. THIS DRAWING IS TO BE READ IN CONJUNCTION WITH ALL RELEVANT ARCHITECTS AND ENGINEERS DRAWINGS AND SPECIFICATIONS.
2. DO NOT SCALE THIS DRAWING. ANY AMBIGUITIES, OMISSIONS AND ERRORS ON DRAWINGS SHALL BE BROUGHT TO THE ENGINEERS ATTENTION IMMEDIATELY. ALL DIMENSIONS MUST BE CHECKED / VERIFIED ON SITE.
3. ALL DIMENSIONS ARE IN MILLIMETRES UNLESS NOTED OTHERWISE.
4. SULPHATE RESISTANT CEMENT AND PRECAST CONCRETE PRODUCTS MUST BE USED WHERE SULPHATE FOUND, OR WHERE NO SULPHATES THEN C20- GEN 3

P02	STAGE 3 ISSUE	05/06/25	ATL	MW
P01	ISSUED FOR COMMENT	01/05/25	KS	MW
Rev:	Description:	Date:	By:	Chkd:

Curtins

Merchant Exchange, 17-19 Whitworth Street West, Manchester, M1 5WG
0161 236 2394
manchester@curtins.com
www.curtins.com

Civils & Structures • Transport Planning • Environmental • Infrastructure • Geotechnical • Conservation & Heritage • Principal Designer
Birmingham • Bristol • Cambridge • Cardiff • Dundee • Dublin • Edinburgh • Glasgow • Kental • Leeds • Liverpool • London • Manchester • Nottingham

Status:

STAGE 3 S3

Project:

WHITEFIELD MEDICAL CENTRE

Drg Title:

DRAINAGE DETAILS SHEET 1

Drawn By	Designed By	Checked By
----------	-------------	------------

KS	MW	MW
----	----	----

	Date	Scales @ A1
--	------	-------------

07/03/2023		1.20
Project No. - Originator - Function - Spatial - Form - Discipline - Number		Revision

--	--

087132 - CUR - XX - XX - DR - C - 92520	P01
---	-----

[illegible]

Alma-t5-1|Projects|087001 - 088000|087132 - Whitefield Medical Centre|Q4-Production|4-A-Models-Drawings|CICAD|92|