
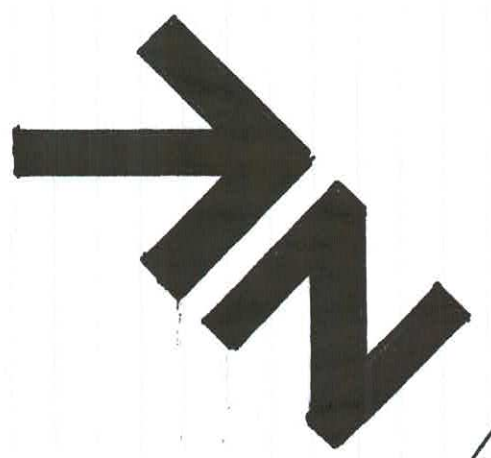


• PROPOSED EXTENSION
TO SIDE AND REAR OF
DETACHED DWELLING,
@ 1913 PARK GATE,

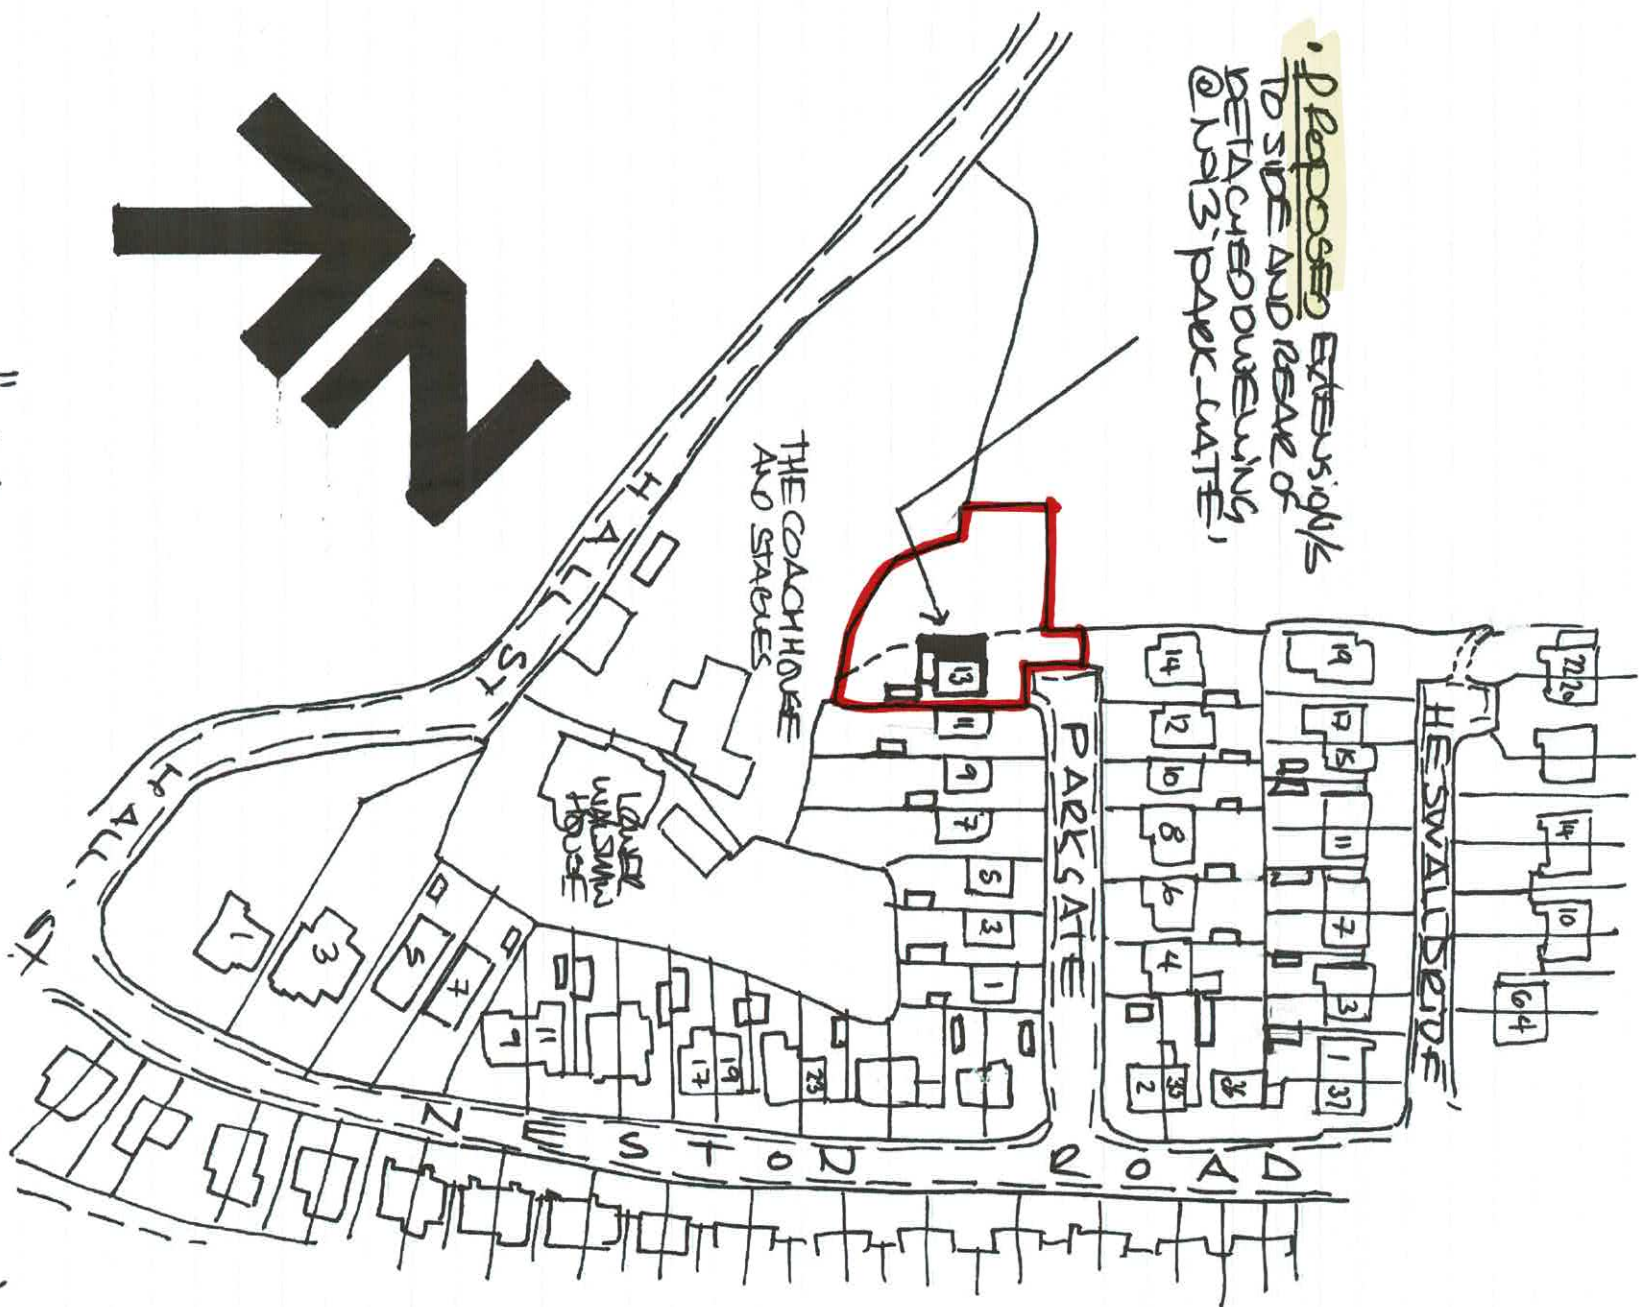

1:1250 "Site - Location" - Plan