


1:50 EXISTING - "G.F. LOOK" - PLAN

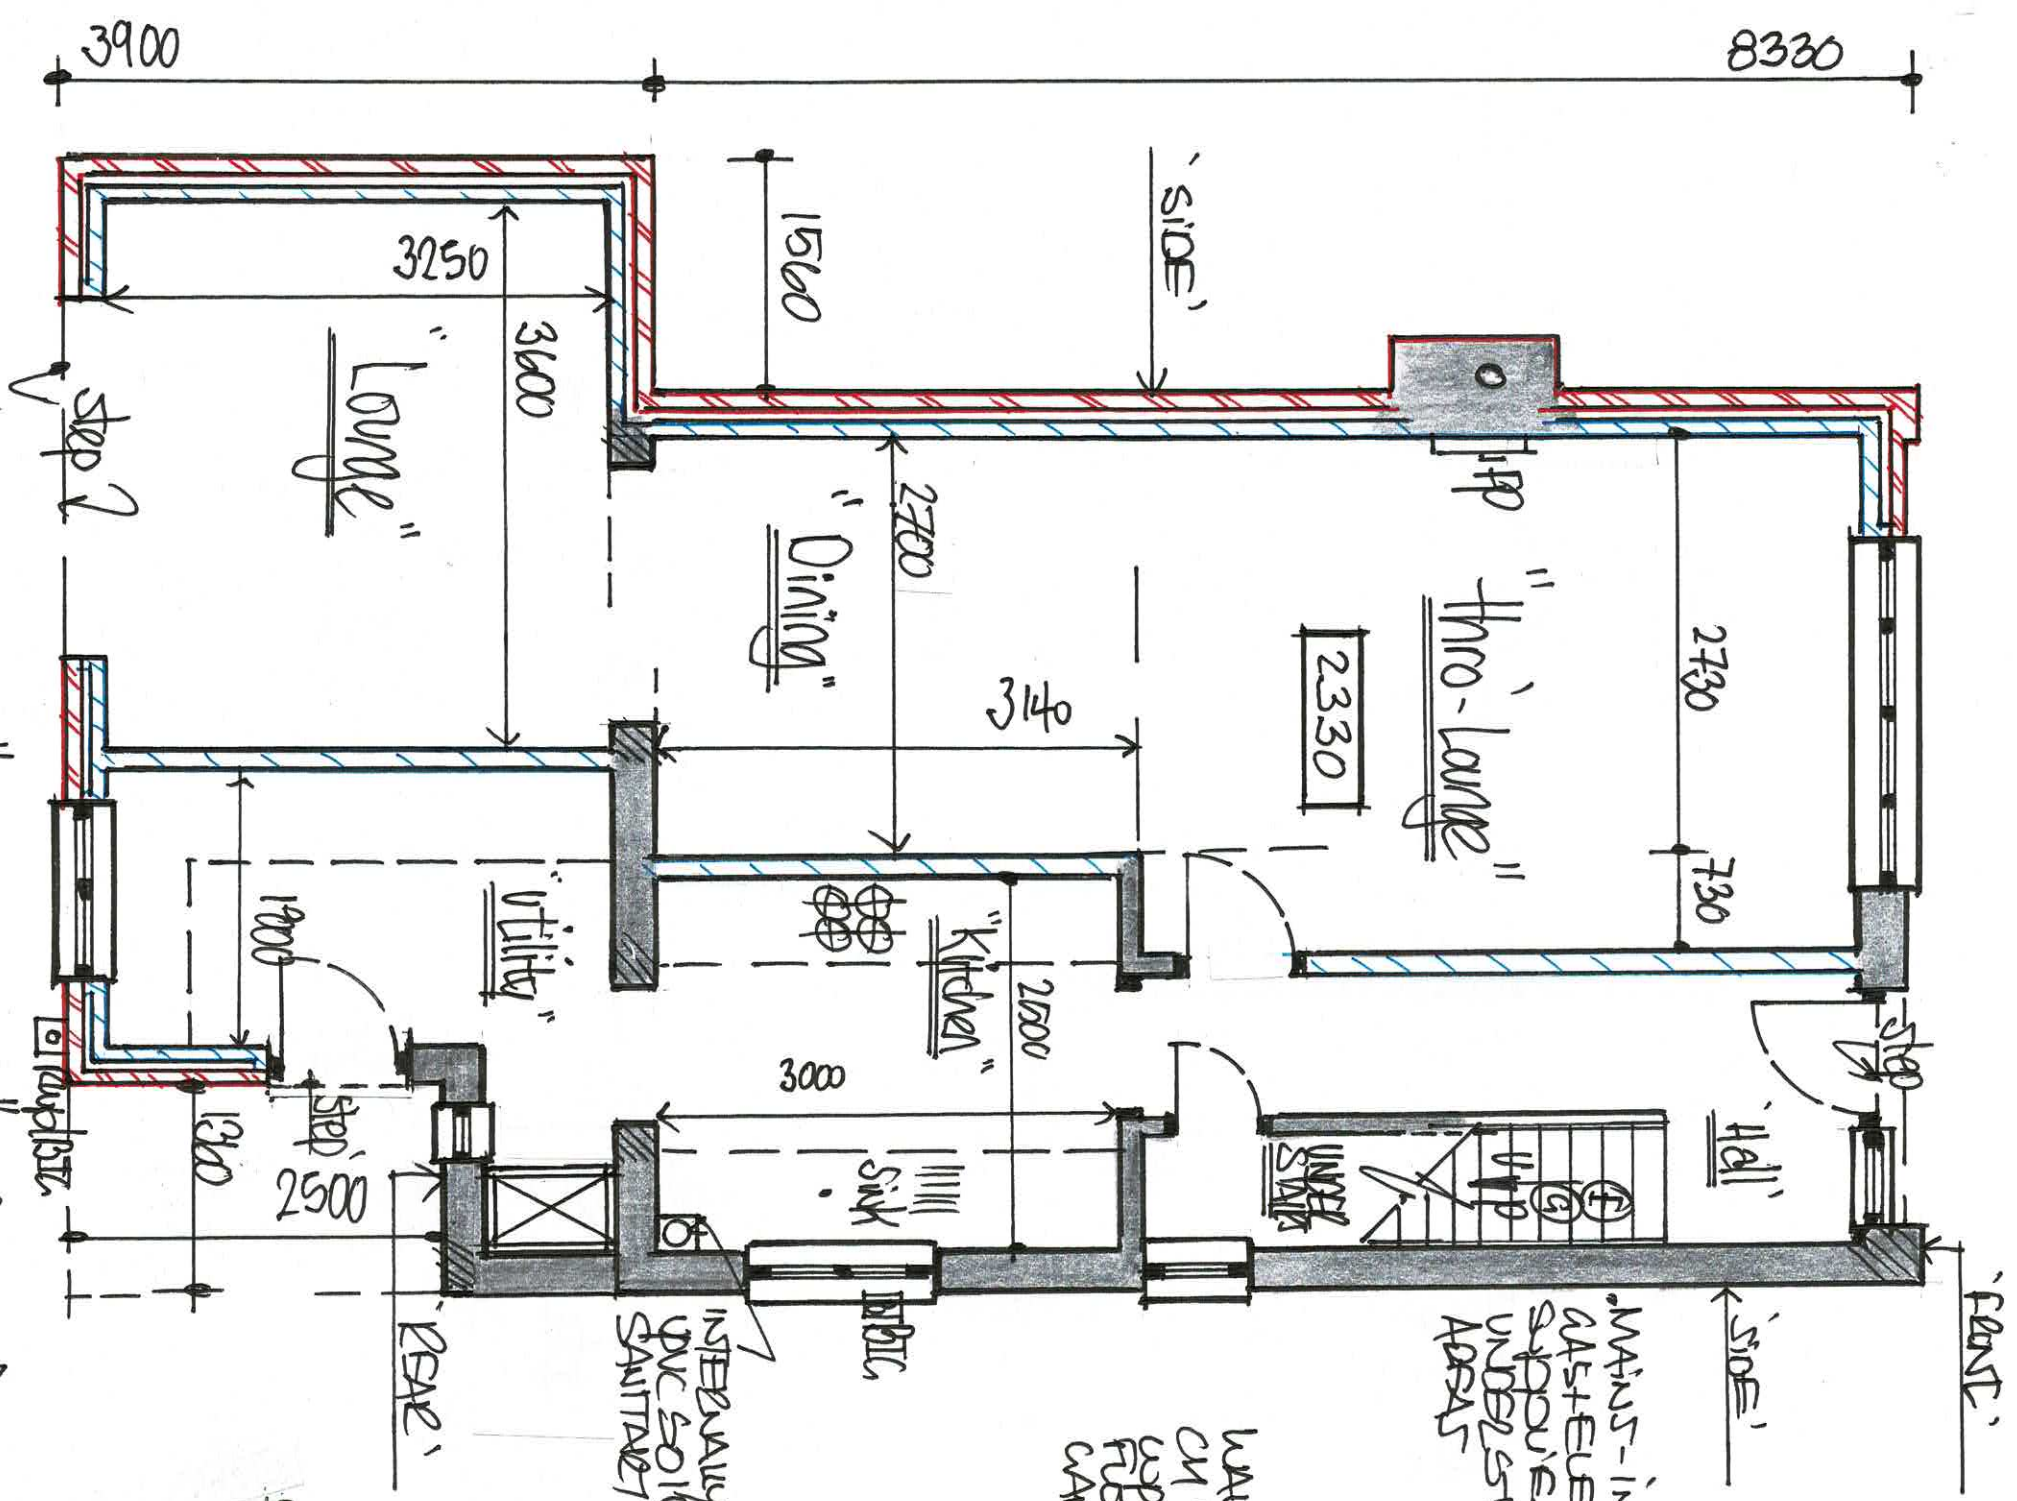


MAINS-INCOMING GAS+ELECTRIC APPROX TO UNDERSTAIRS AREAS

WALL MOUNTED GAS CH BARELY IN ST UPPE GARDEN ST FLOOR BED @ EAST CARVE-END WALL

INTERMEDIATE PIPE BOXED PVC SOIL STACK TO SANITARY INSTALLATION

1:50 EXISTING "1ST. FLOOR" - PLAN

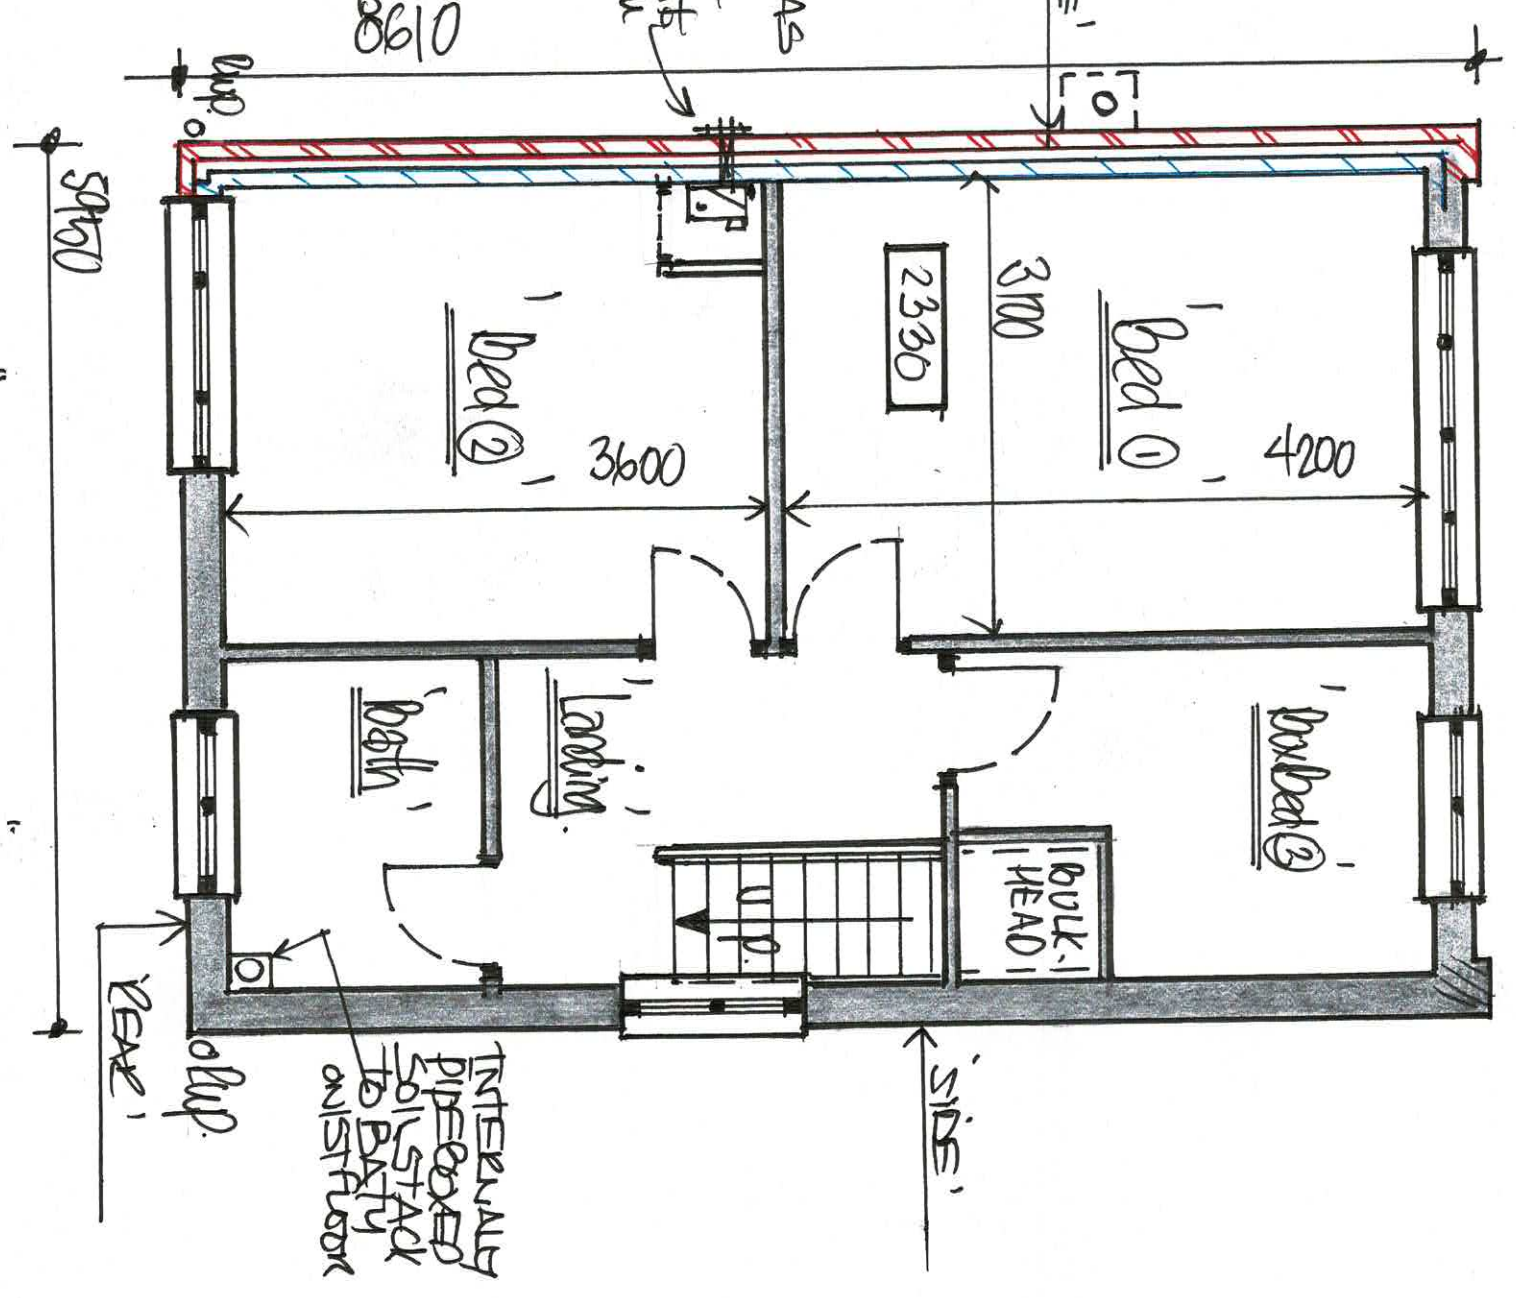

INTERMEDIATE PIPE BOXED SOIL STACK TO BATHY ON STAIRS

NOTE:- DETACHED 3x300 FAMILY DWELLING, BUILT circa 1969/1970 ON A VARIOUS DEVELOPMENT KNOWN AS THE "HALL ST. SITE" BY J. ARBOTH. (BUILDERS LTD) BOSTON. MASSACHUSETTS.

D R G N

