
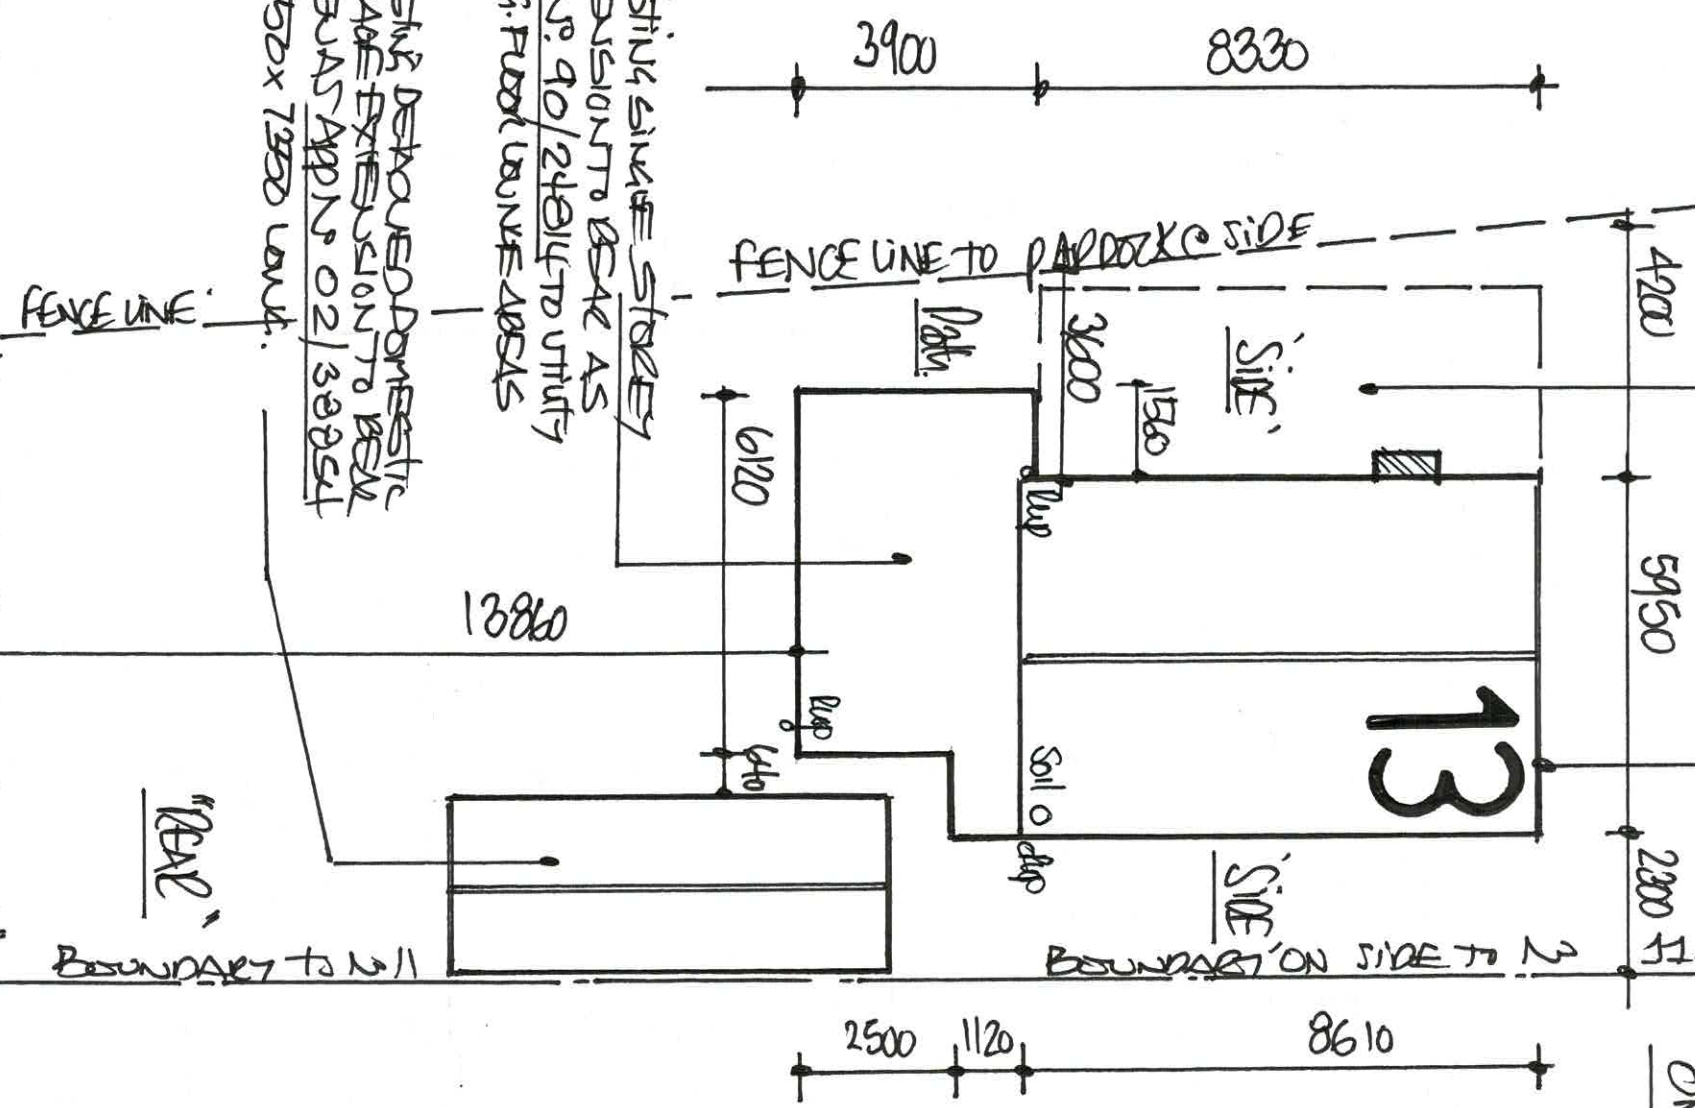


Drive

1:125 EXISTING - "BLOCK" PLAN

• GENERAL NOTE:- THESE PLANS, DETAILS AND DRAWINGS HAVE BEEN "PREPARED, DETAILED AND DRAWN FOR THE SAME PURPOSES OF APPLYING TO BURY COUNCIL'S PLANNING AND BUILDING CONTROL DEPTS IN ORDER TO OBTAIN THE REVENUE AND NECESSARY HOUSEHOLD PLANNING PERMITS AND BUILDING REGULATIONS FOR PLANS FROM COUNCIL'S APPROVALS AND CONSENTS ONLY". PRIOR TO ANY WORKS COMMENCING ON SITE, ETC....

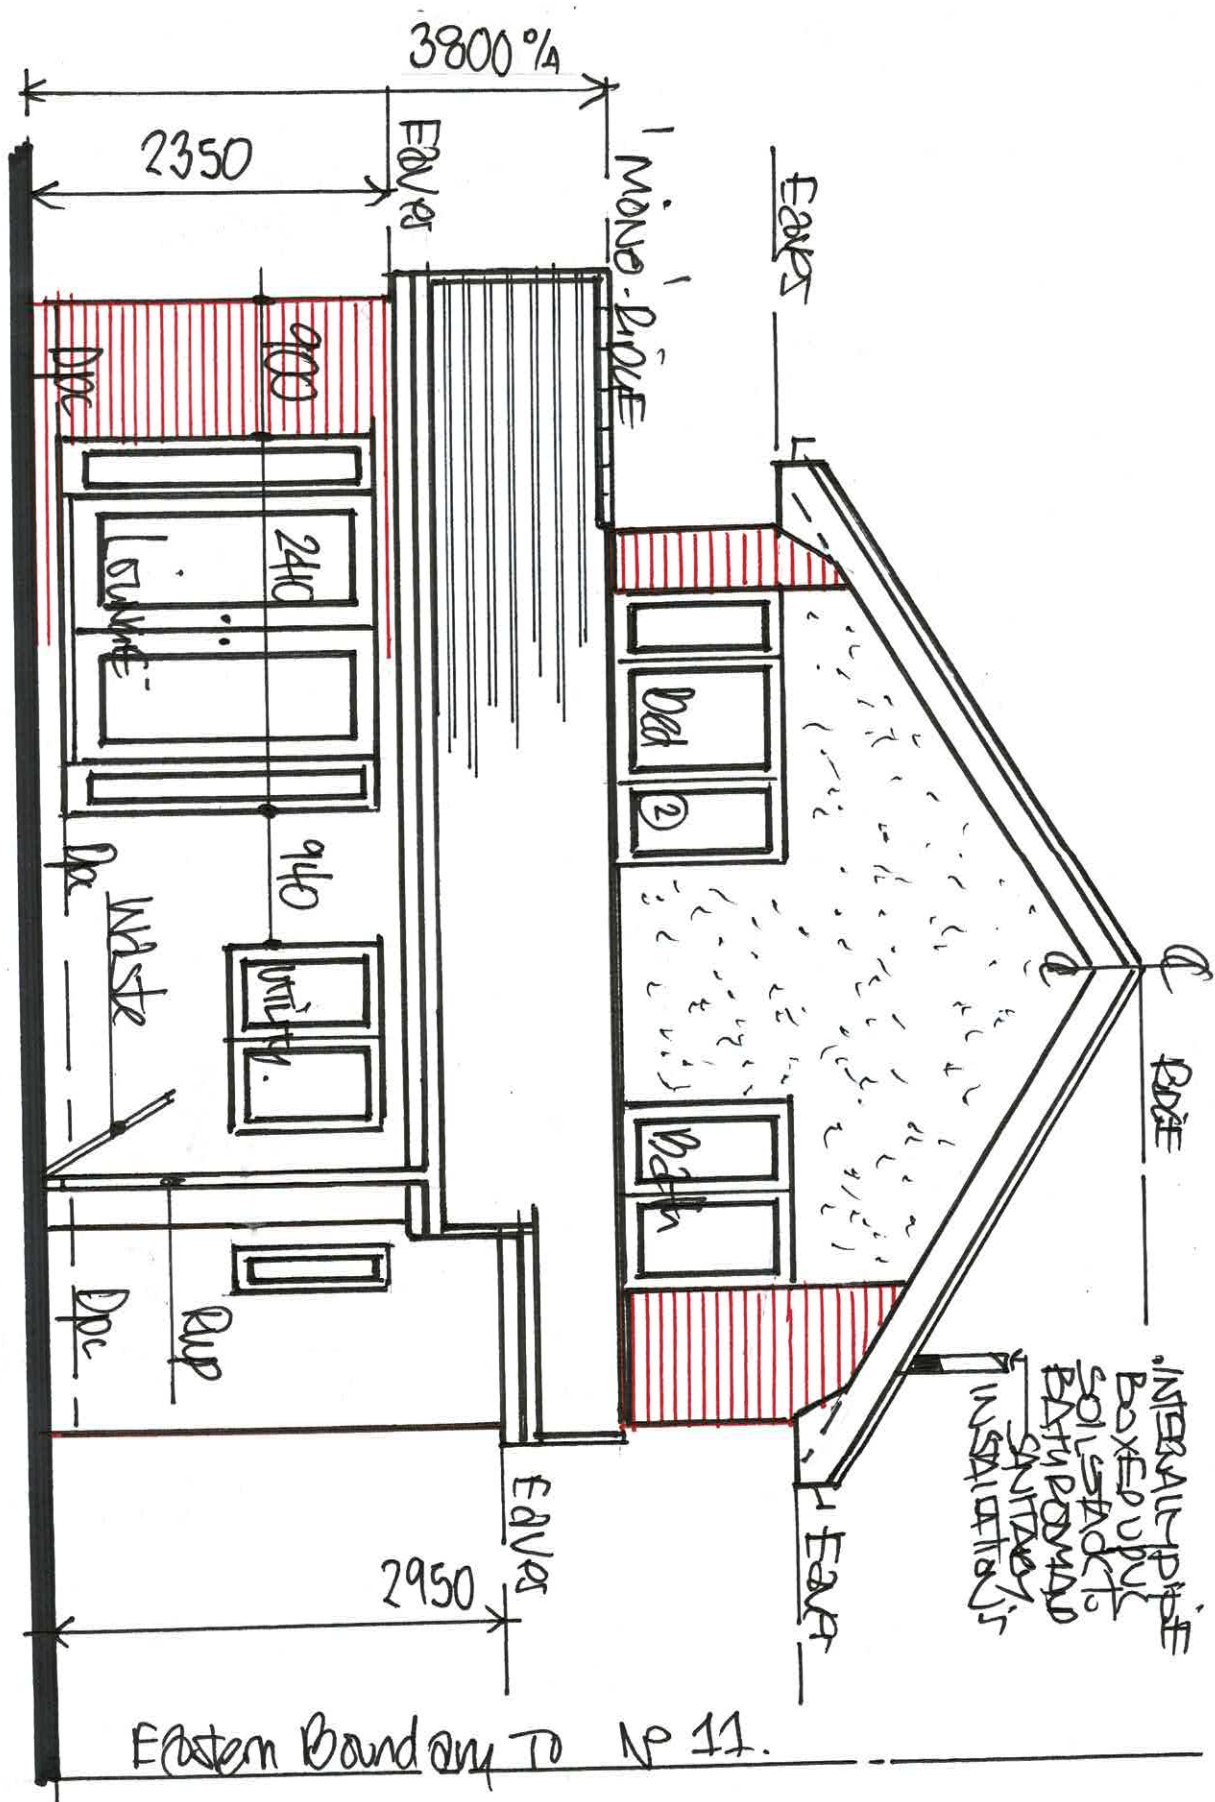

1:50 EXISTING "FEAR" ELEVATION

DESN
3