



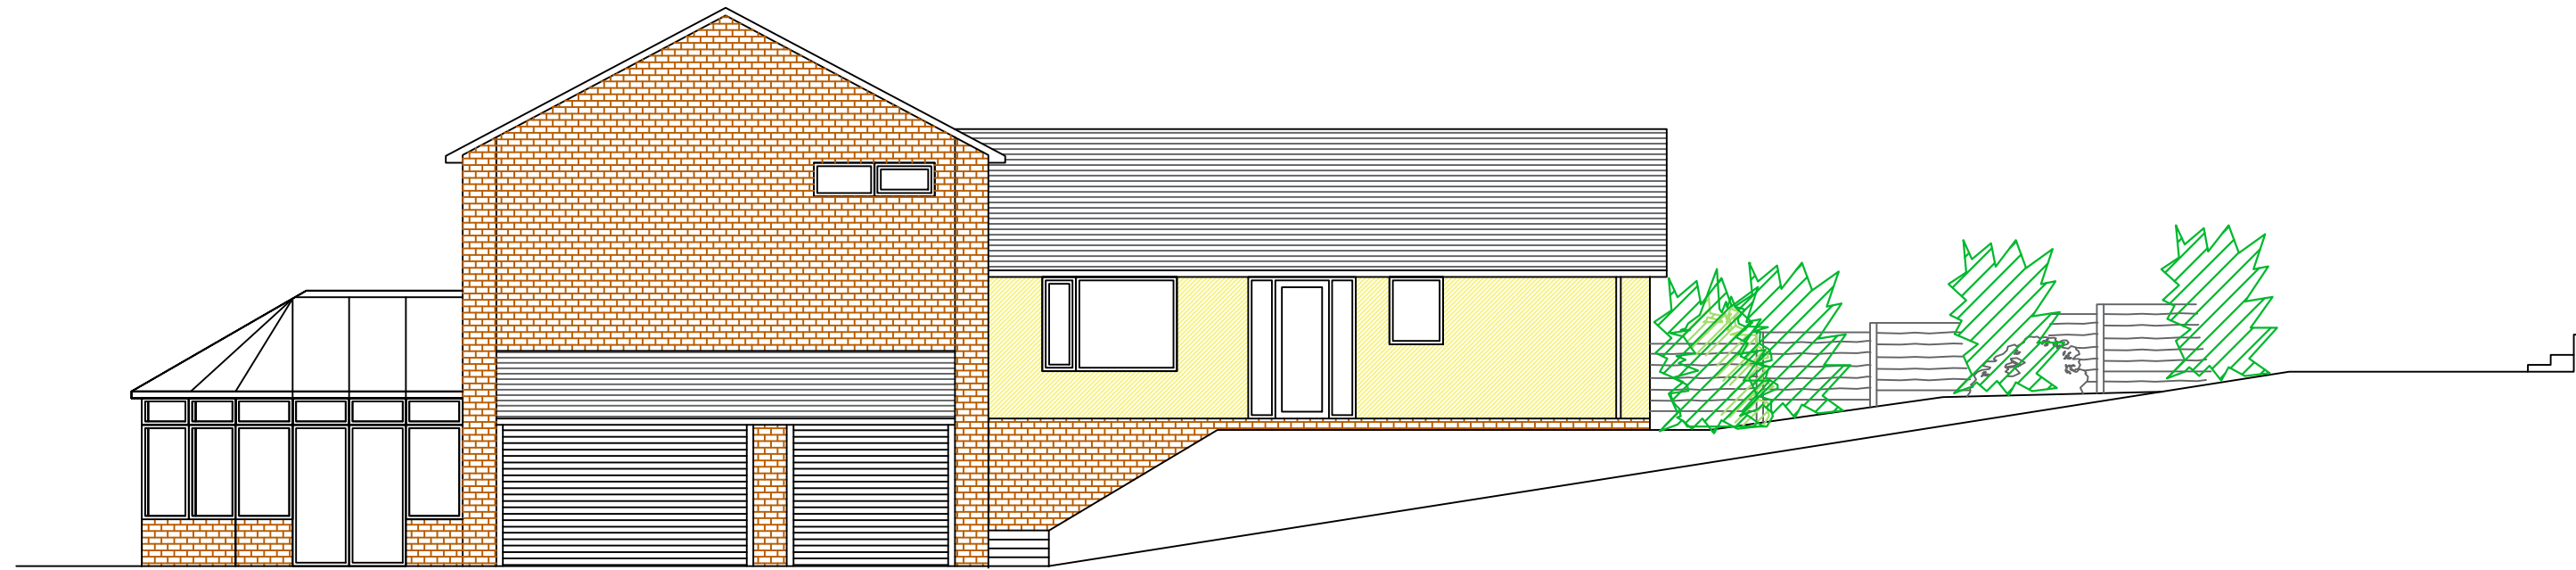


EXISTING DWELLING SIDE ELEVATION

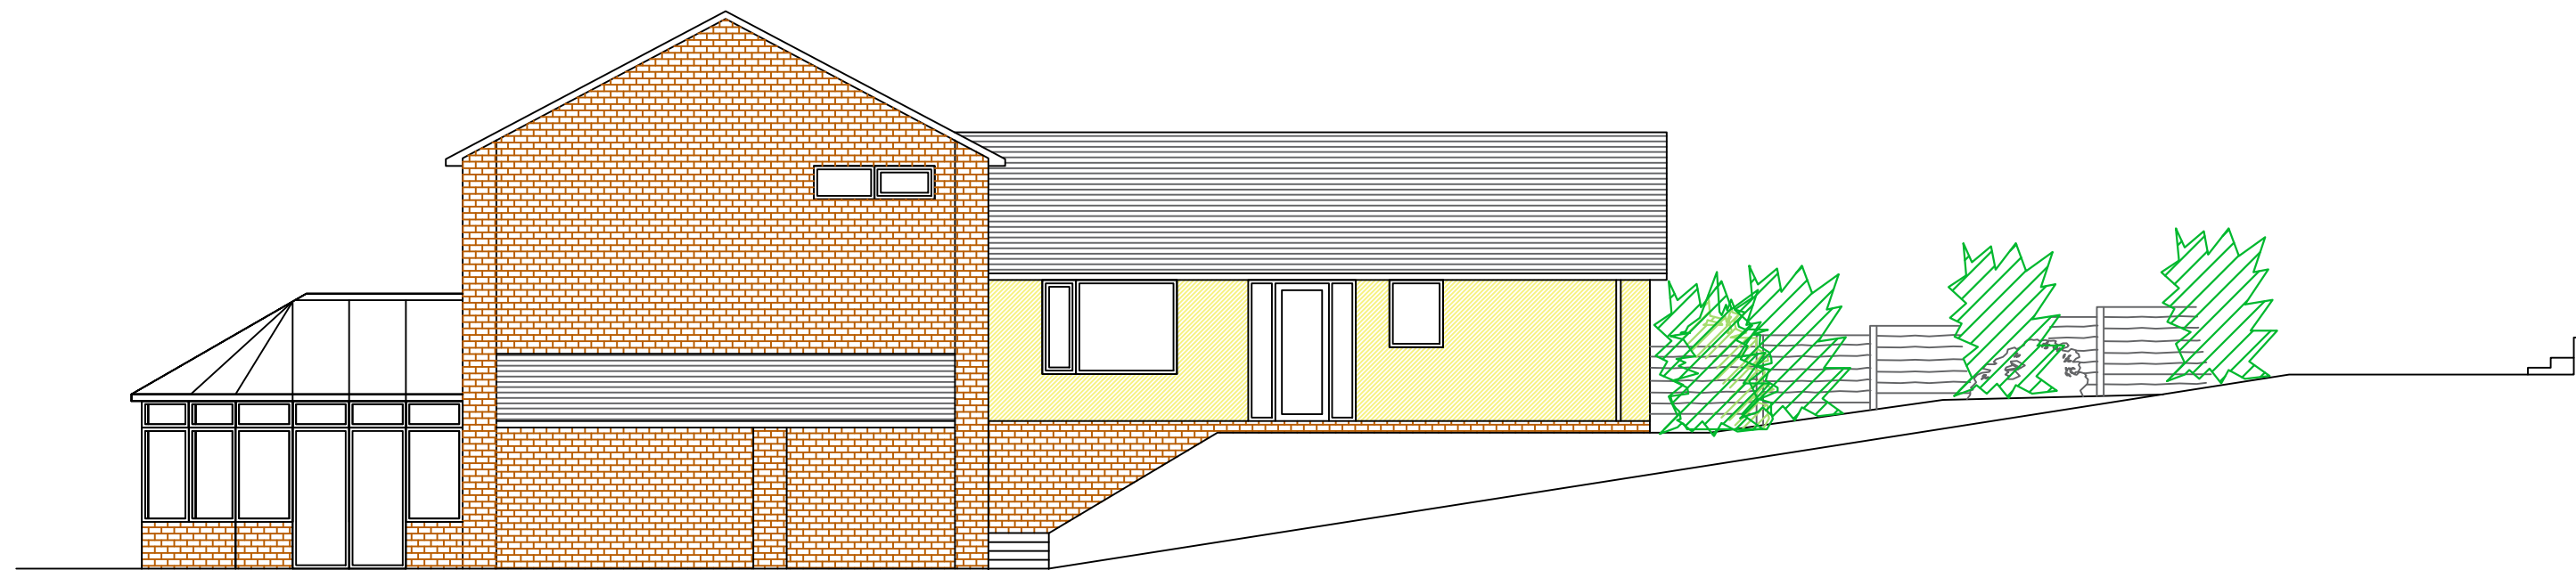

Garage doors bricked up and canopy over to remain

EXISTING DWELLING SIDE ELEVATION
(WITH AMENDEMENTS)

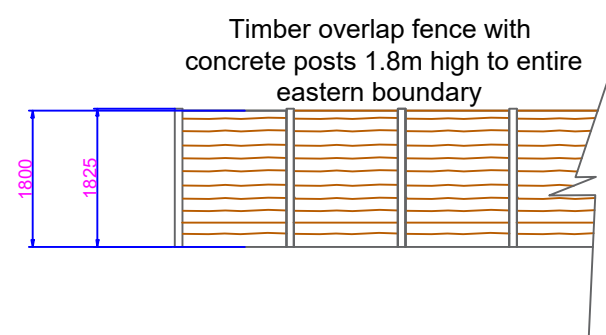

SCALE 1:100

PROJECT: 12 OWLER BARROW RD BURY
PROPOSED NEW DWELLING

CLIENT: MOHSEN RADFAR

SCALE: 1:100 @ A3 SHEET

REFERENCE NO: 1407 EXISTING
DWELLING SIDE ELEVATIONS /FENCE
DETAIL

BARRY CULLEN
ARCHITECTURE LTD
email: barrycullenarchitecture@gmail.com
mob: 07851262695

