

0m 1m 2m 3m 4m 5m


VISUAL SCALE 1:100 @ A3




01_E-Elevation
1 : 100



02_E-Elevation
1 : 100

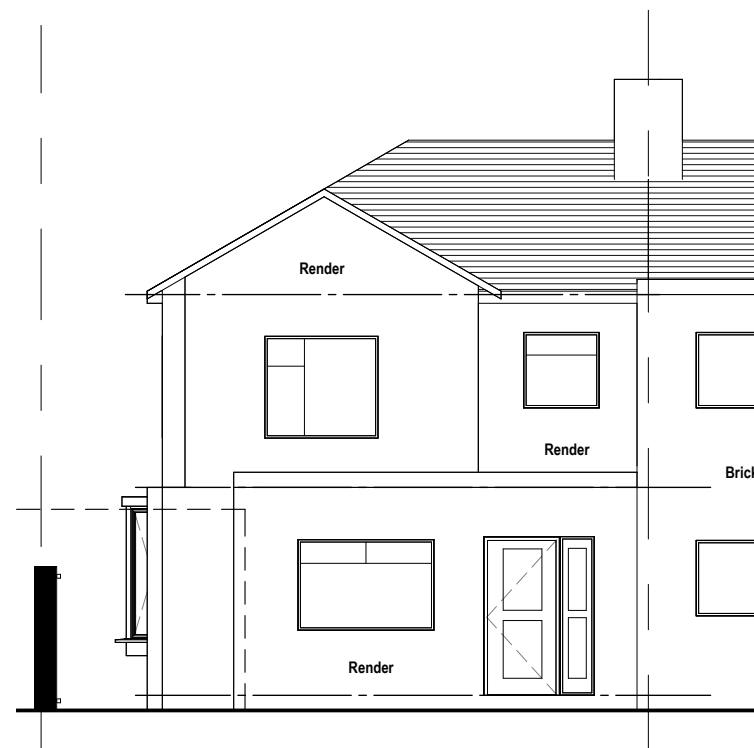

03_E-Elevation
1 : 100

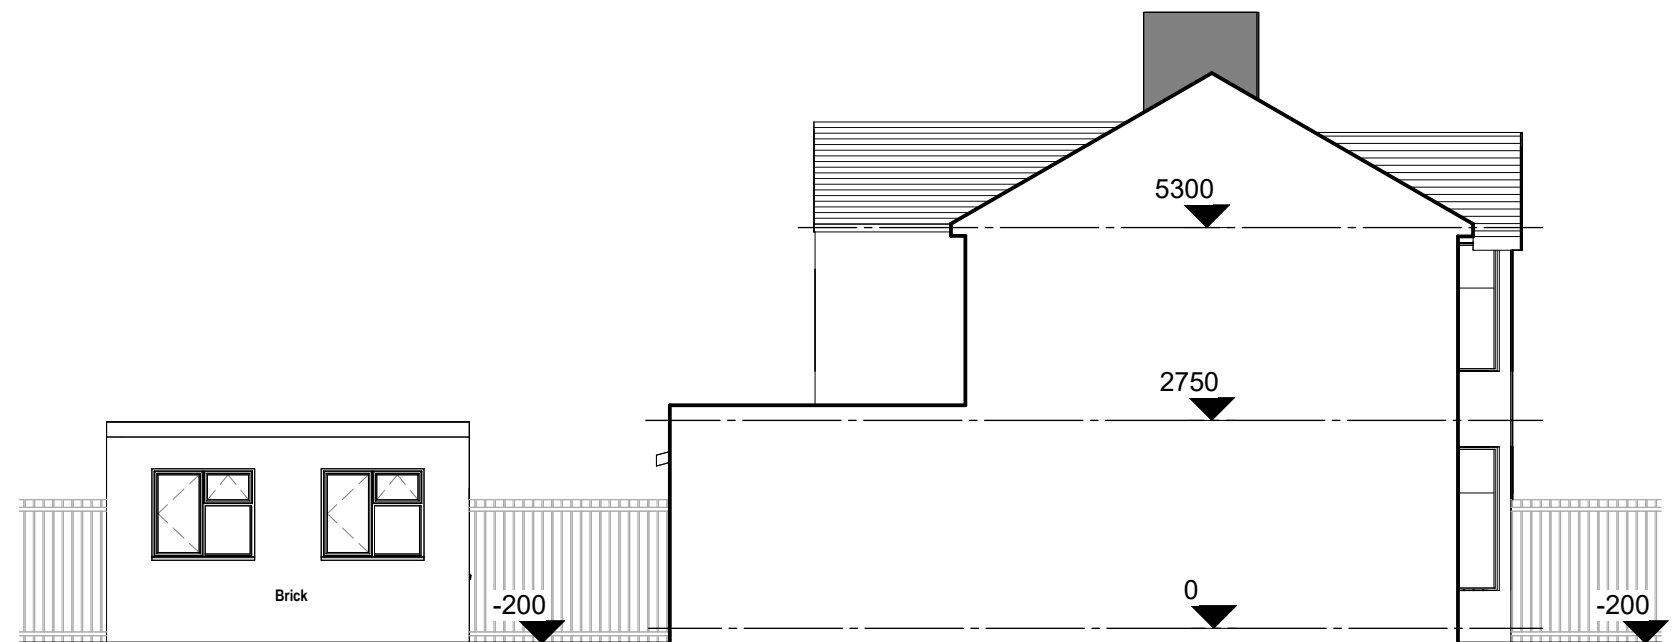

04_E-Elevation
1 : 100

COPYRIGHT © ALL RIGHTS RESERVED BY VIKAS ALYAS LTD. DO NOT SCALE FROM DRAWING. DRAWING INDICATES DESIGN INTENT ONLY. REPORT ANY DISCREPANCIES TO CLIENT / VA LTD. NOT TO BE USED FOR CONSTRUCTION UNLESS STATED SO. TO BE READ IN CONJUNCTION WITH OTHER DRAWINGS OR SPECIFICATION WHERE PROVIDED.

ARCHITEK
BUILDING DESIGN CONSULTANCY

0161 511 8479

vikas@architek.uk
916 Stockport Road, Levenshulme, Manchester, M19 3AB

No.	Description	Date
P1	Issue to Planning	29.05.2023

PROJECT		ADDRESS		CLIENT		
Two storey rear extension. Front porch extension. Demolish existing, erect new outbuilding		66 Turks Road, Radcliffe, Manchester M26 4QB		Mr Hamer Ali		
Bury Council	PURPOSE OF ISSUE PLANNING	SHEET	Existing Elevations	Date 09.02.2023	Project number 1213	Scale (@ A3) 1 : 100
				Drawn by VA	DRAWING NUMBER A103	REV P1
				Checked by VA		