




01. Brickwork
Forterra 'blue smooth' brick laid in stretcher bond with light grey coloured mortar, bucket handle finish




02. Brickwork Detailing
Forterra 'blue smooth' brick laid in header bond with light grey mortar, bucket handle finish

Grey White
RAL 9002

03. Insulated Cladding Panel
Kingspan KS1000 Quadcore XL Forte AWP 'Grey White', RAL9002 cladding panels with vertical profile and matching flashings, fixings etc

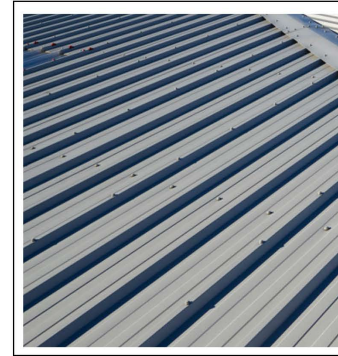

04. Roof Finishes
Kingspan KS1000 Quadcore XL Forte 'Pure Grey' cladding panels with matching flashings, fixings etc and integral roof lights

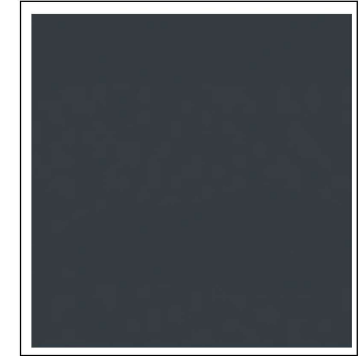

05. External Personnel Doors
Dark grey (RAL 7016) powder coated aluminium frames and doors, clear glazing and brushed steel ironmongery


06. Roller Shutter Goods Doors
Recessed light grey (RAL 9006) steel faced insulated sectional doors with matching frames

07. Windows
Dark grey (RAL 7016) powder coated aluminium frames and doors, clear glazing and brushed steel ironmongery

08. Feature Cladding
Blue / Green insulated cladding panel/ flashings framing main entrance areas

09. Entrance Canopy
Galv. steel beam profile canopy with dark grey free-standing lettering to denote unit numbers

Signage
Signage zones shown on elevations are indicative and subject to future advertisements consent

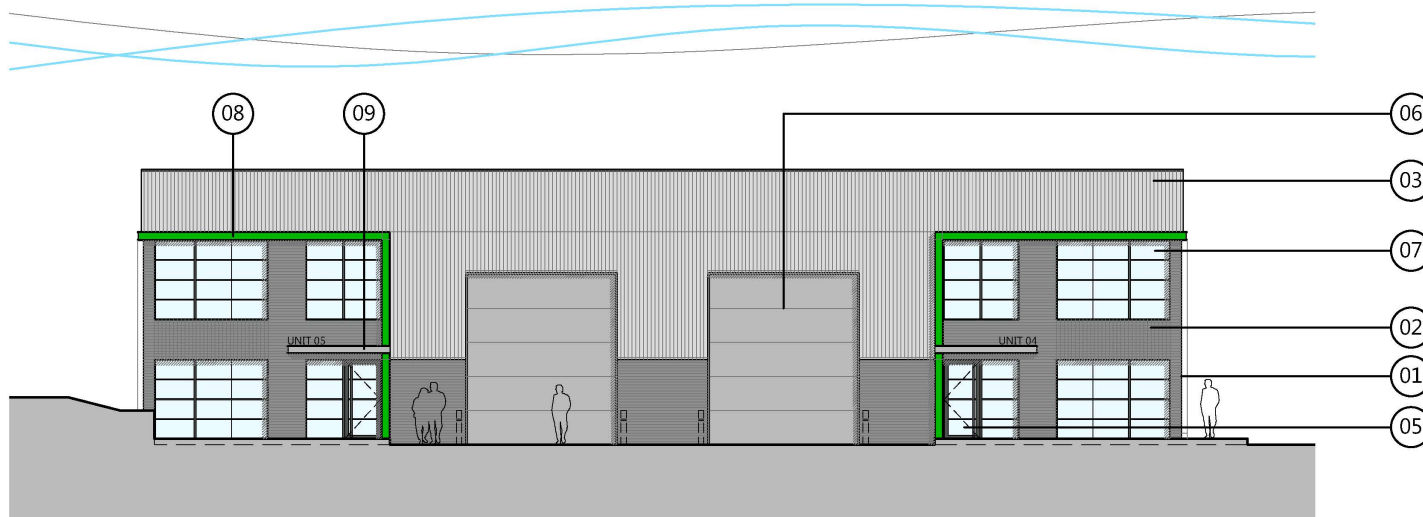

BURY, LAND AT HARVARD ROAD, BL9 0FU

0345(P)134B Proposed Materials Schedule

Finishing Techniques

July 2022

studioPH
architecture

Do not scale from this drawing, use written dimensions only. copyright - studioPH 2021

studioPH Limited
Unit 60A
Atlantic Business Centre
Atlantic Street
Altrincham
WA14 5NQ

0161 823 3530

phil@studioPH.co.uk

www.studioPHarchitecture.co.uk