



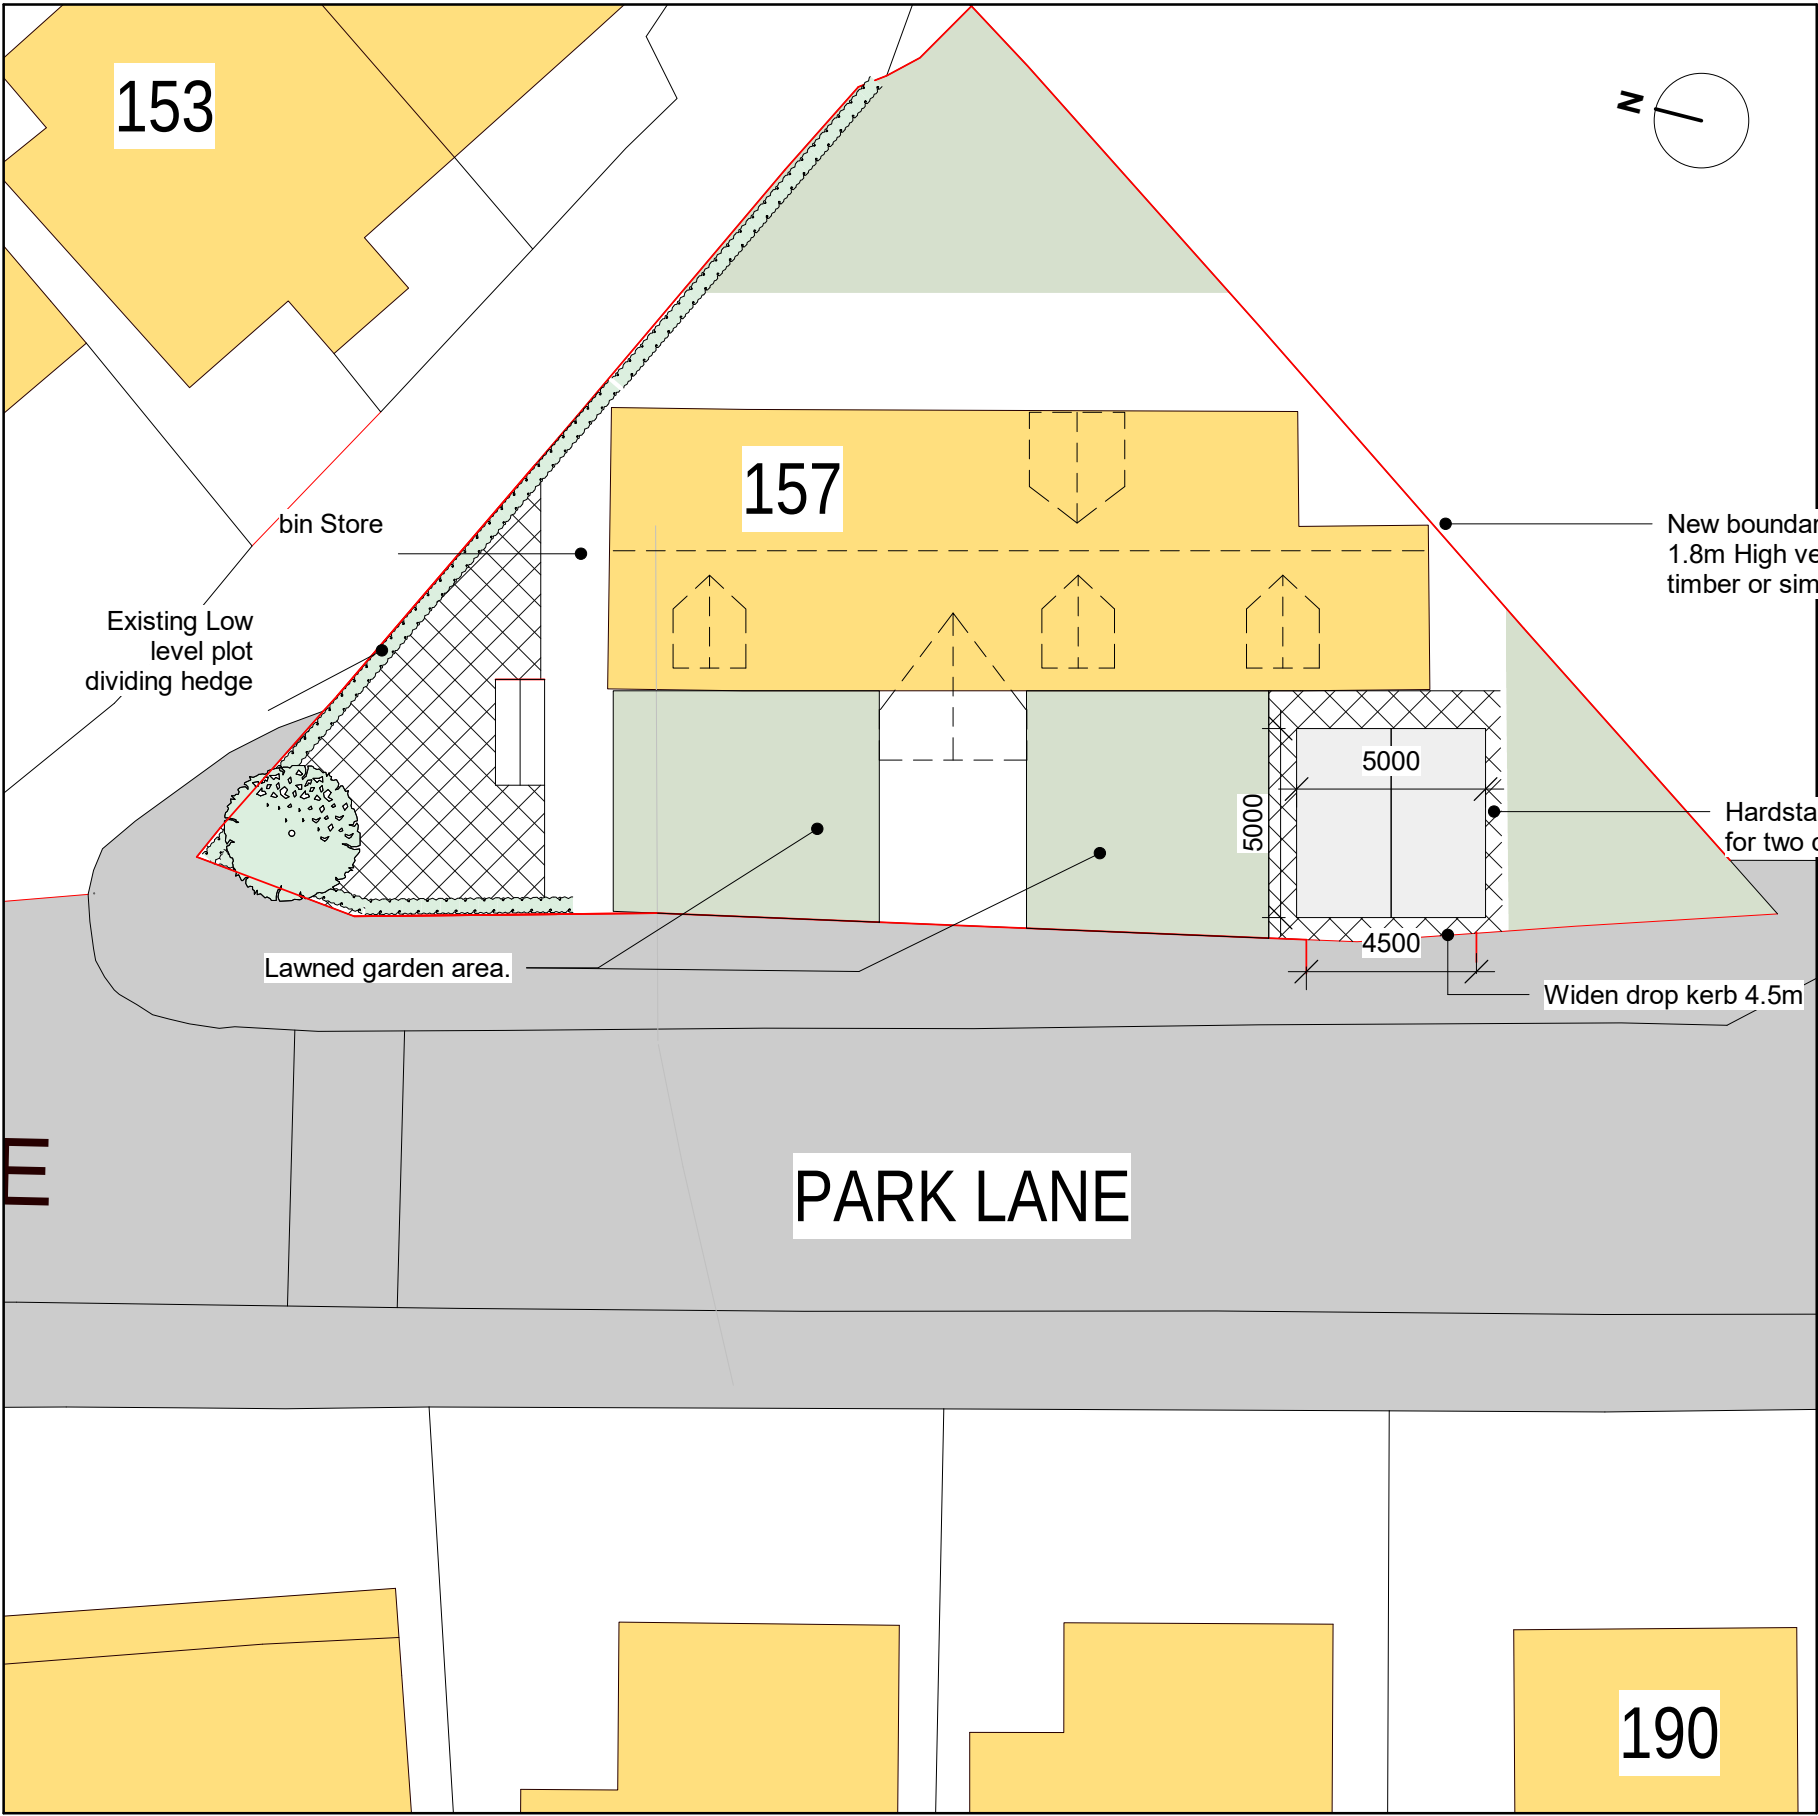

1 Site - Block Plan
1 : 200

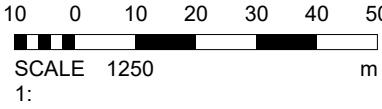

2 Site Location Plan
1 : 1250



Legend - Boundaries

Site Boundary



PROJECT	157 Park Lane		
PROJECT			
157 Park Lane			
TITLE			
Site - Location and Block Plan			
SCALE	As indicated@A2		DRAWING No.
PROJECT No.		DDS2049	001
REV.	7		STATUS
DATE	16/09/2024 13:37:40		Planning

© COPYRIGHT : ALL RIGHTS RESERVED. THIS DRAWING MUST NOT BE REPRODUCED WITHOUT PERMISSION.
ALL DIMENSIONS RELATIVE TO THIS DRAWING TO BE CHECKED ON SITE. DESIGNER TO BE NOTIFIED OF ANY DISCREPANCIES. SEWER INVERT LEVELS MUST BE VERIFIED BEFORE WORK COMMENCES. THIS DRAWING MUST BE CHECKED AGAINST ANY OTHER STRUCTURAL/SPECIALIST DRAWINGS PROVIDED. THIS DRAWING MUST NOT BE USED FOR CONSTRUCTION UNLESS ISSUED FOR CONSTRUCTION. ALL DIMENSIONS ON THIS DRAWING ARE IN MILLIMETRES (UNLESS OTHERWISE STATED).