

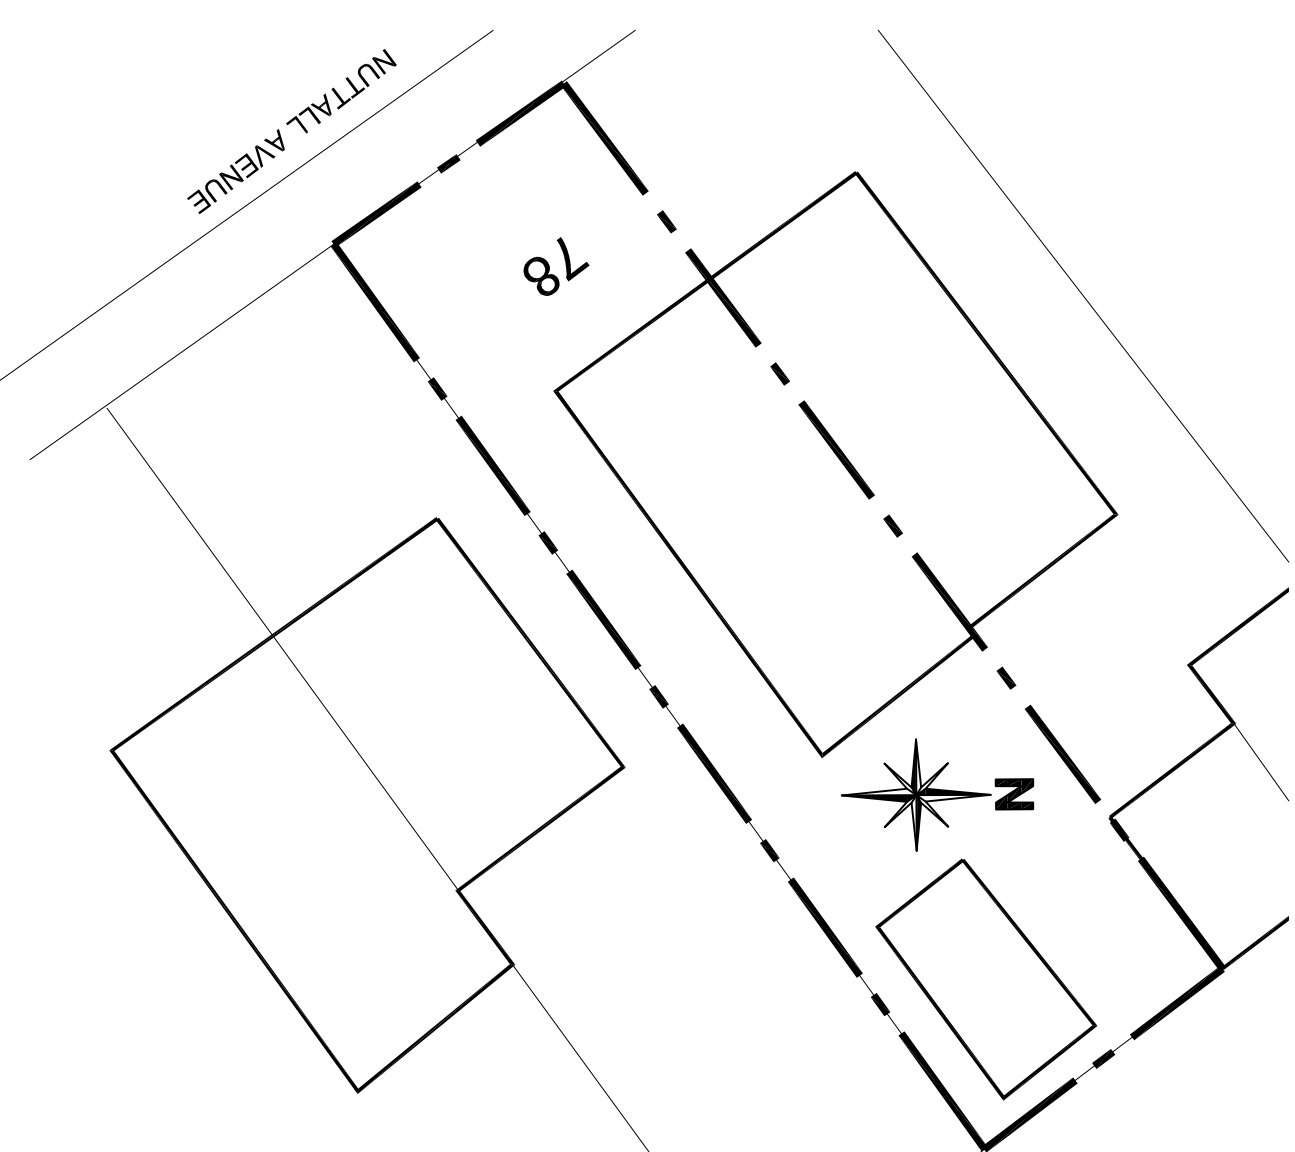


[illegible]


BLOCK PLAN
1:200 @ A1

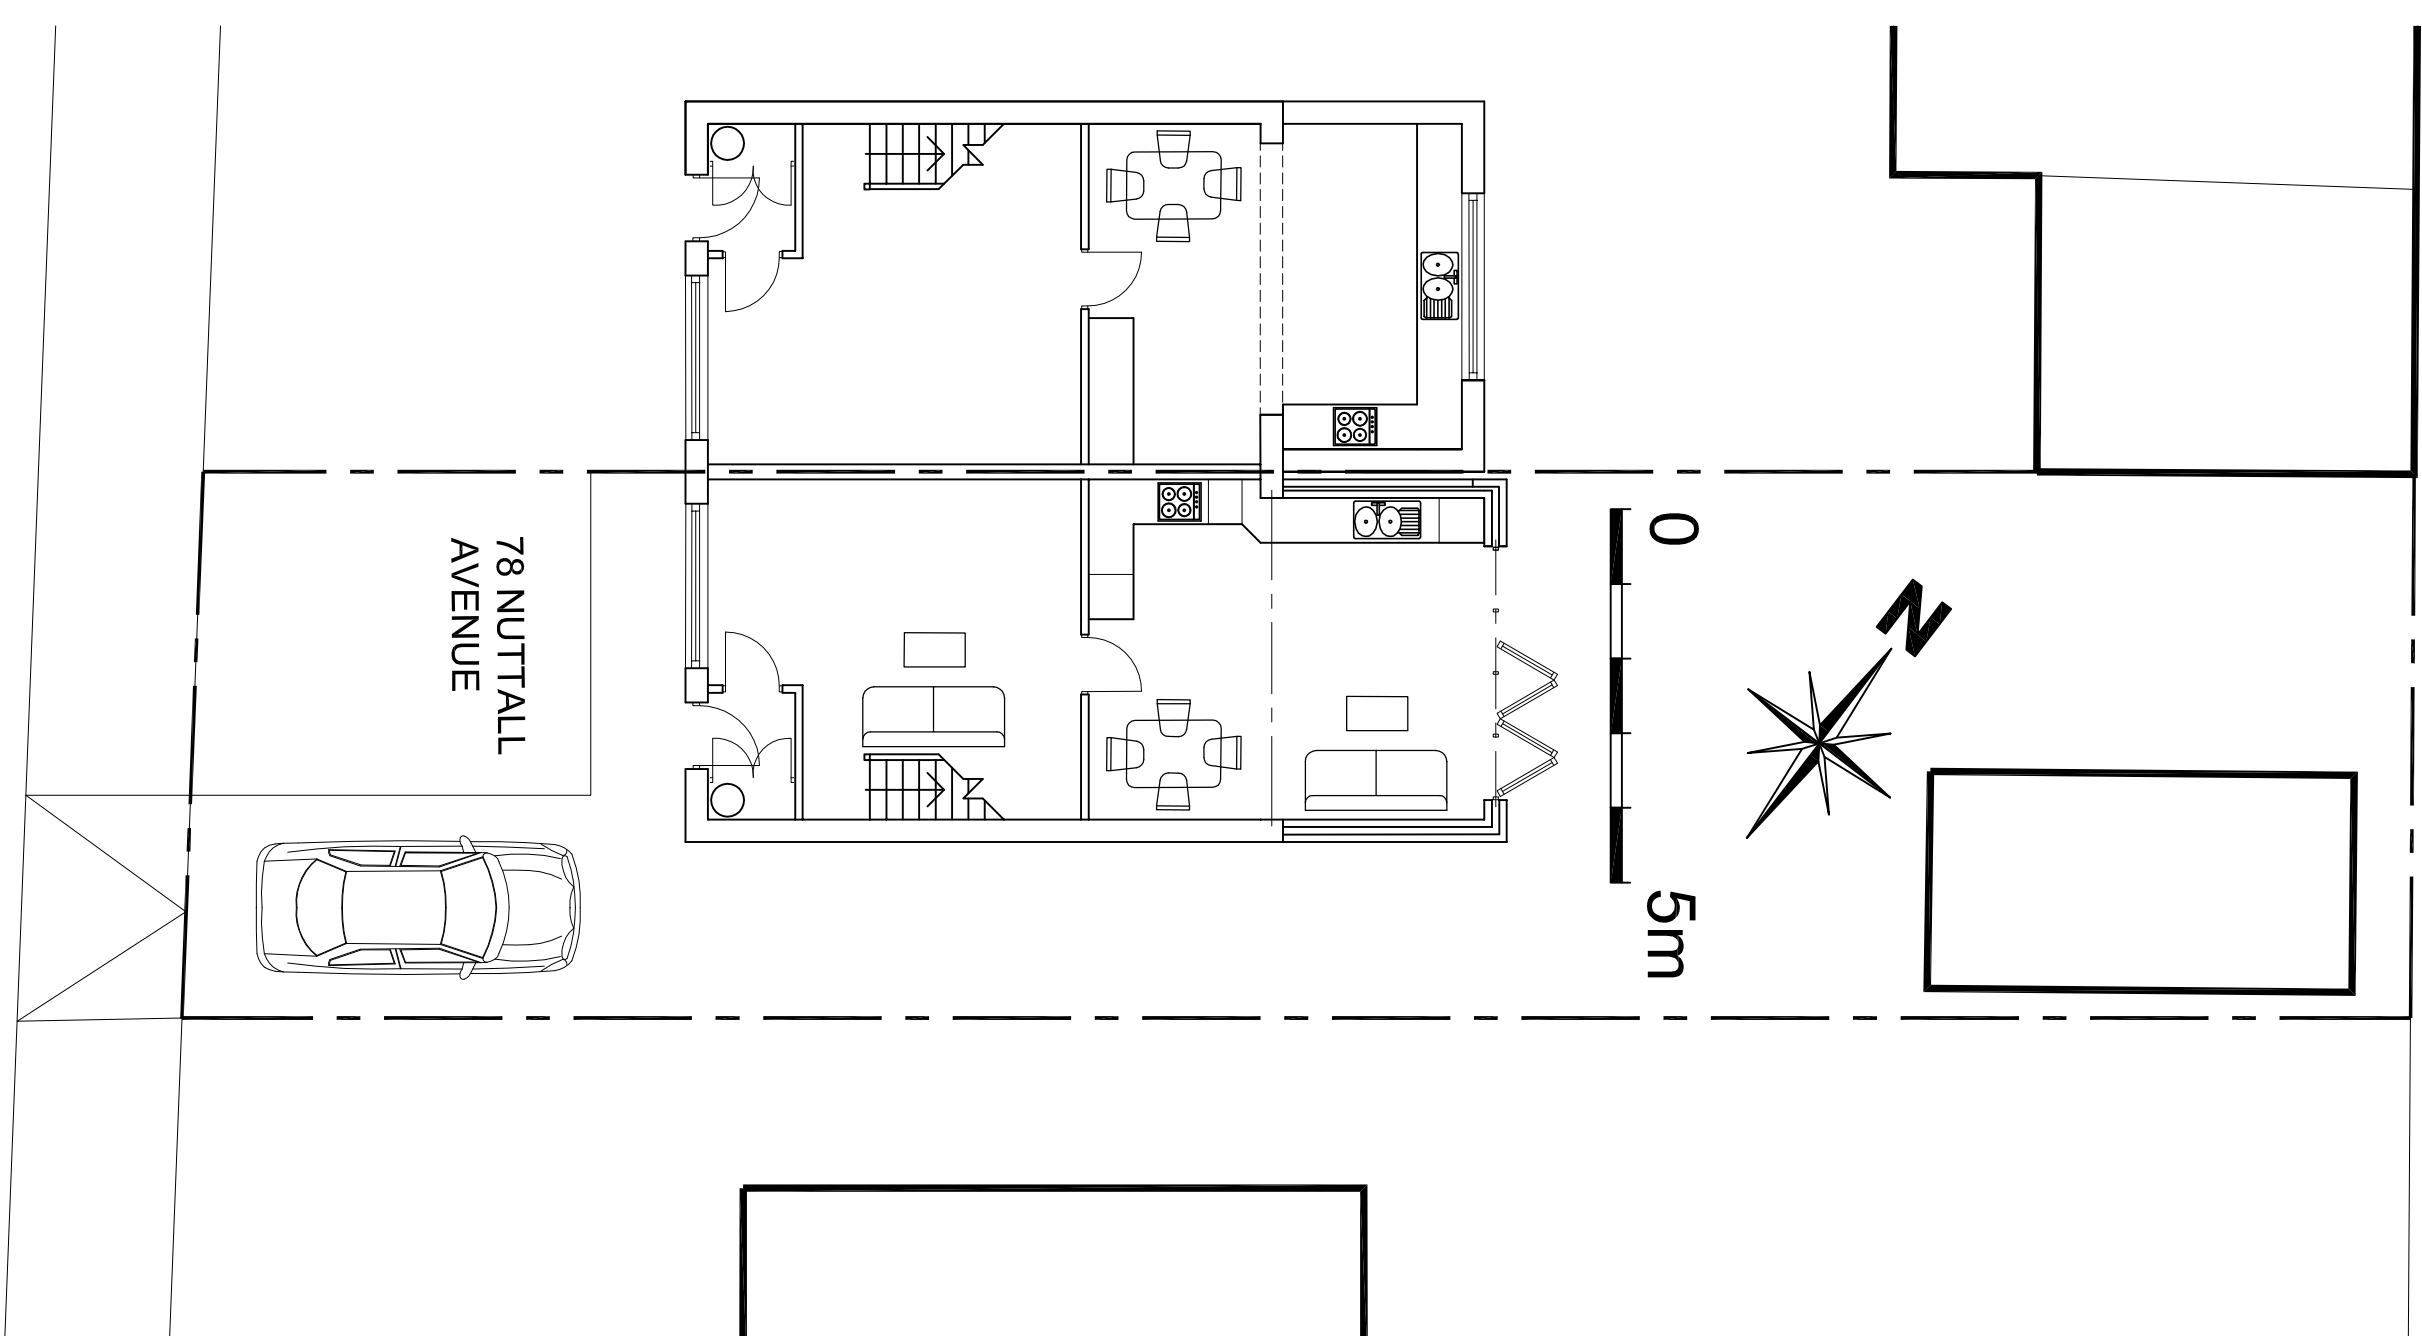

SITE PLAN
1:100 @ A1

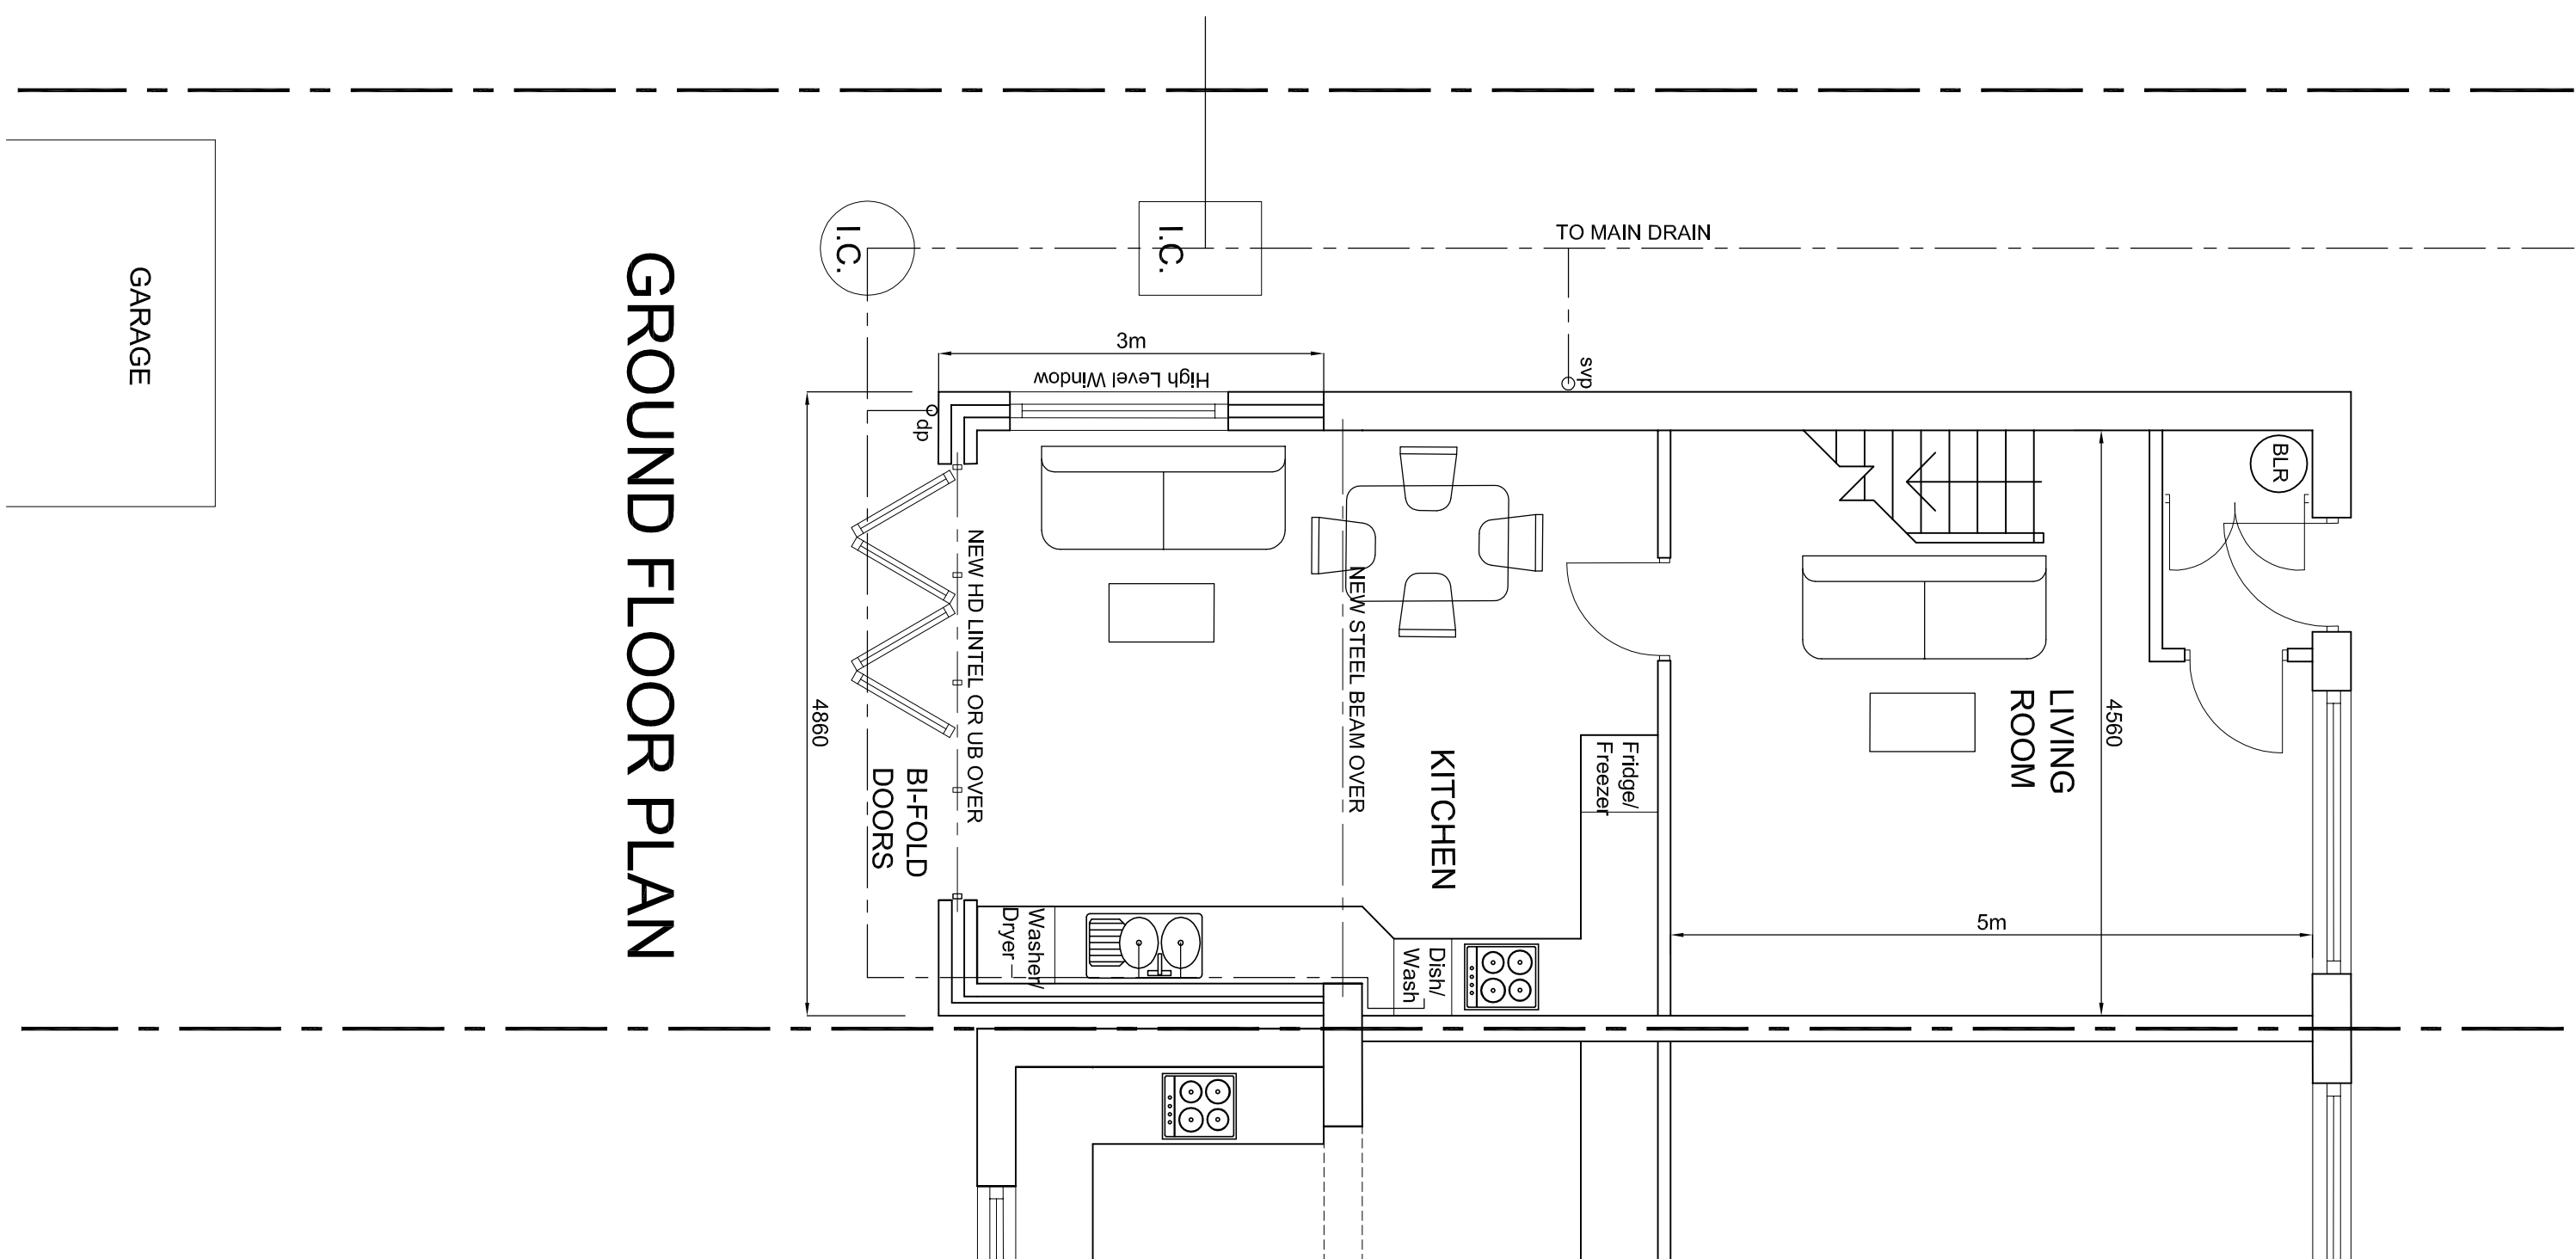

GROUND FLOOR PLAN

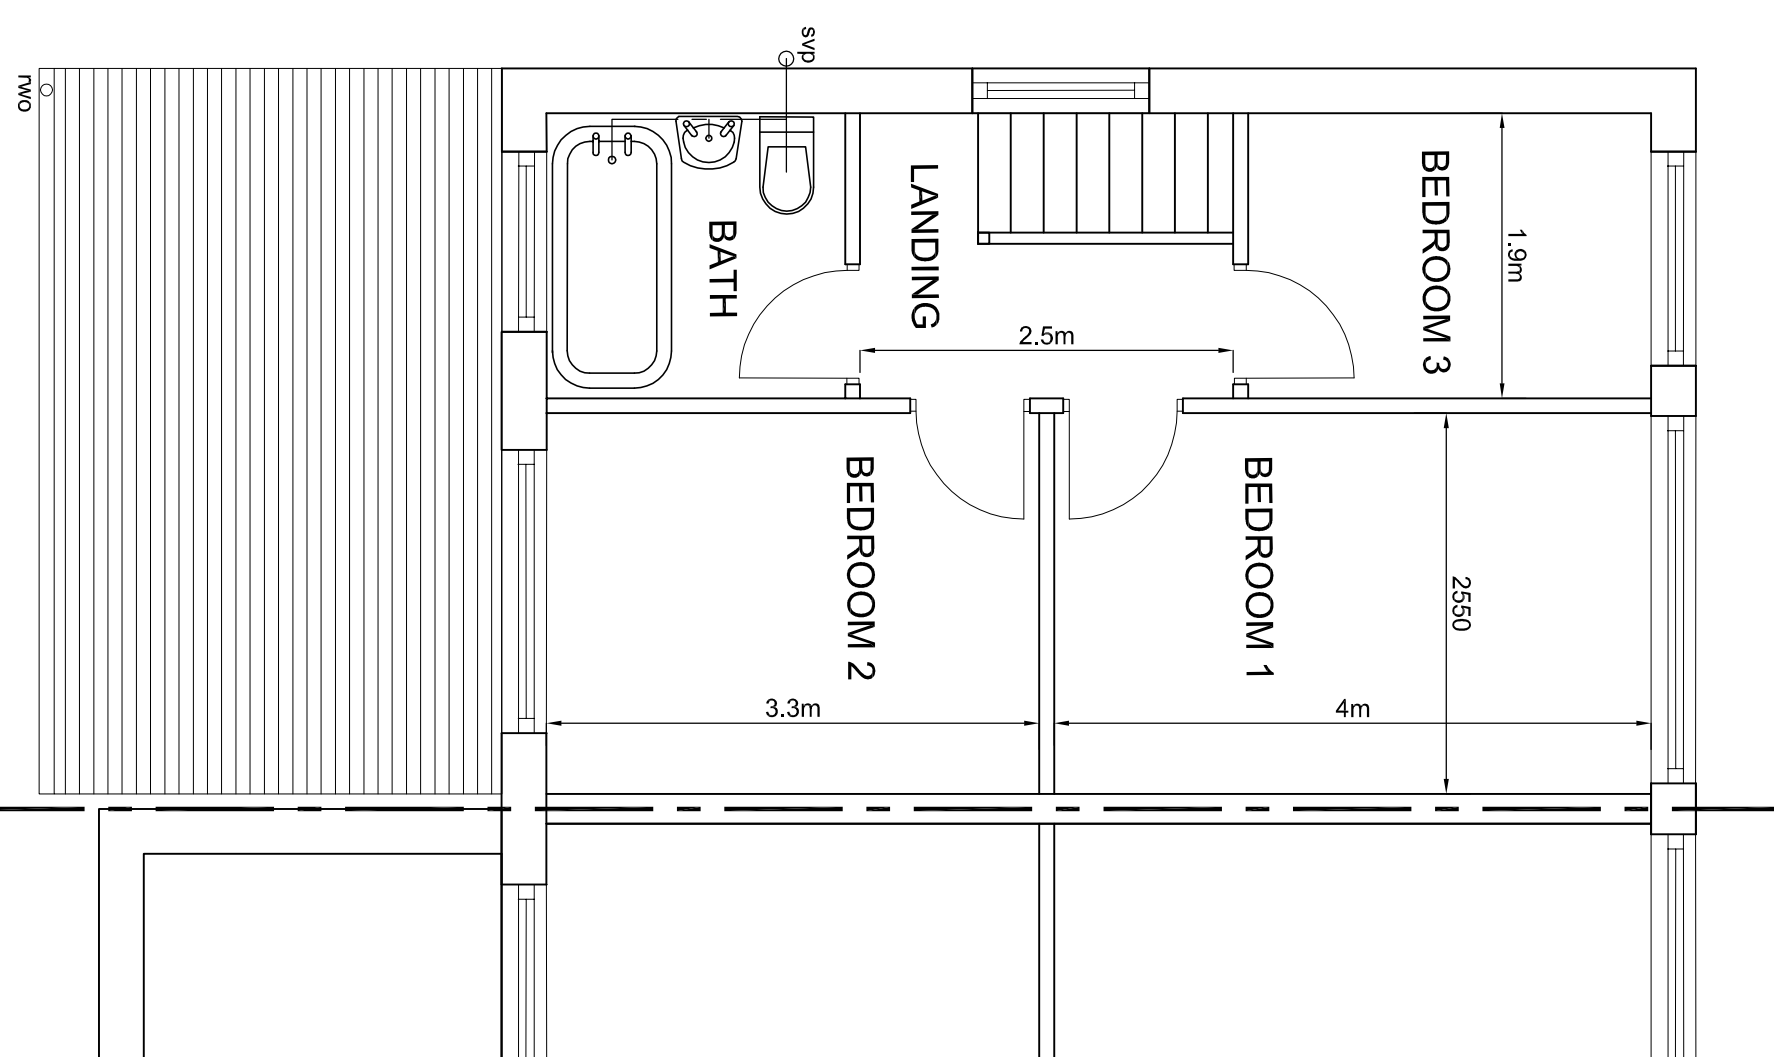

FIRST FLOOR PLAN