


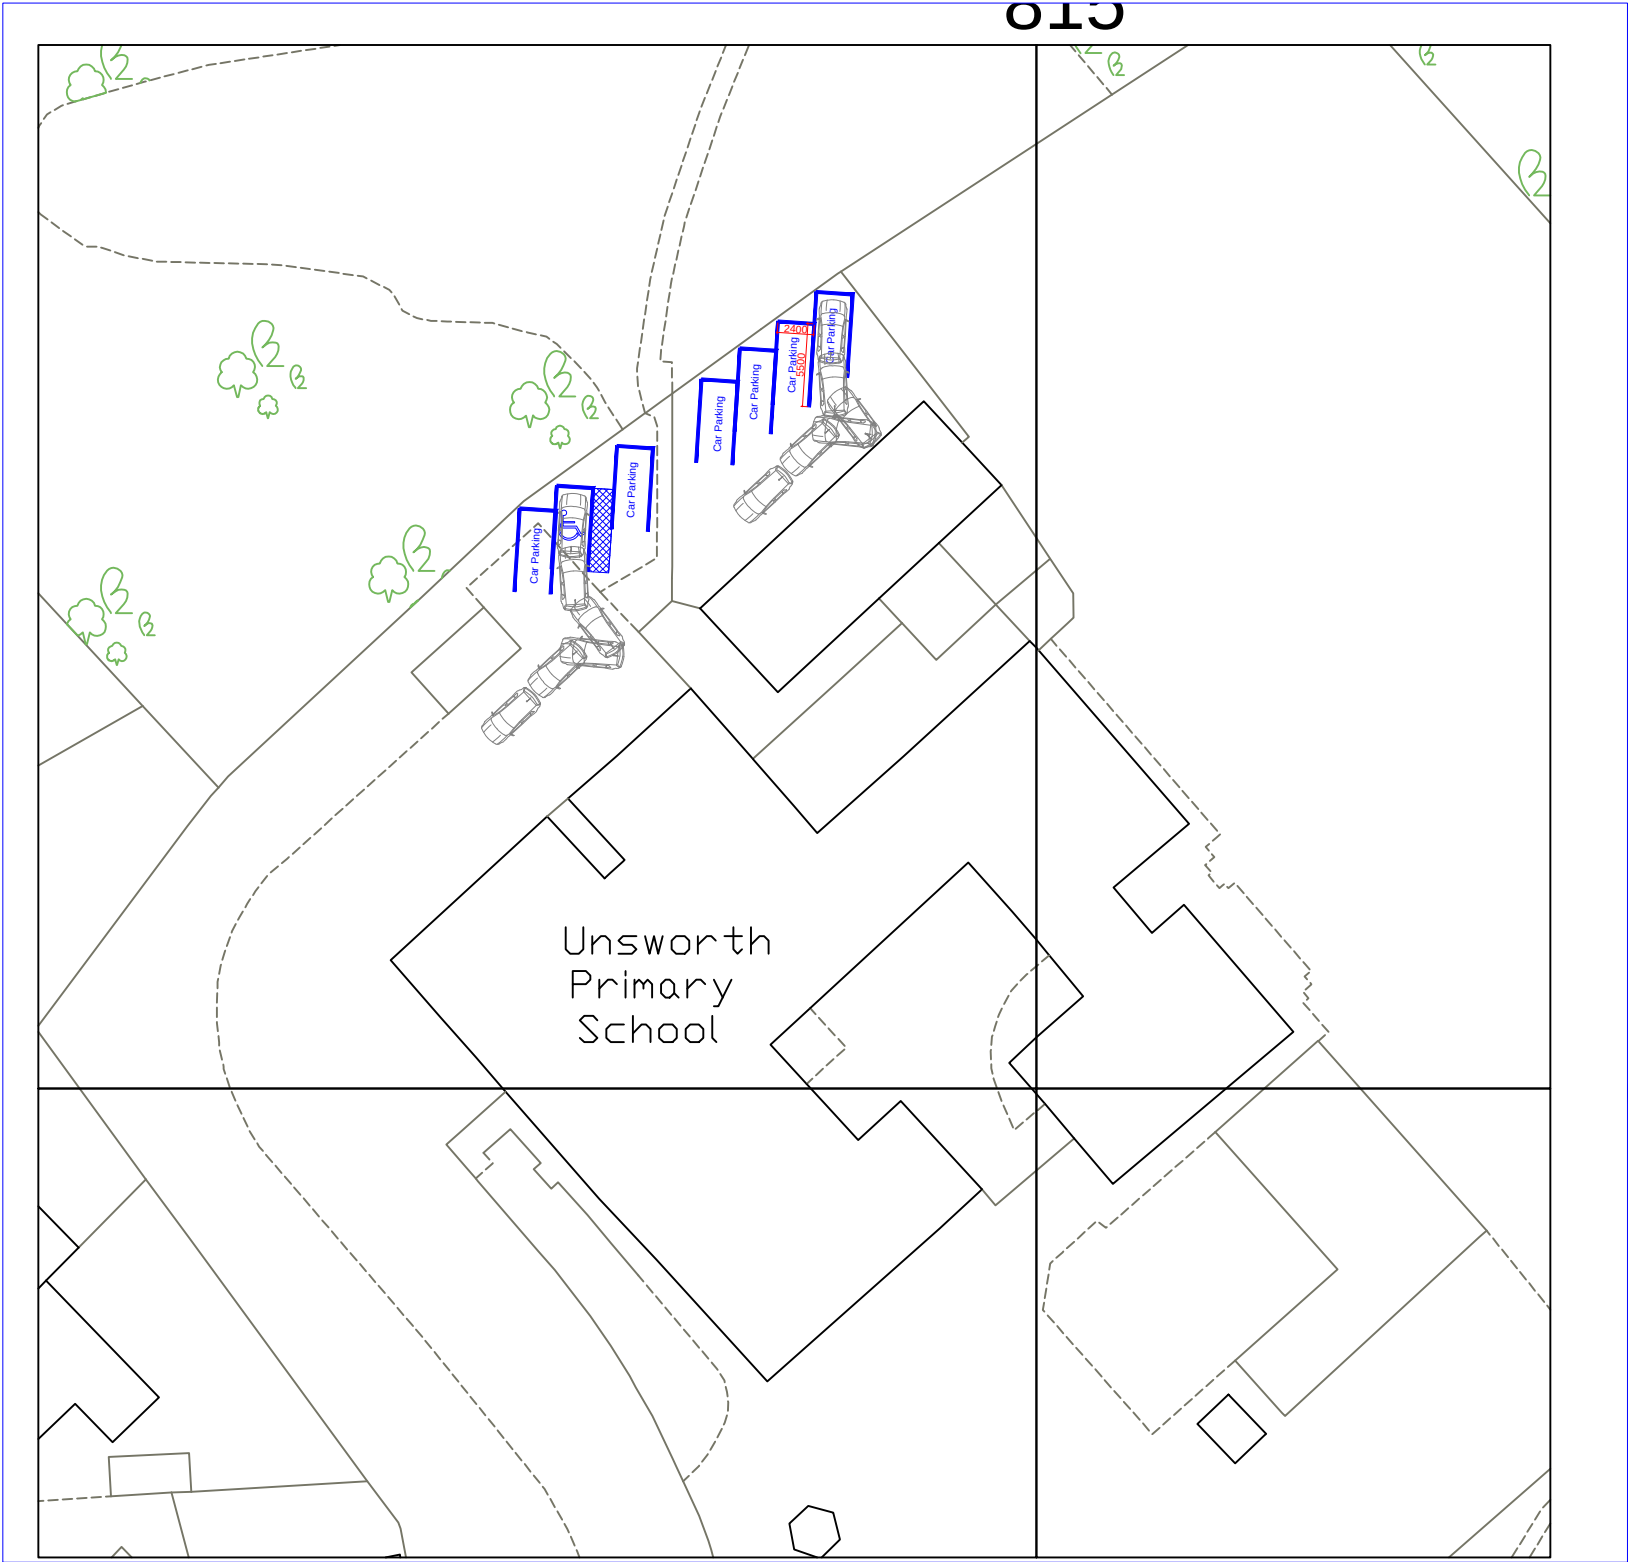

OS Map
Scale 1:500

A	8.5.22	Parking arrangements amended to suit Highway Officers comments
---	--------	--

Rev	Date	Description
-----	------	-------------

Issued For : INFORMATION PURPOSES ONLY

Client
Mr. Phil Mclean

Project
Unsworth Primary School, Blackley Cl,
Unsworth, Bury BL9 8LY.
Proposed additional Staff Car -Parking

Scheme - Drawing Title
Site location plan

05	A	Date	27.10.21
Drawing No.	Revision	Scale	1:500 @A3



JK Technical Services (NW) Ltd
Tel: 0161 728 5730
Mob: 07741175755
www.jktechservs.co.uk