



 


proposed pergola plan Copy 1

1 : 50

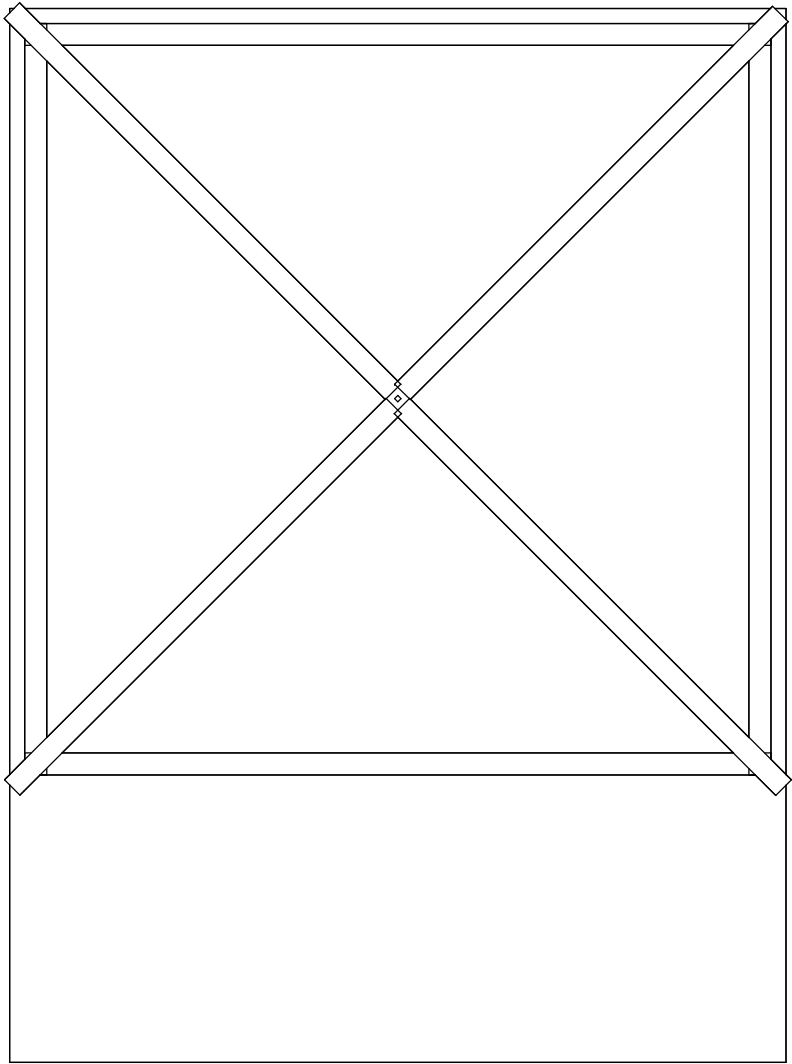


proposed pergola roof plan Copy 1

1 : 50

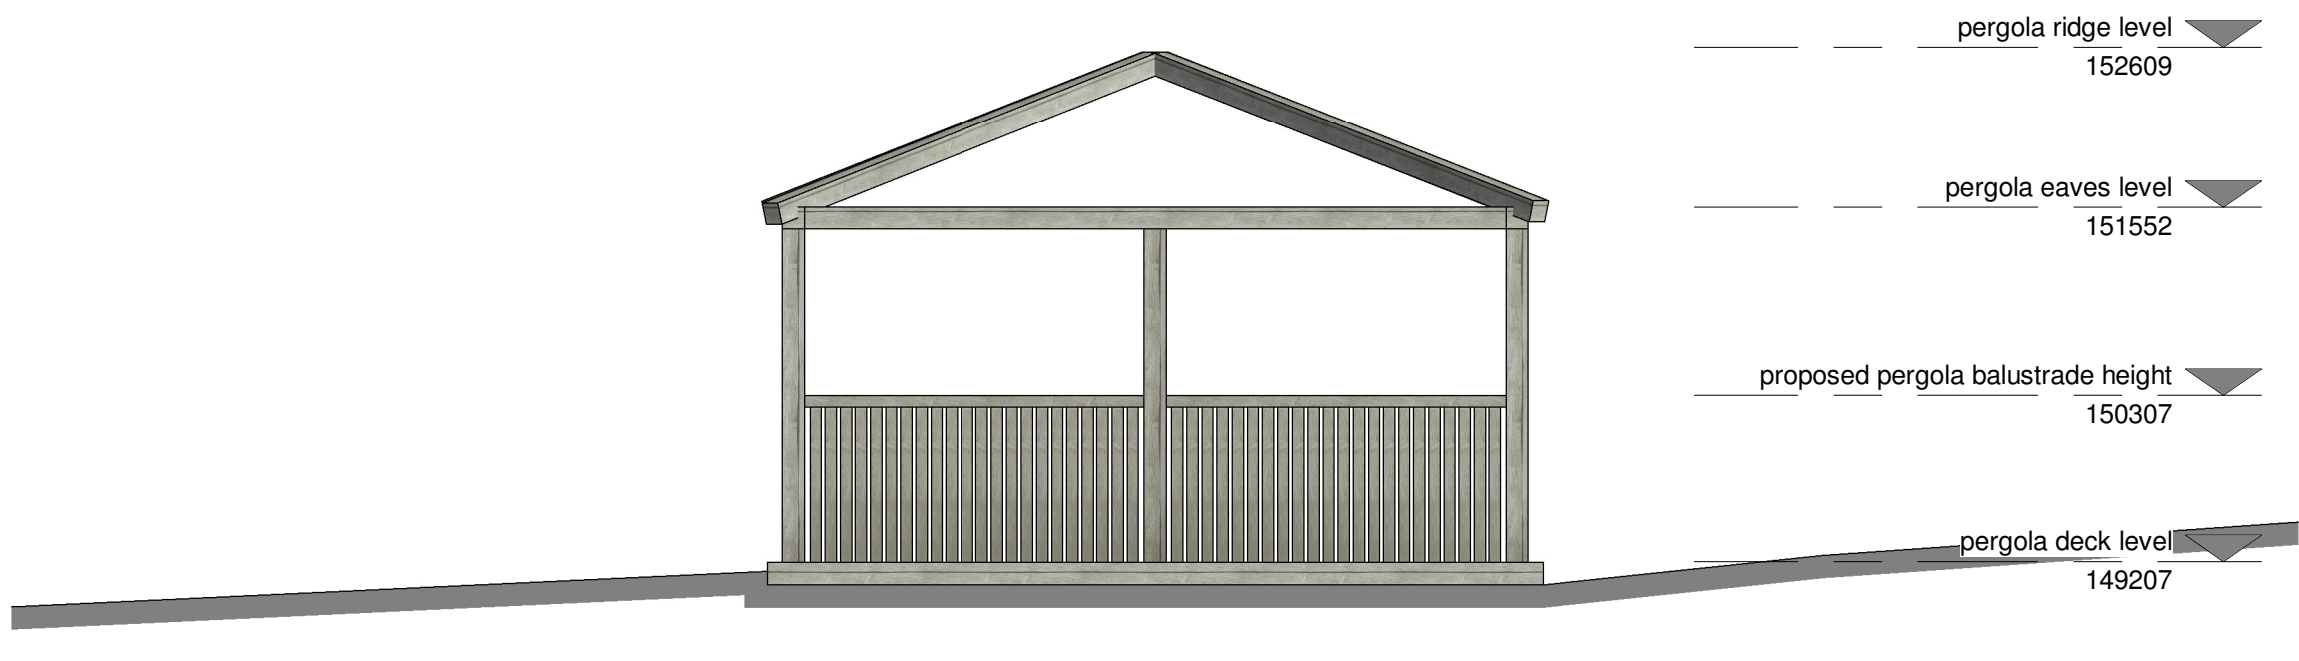


proposed pergola front elevation (south) - option 02

1 : 50

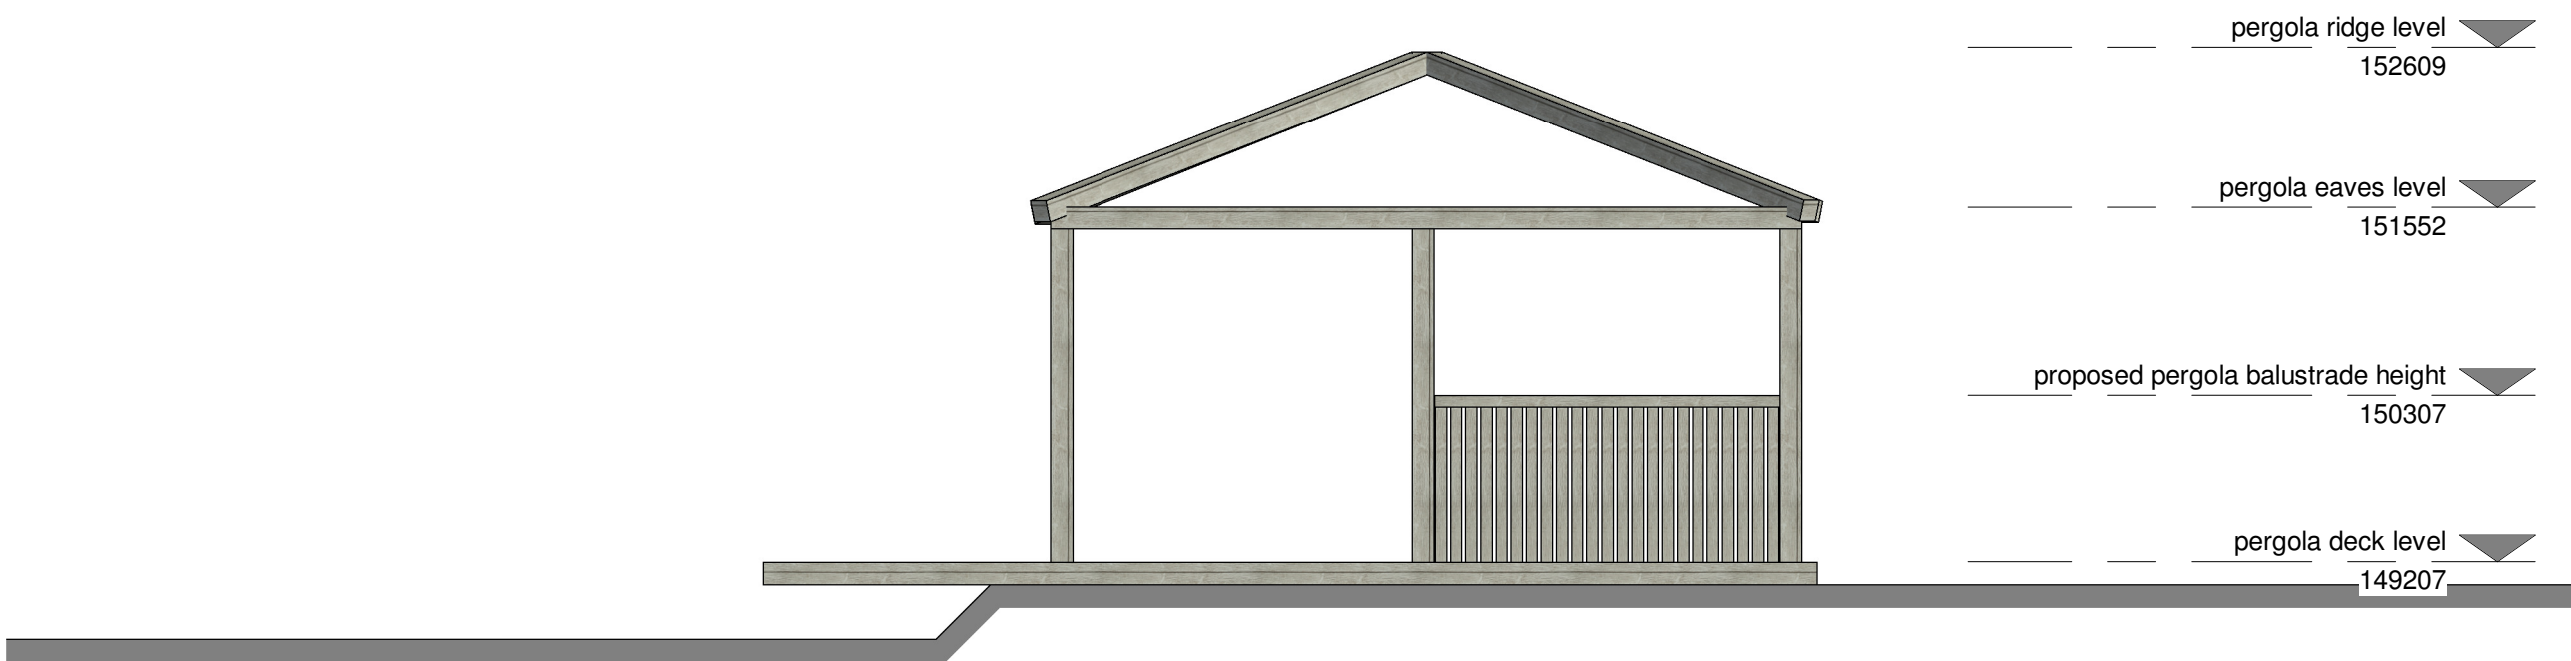


proposed pergola side elevation (east) - option 02

1 : 50

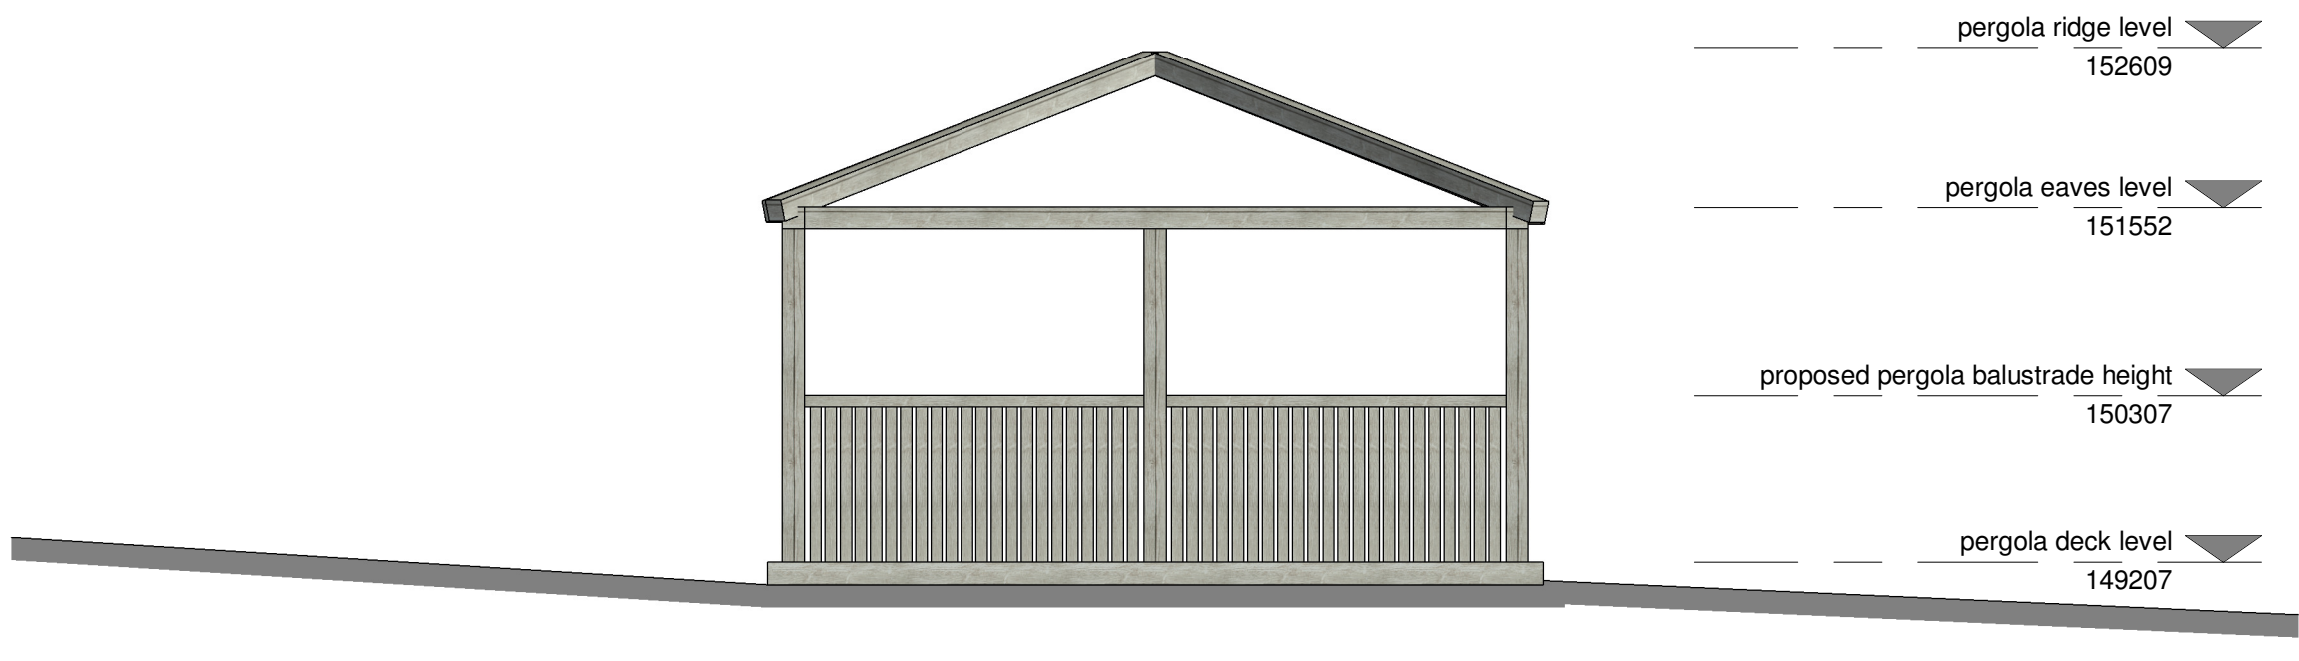

proposed pergola rear elevation (north) - option 02

1 : 50

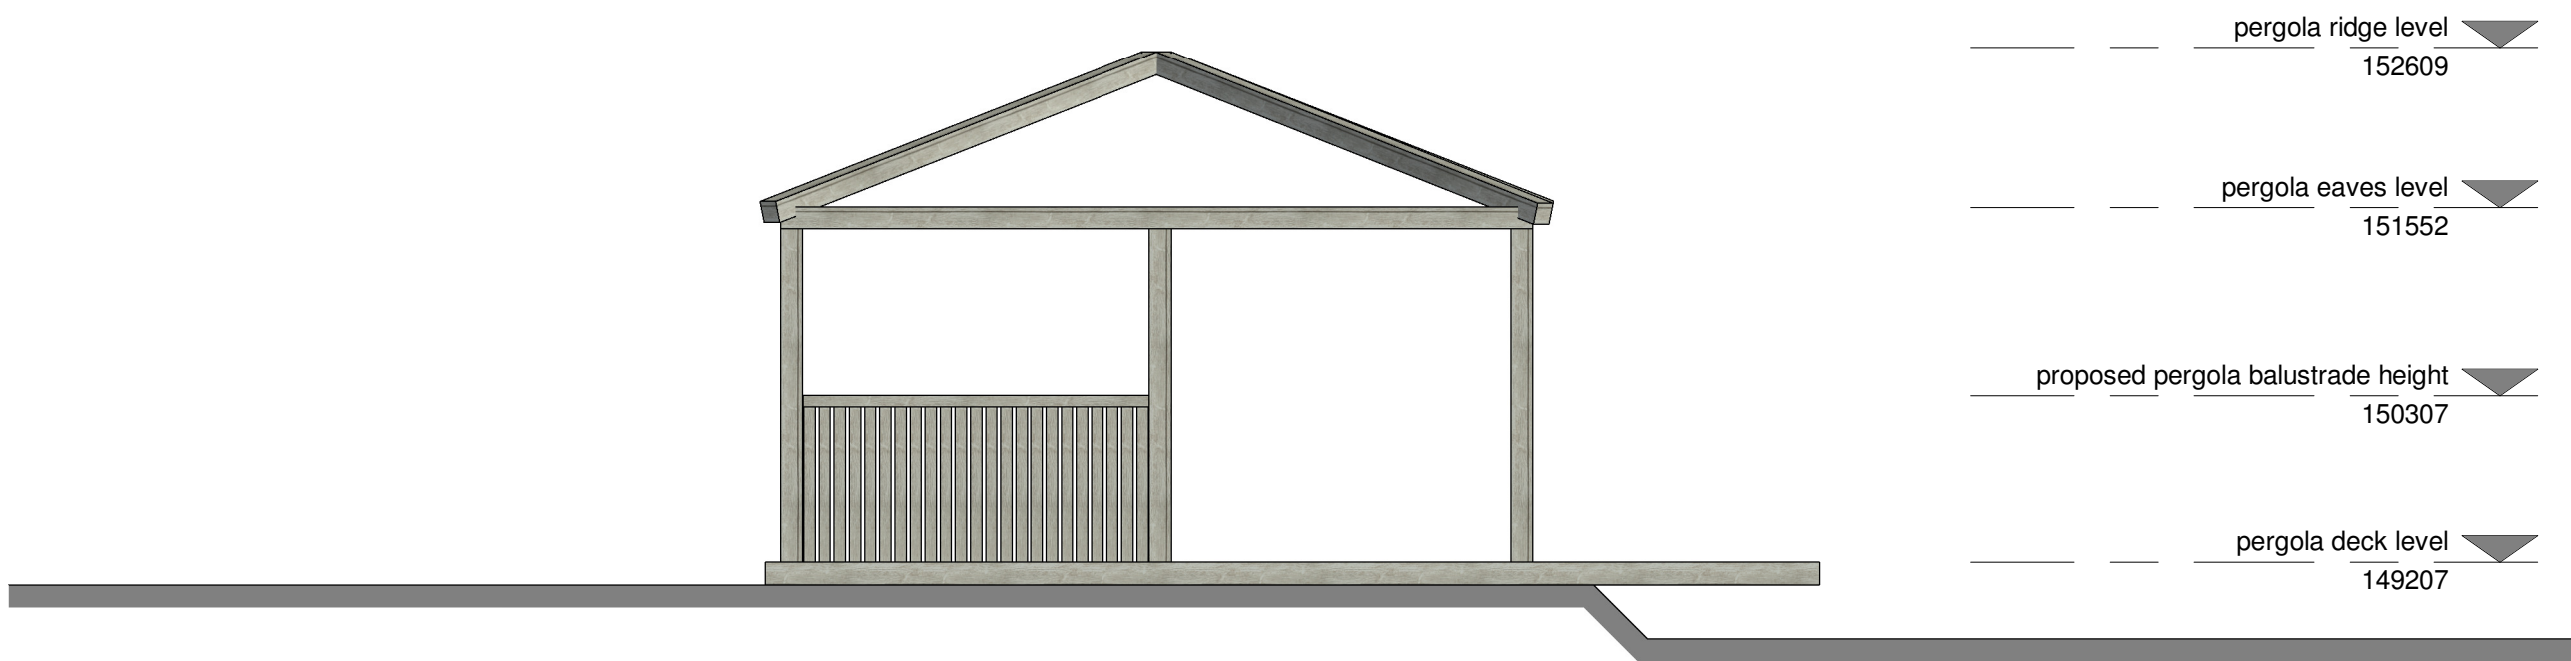

proposed pergola side elevation (west) - option 02

1 : 50