




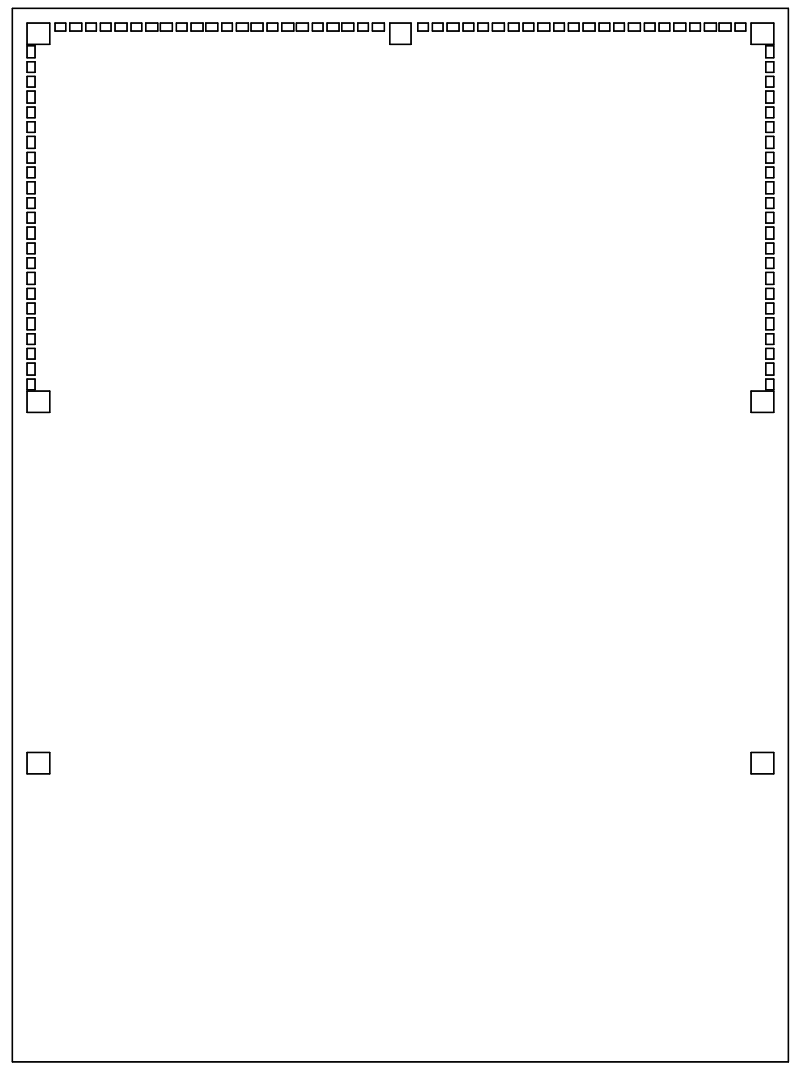


existing pergola plan
1 : 50

 


existing pergola roof plan
1 : 50

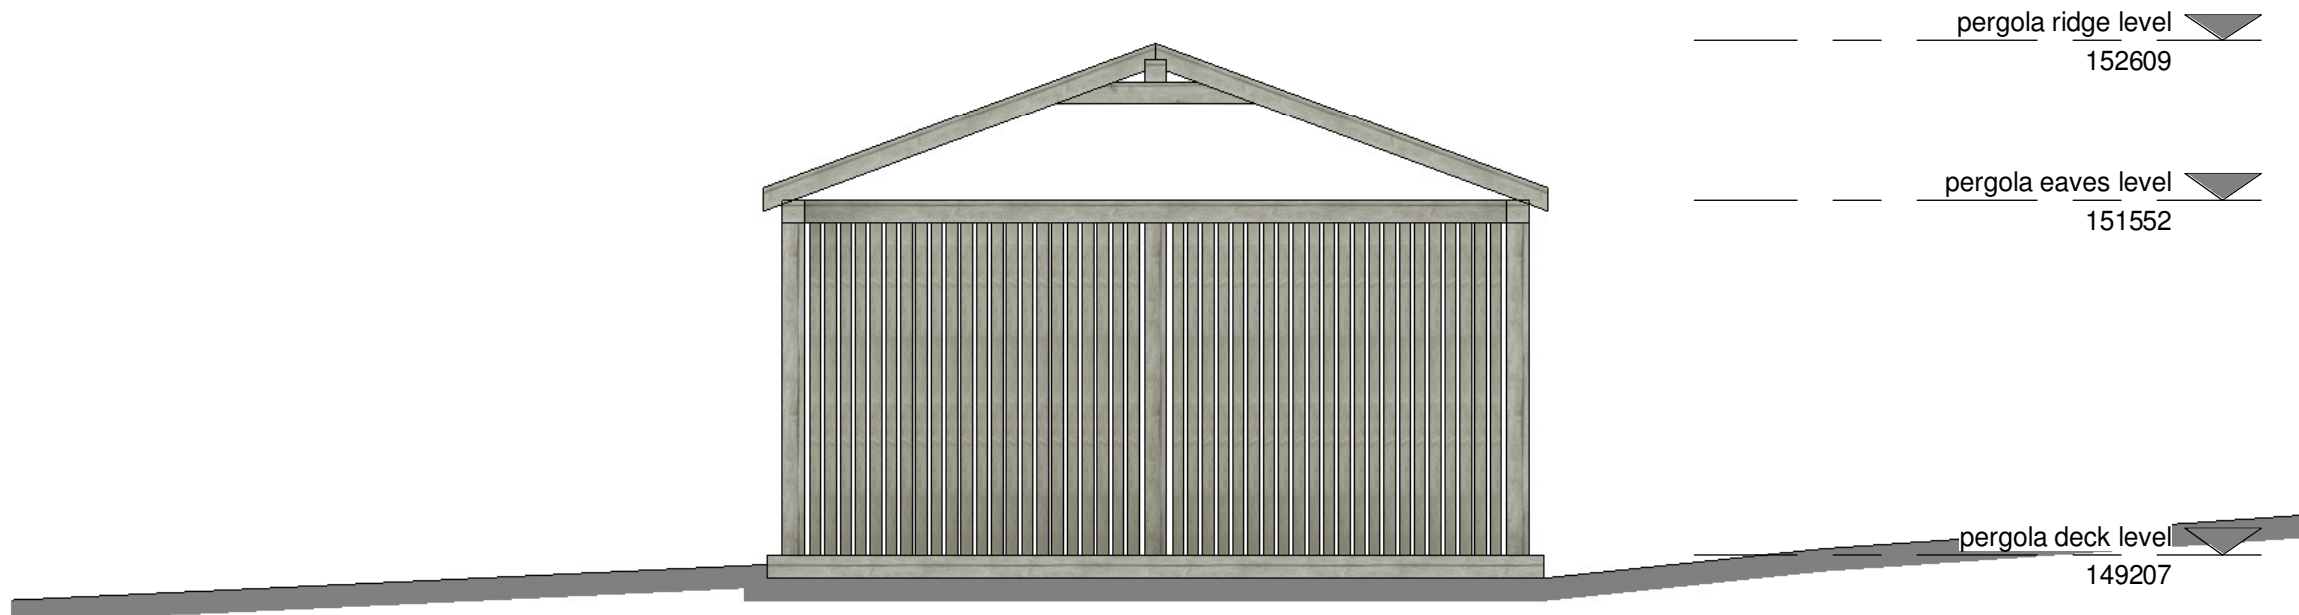


existing pergola front elevation (south)
1 : 50

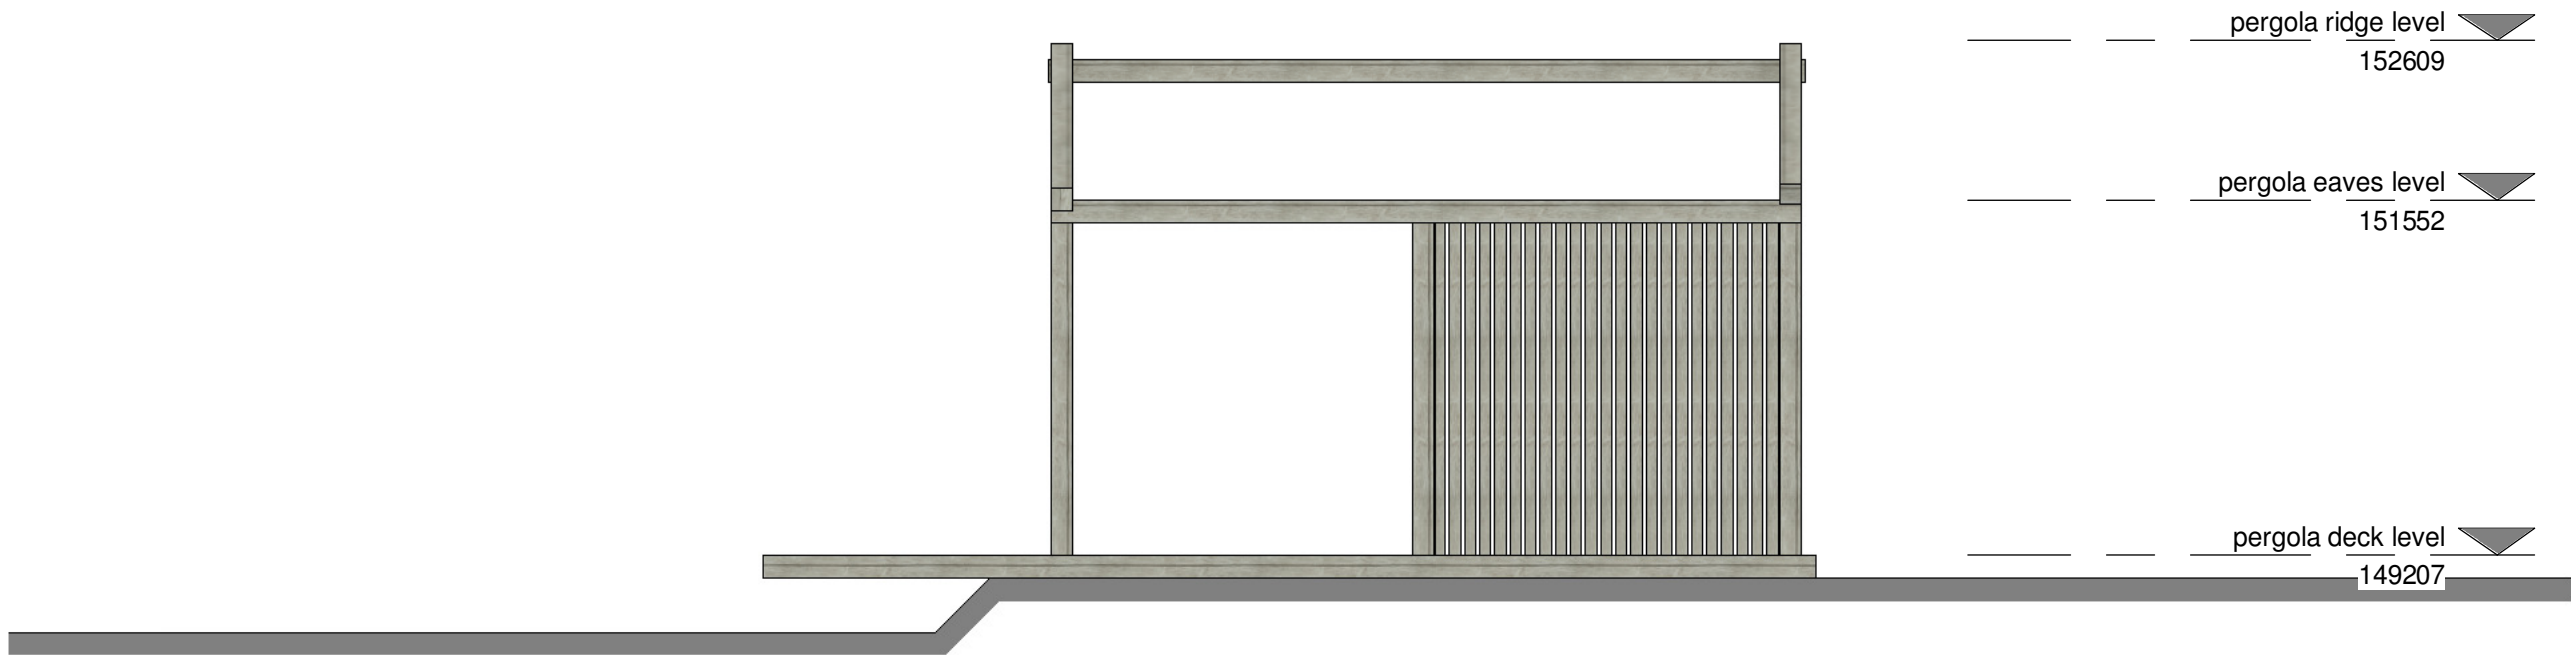

existing pergola side elevation (east)
1 : 50

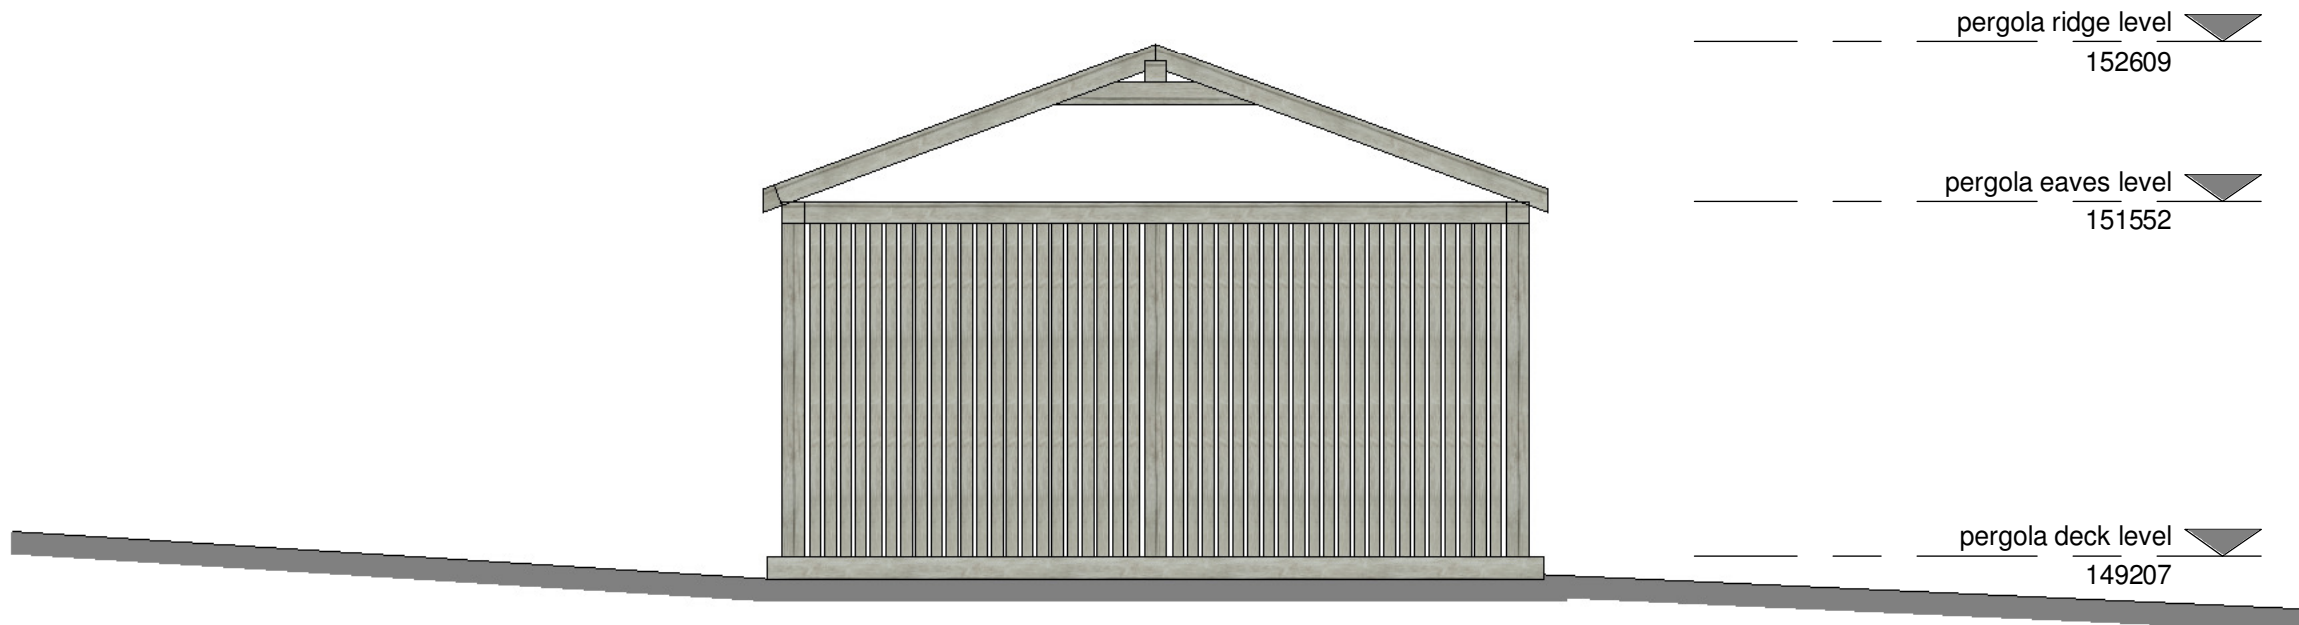

existing pergola rear elevation (north)
1 : 50

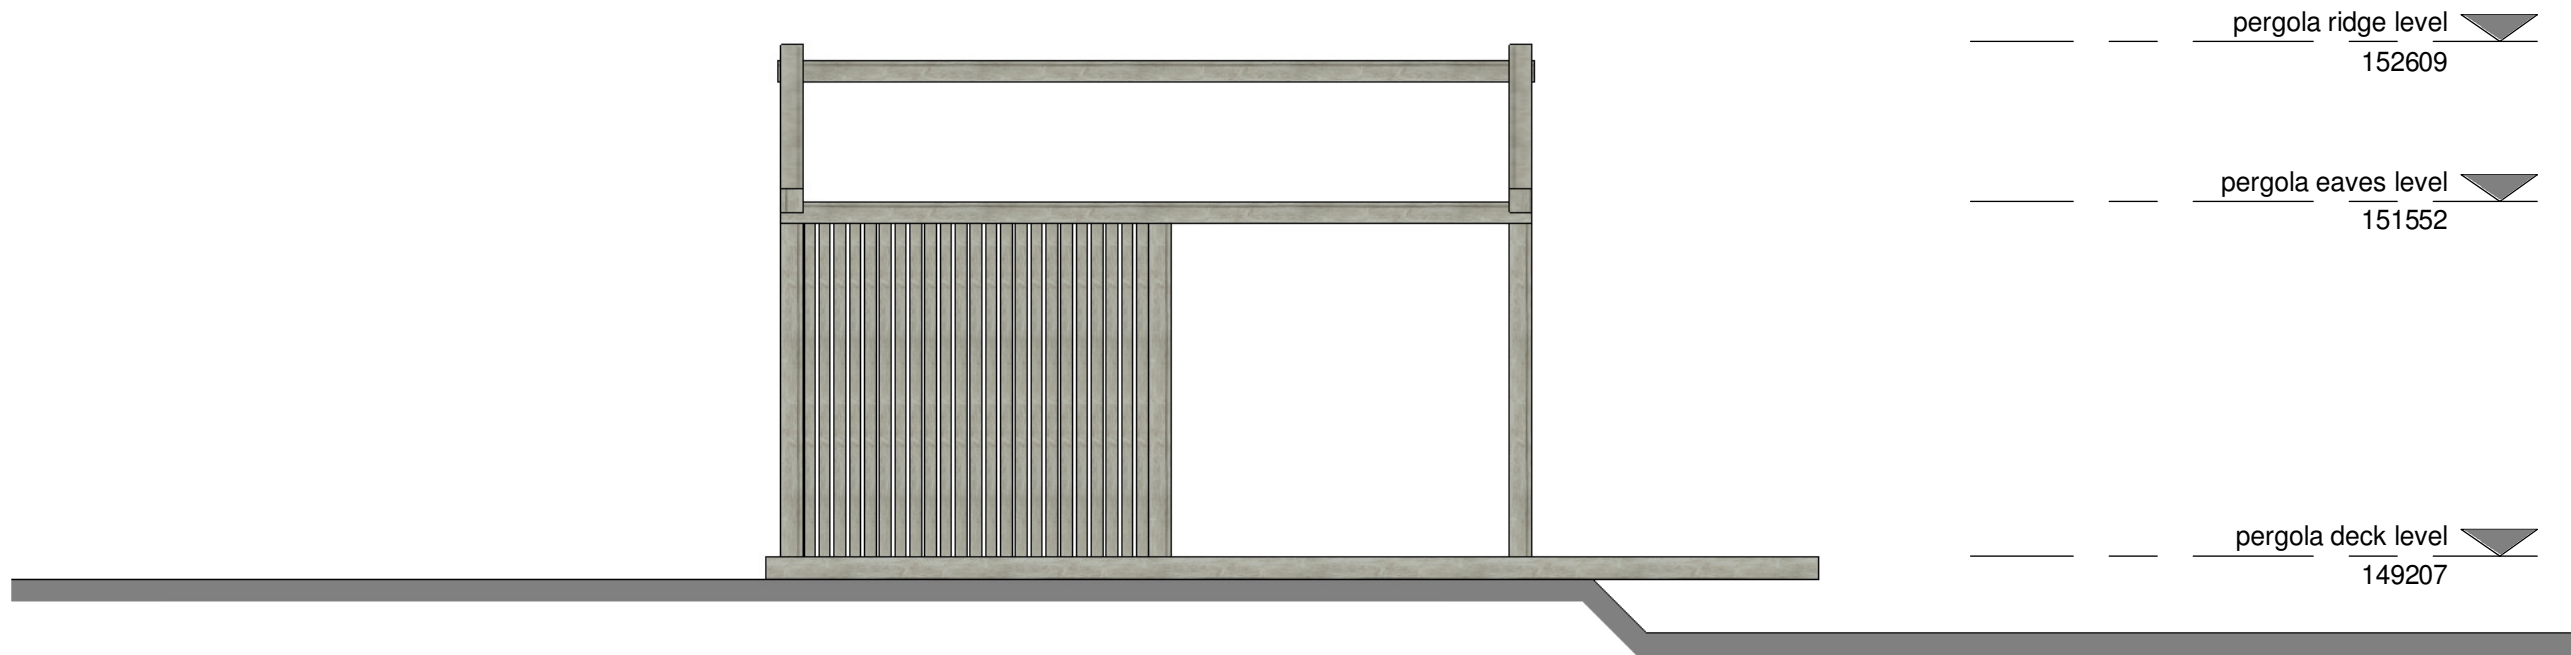

existing pergola side elevation (west)
1 : 50