



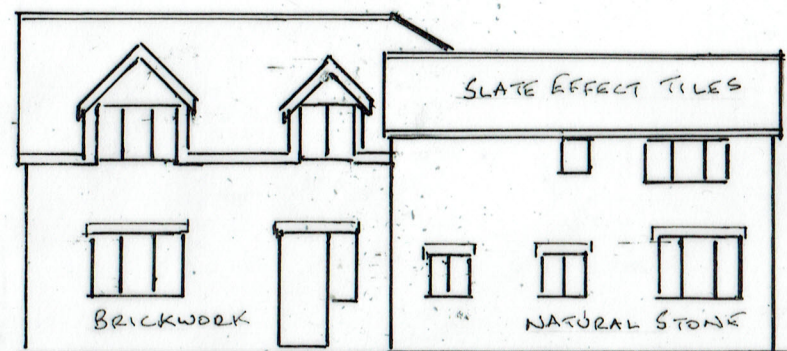

EXISTING FRONT ELEVATION

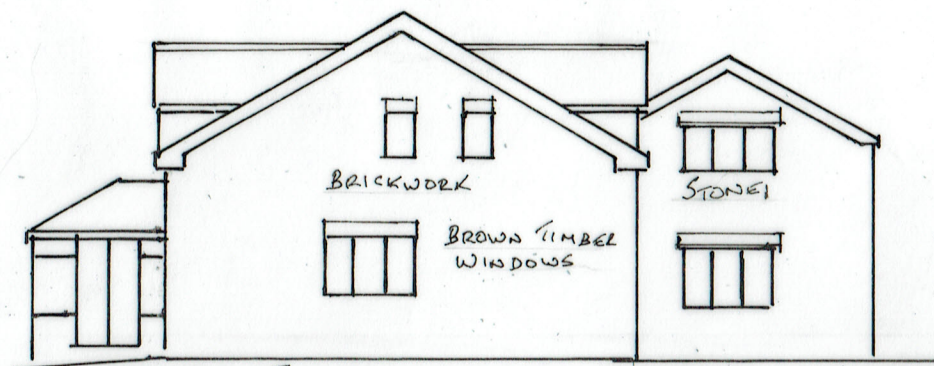

SIDE


SOUTH & EAST ELEVATIONS
UNAFFFECTED



PROPOSED FRONT ELEVATION




SIDE

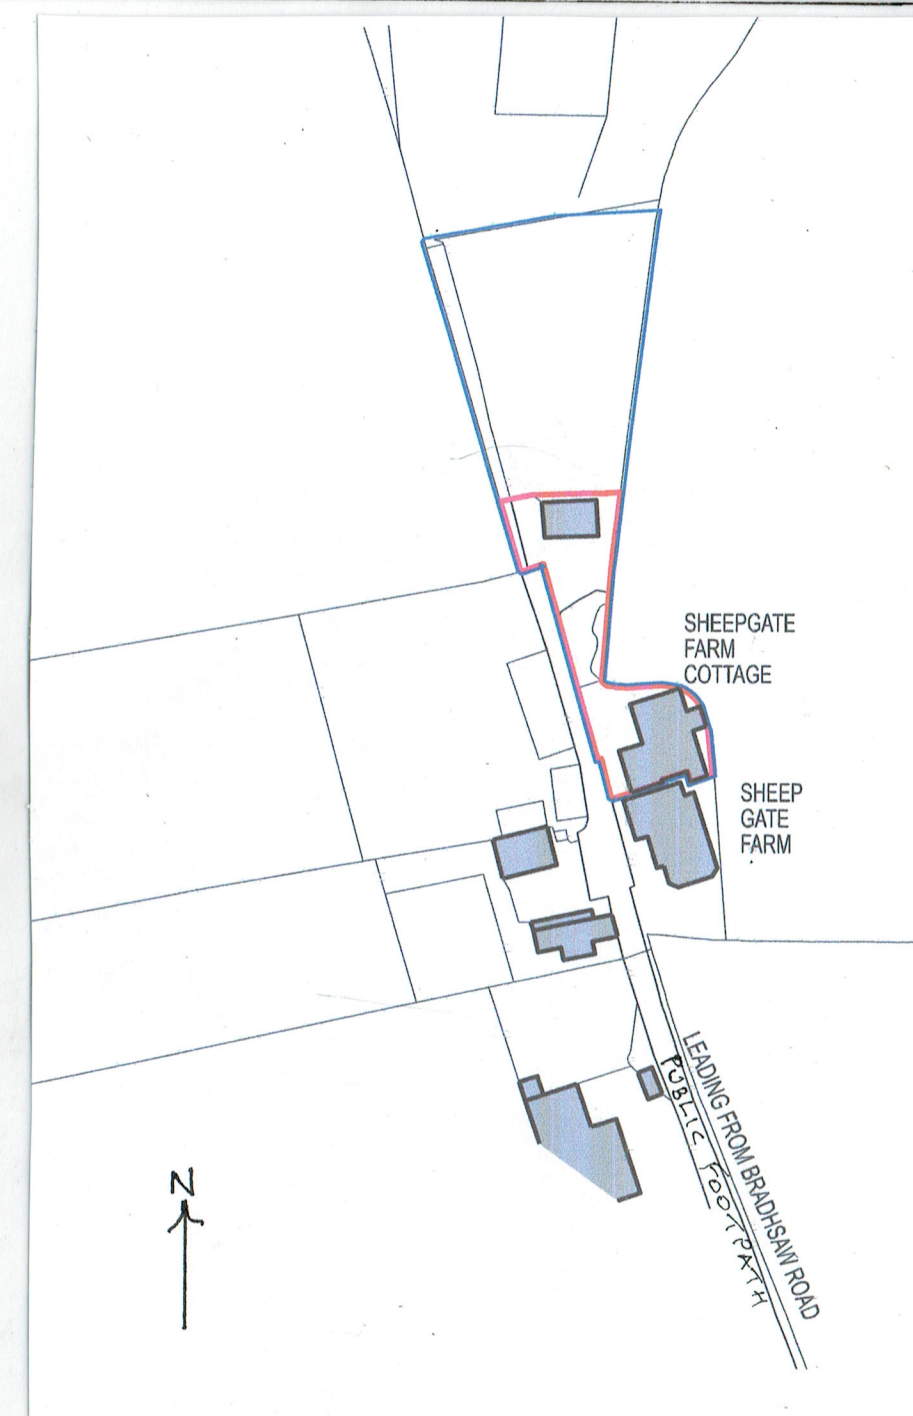

LOCATION PLAN (1:1250)

3 ELEVATIONS

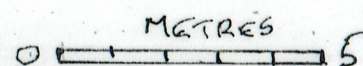

11/10/2024

24/791/03

TWO STOREY EXTENSION

SHEEPGATE FARM COTTAGE, BRADSHAW ROAD BL8 3PF