

- 1. Any discrepancy to be reported to the Architect immediately.
- 2. The Contractor must check all dimensions on site.
- 3. This drawing, or any part of it, may not be reproduced without the consent of the Architect.

Project

Mr. D. Willows
37, Farm Lane, Prestwich
Manchester M25 2RX



Drawing Title

Location Plan

Scale 1:1250 @ A4 Date 15.10.2024

Drawing No. Revision 2303/LI-001 000

Revision Details 000

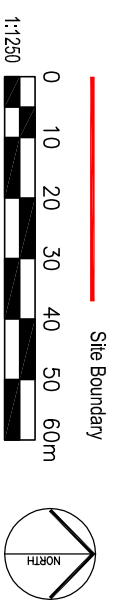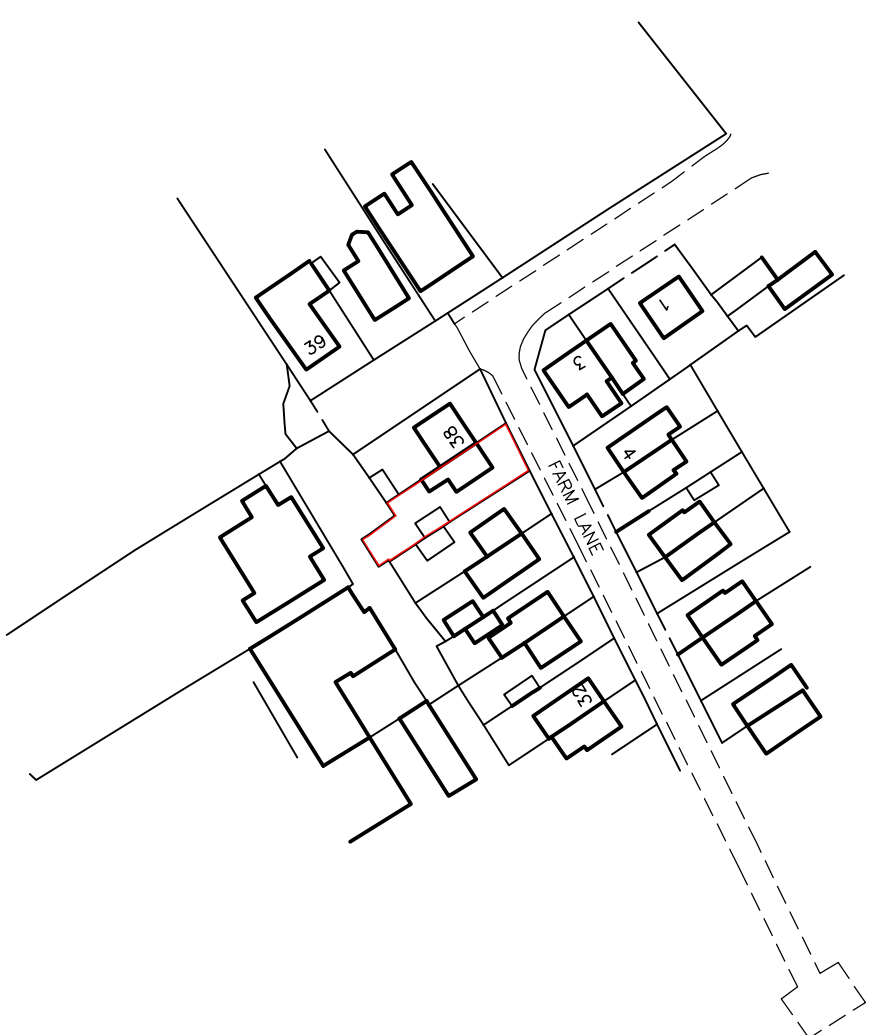



LR DESIGN

Architectural services

Office 3
131a Bury New Road,
Prestwich
M25 9NX

t. +44(0) 161 820 9196
e. project@lr-design.net
www.lr-design.net