
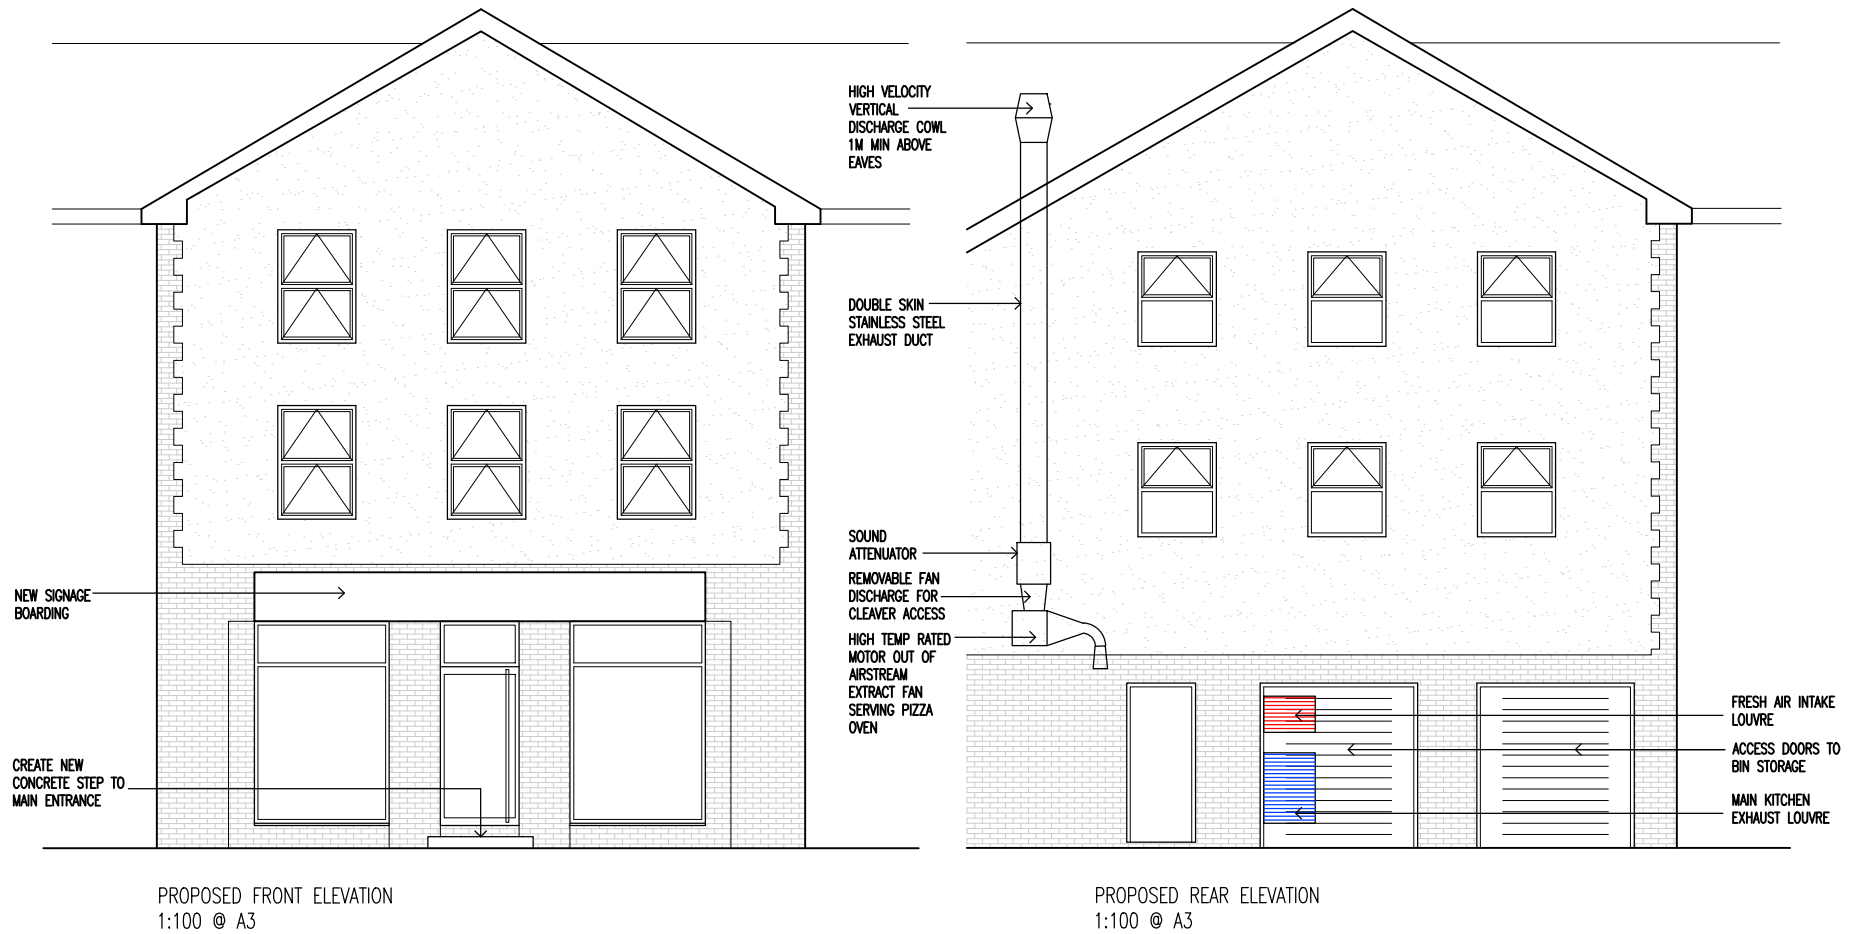


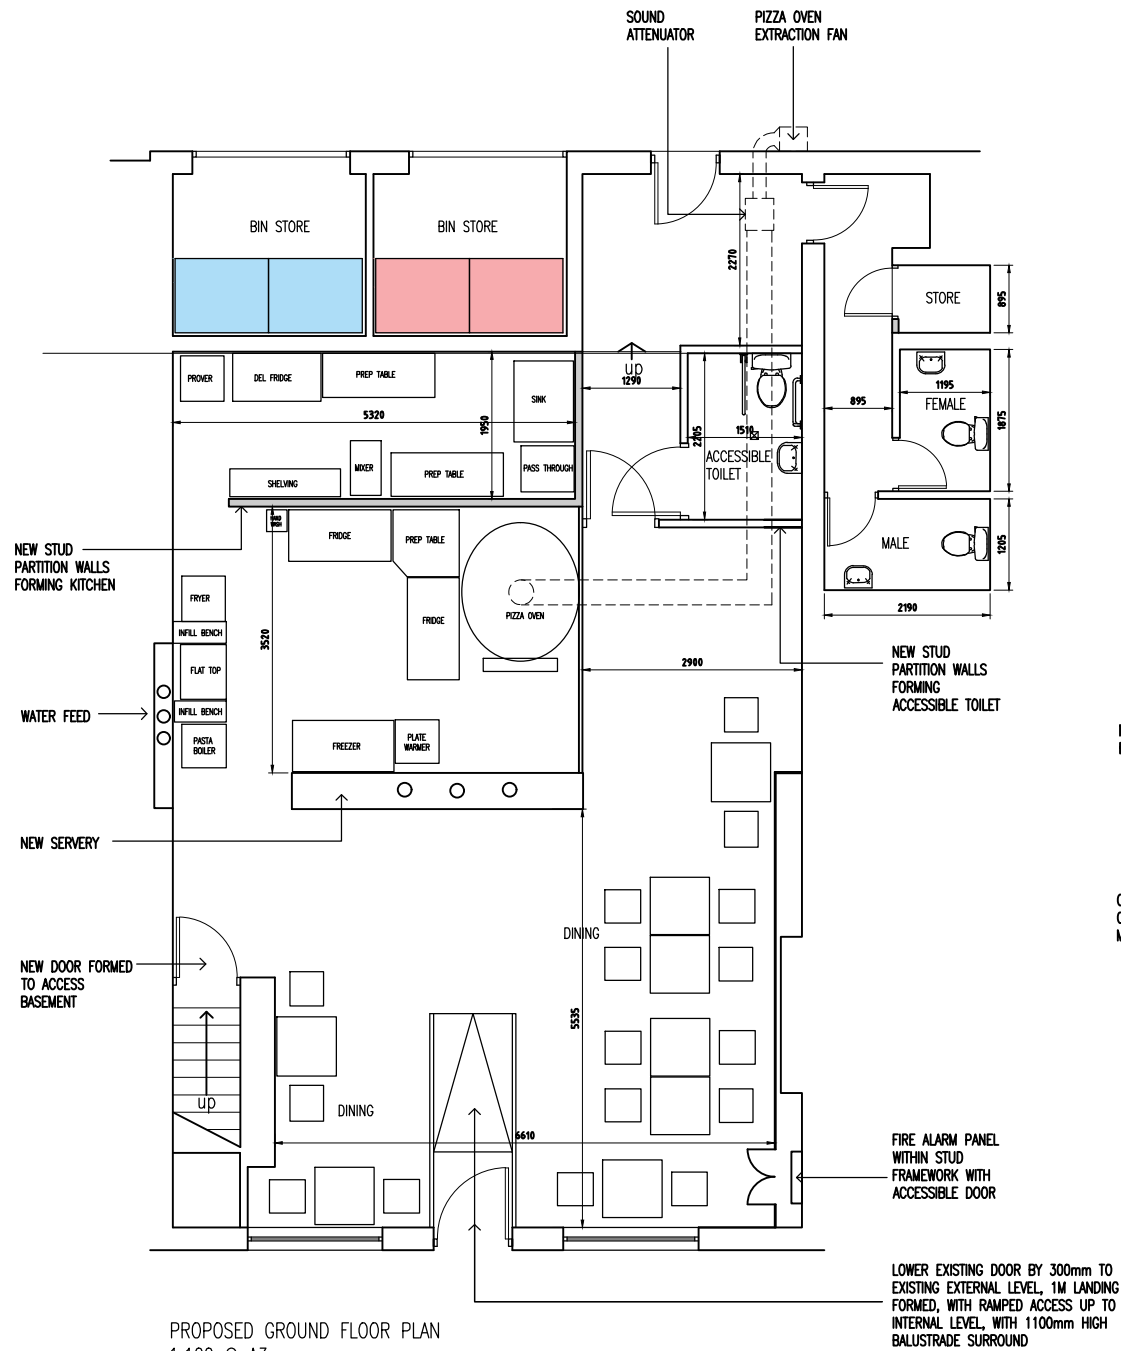

Rev	Amendments	Date	Ints
P1	Amendments to front entrance level with ramp, and changes to rear louvres	10.01.22	MG

Mark Gordon
Design + Associates

Project

45 CHURCH STREET WEST,
RADCLIFFE, M26 2SP

Drawing Title

PROPOSED LAYOUTS

Drawn	TW	Checked	—
Date	SEP 2021	Scale	A3 1 : 100
Drawing No.	45CSW/202/PL	Rev.	P1