



1:50 EXISTING "GROUND FLOOR" PLAN.

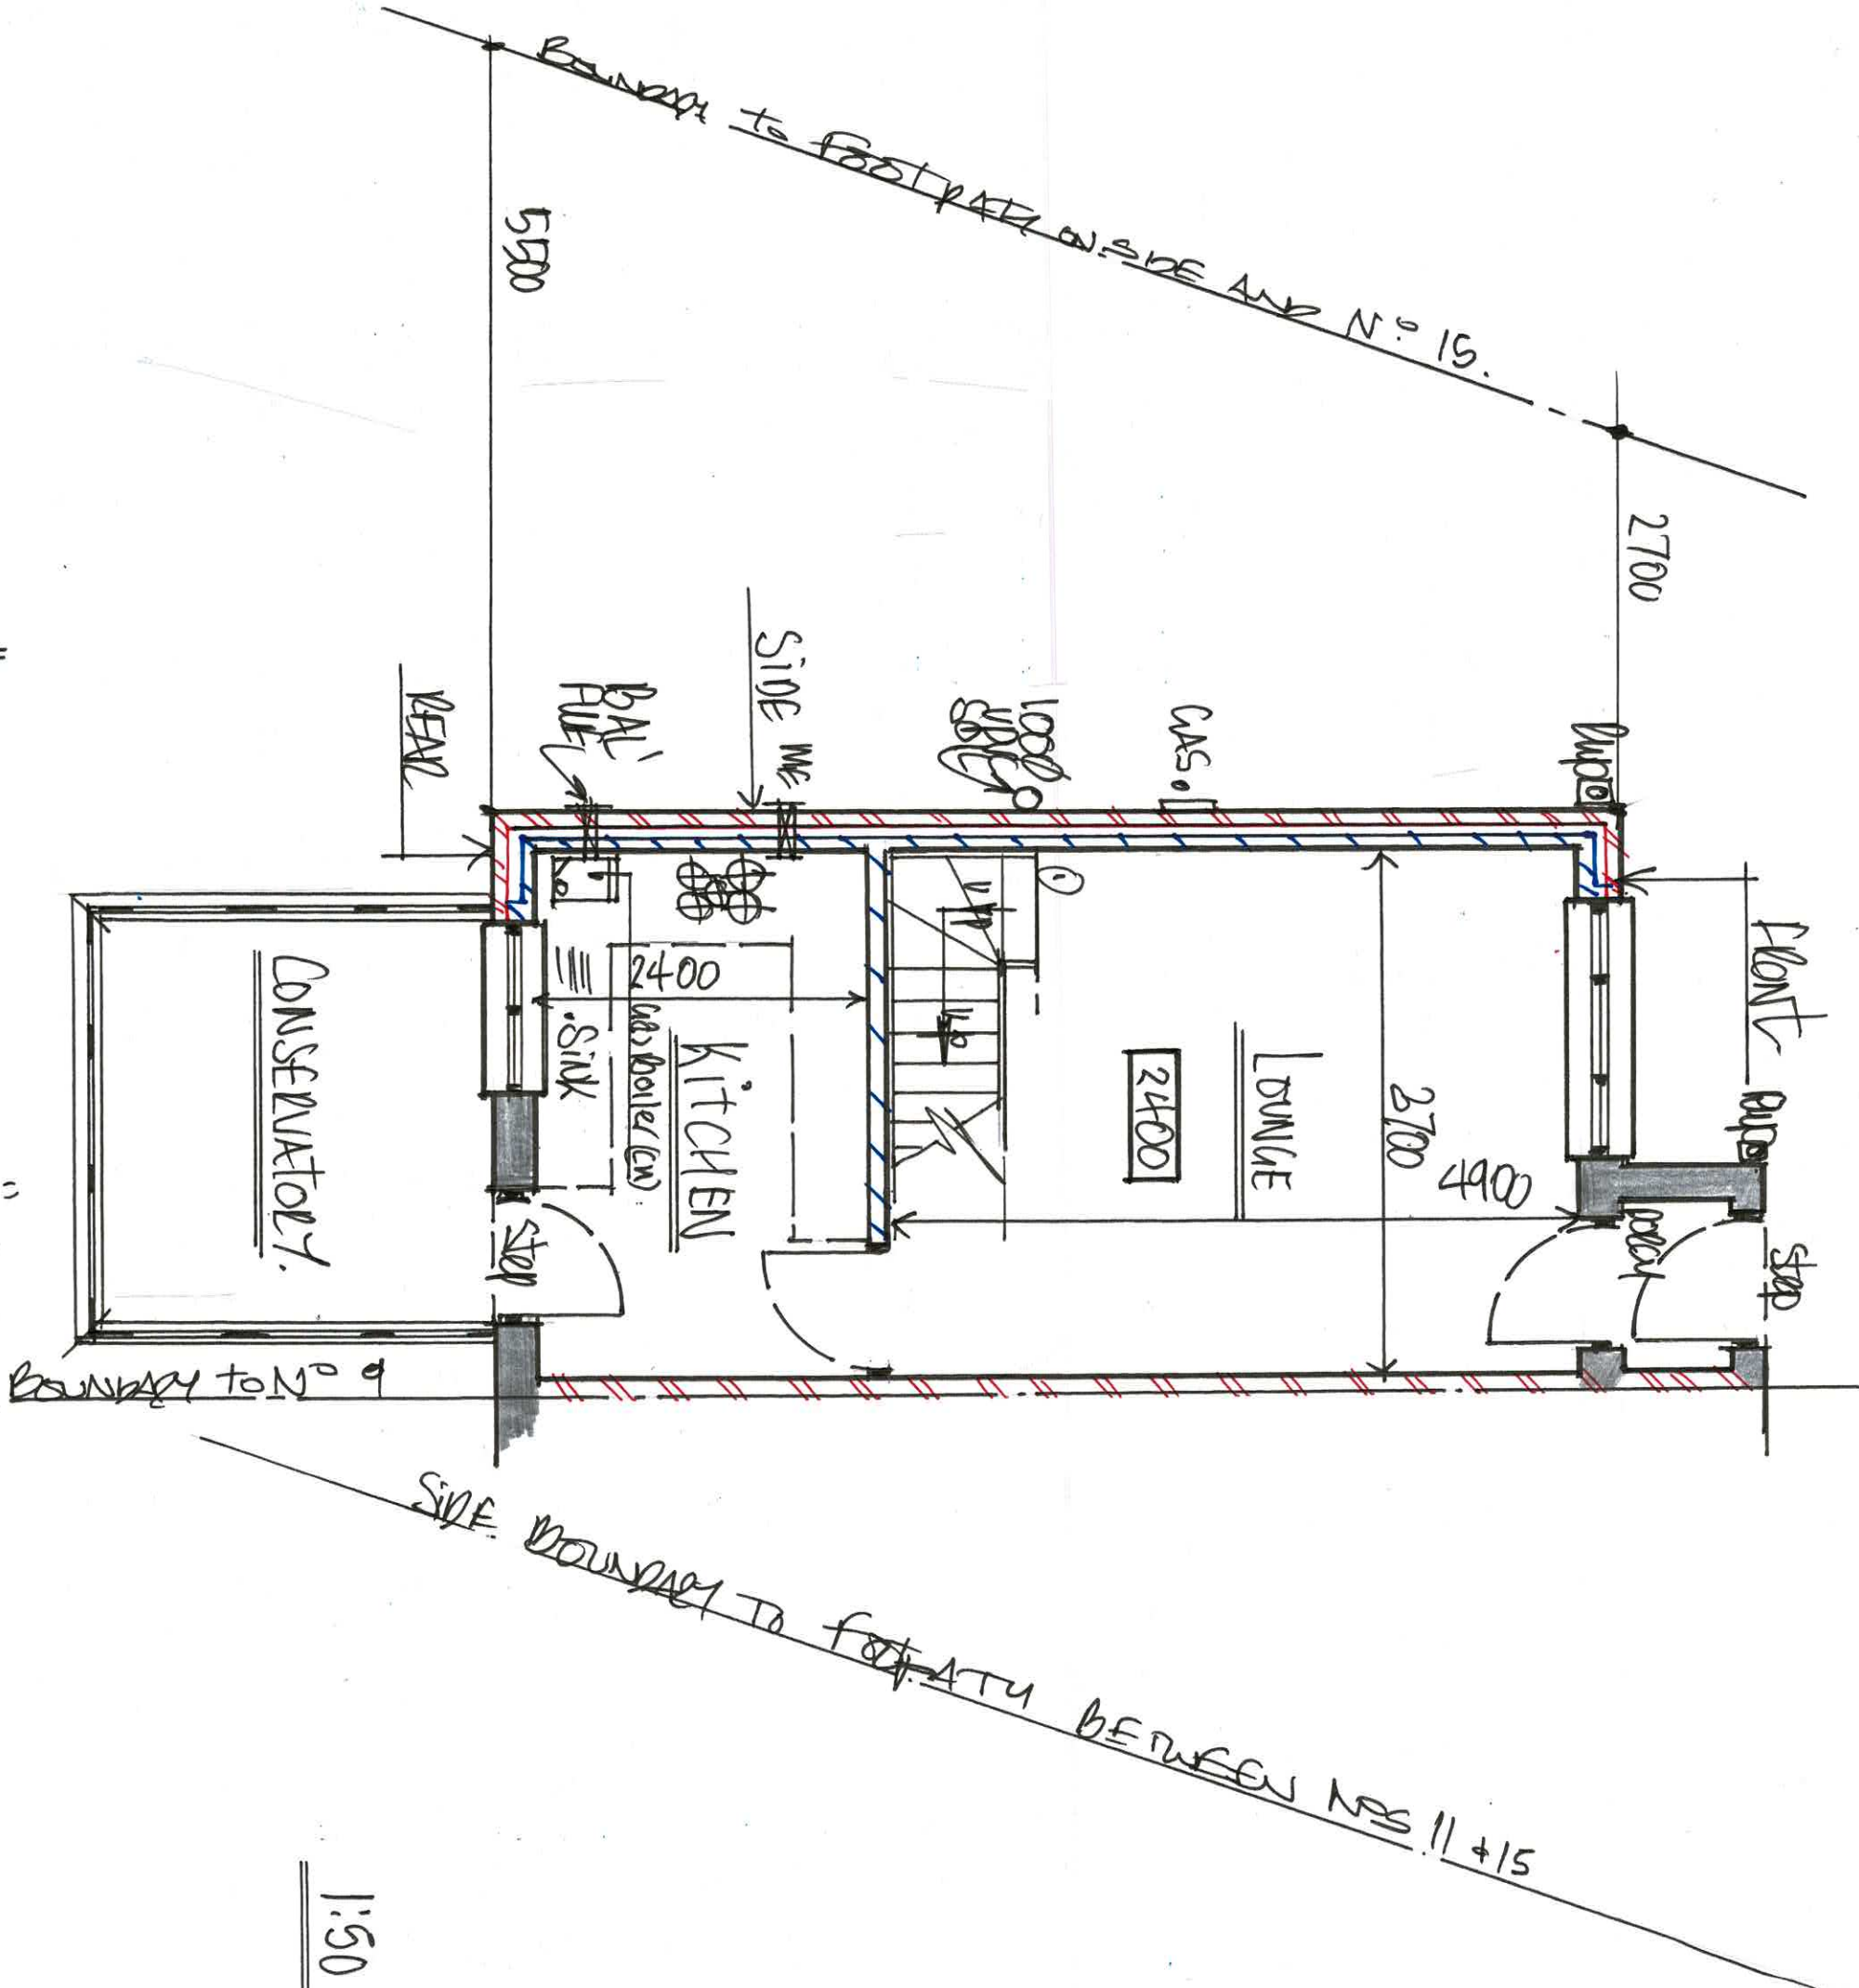

1:50 EXISTING "1st FLOOR" PLAN.

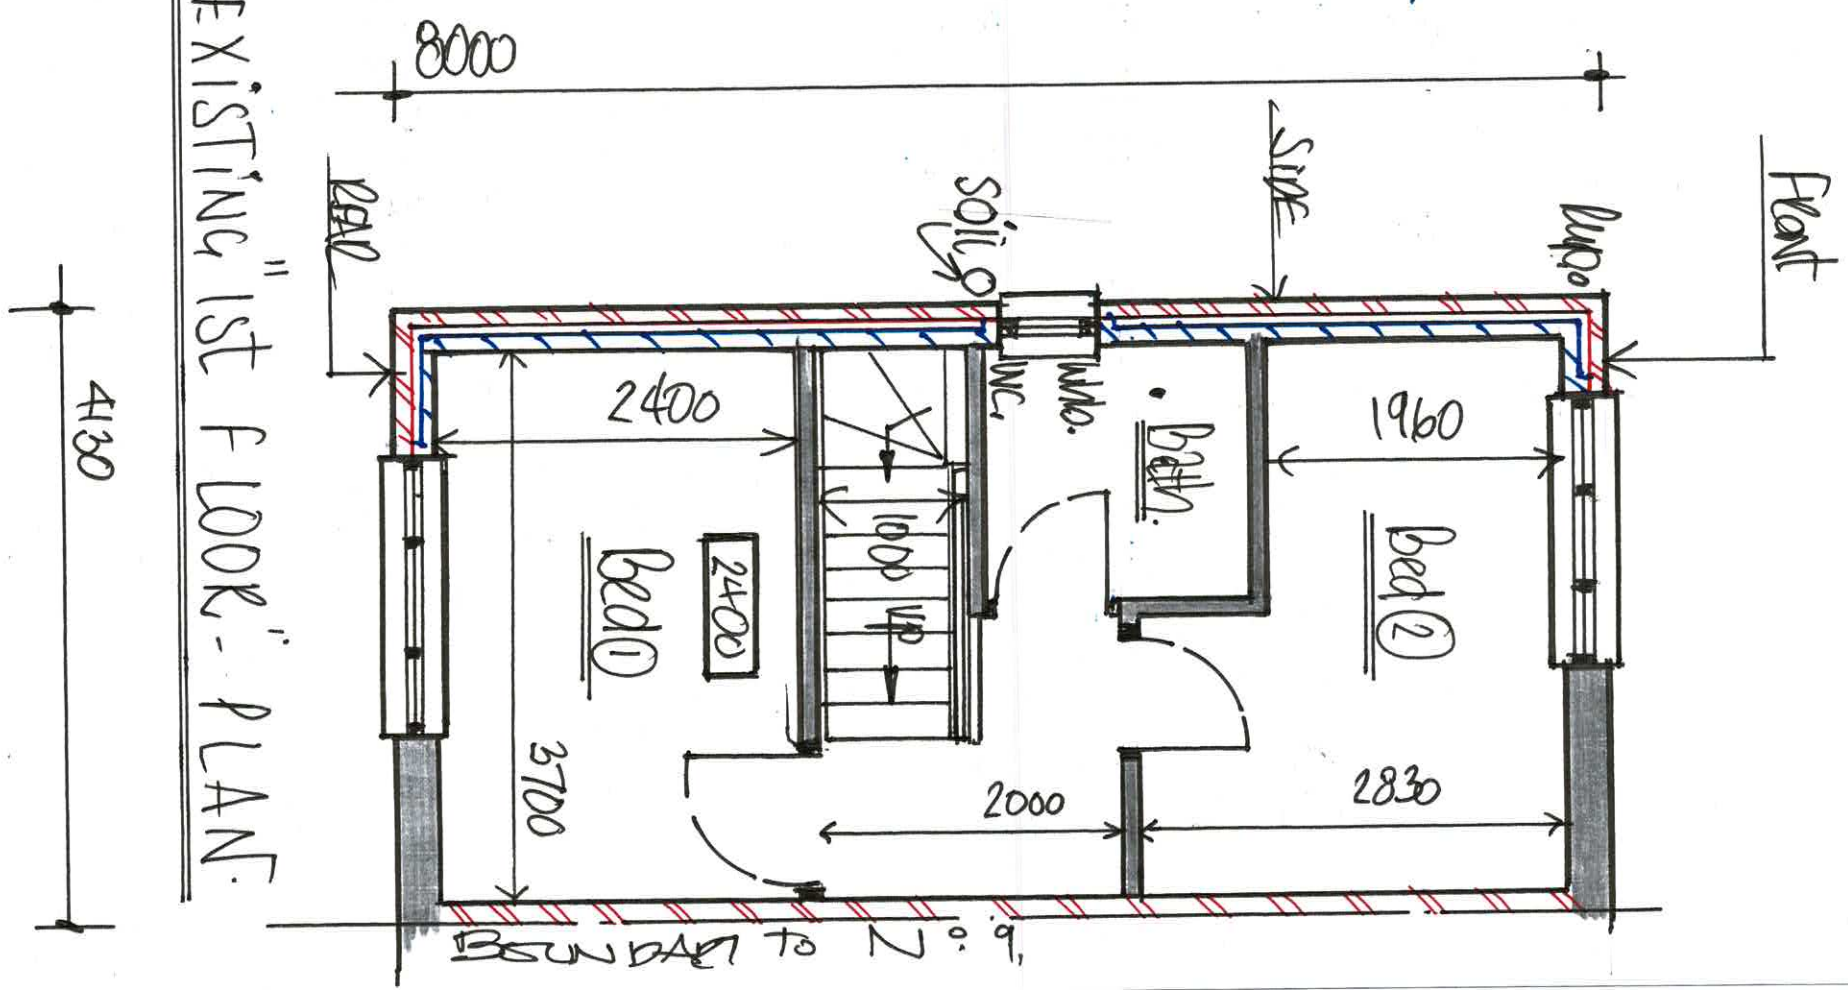

D R C N° 4