
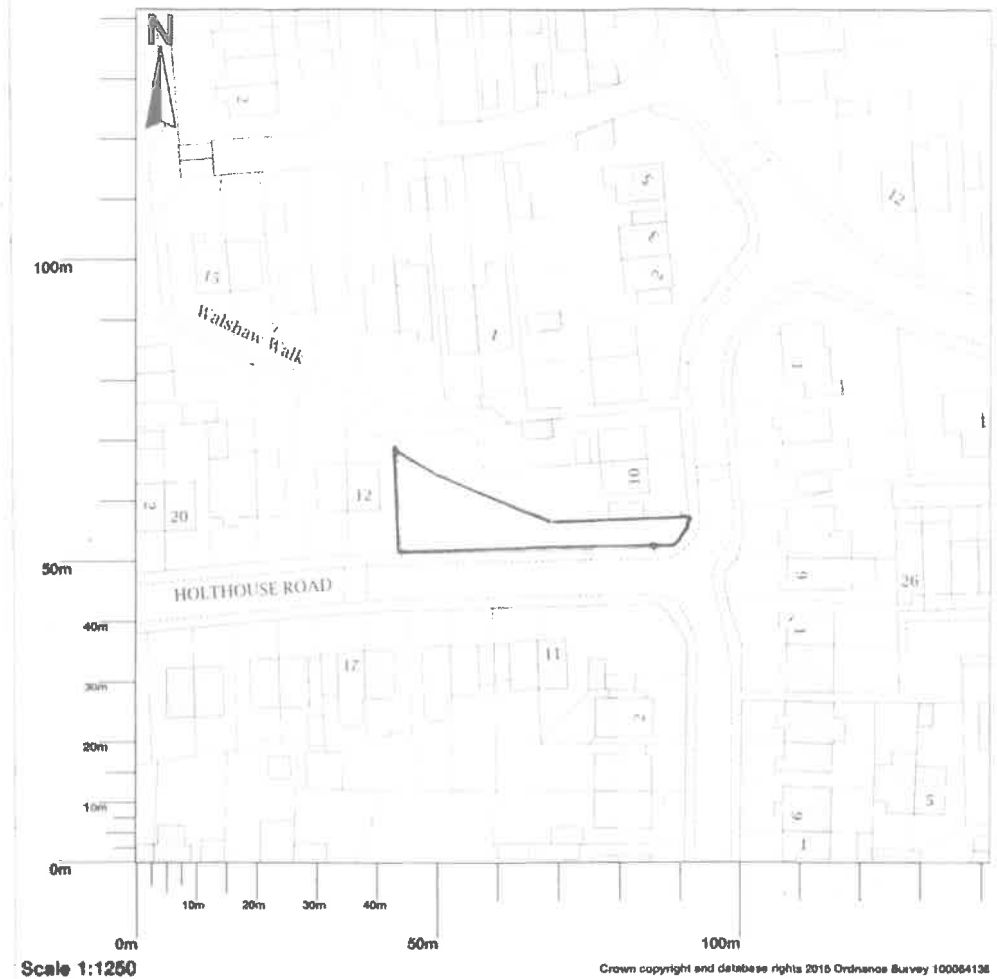


12 Holthouse Road, Tottington, Bury, BL8 3JP

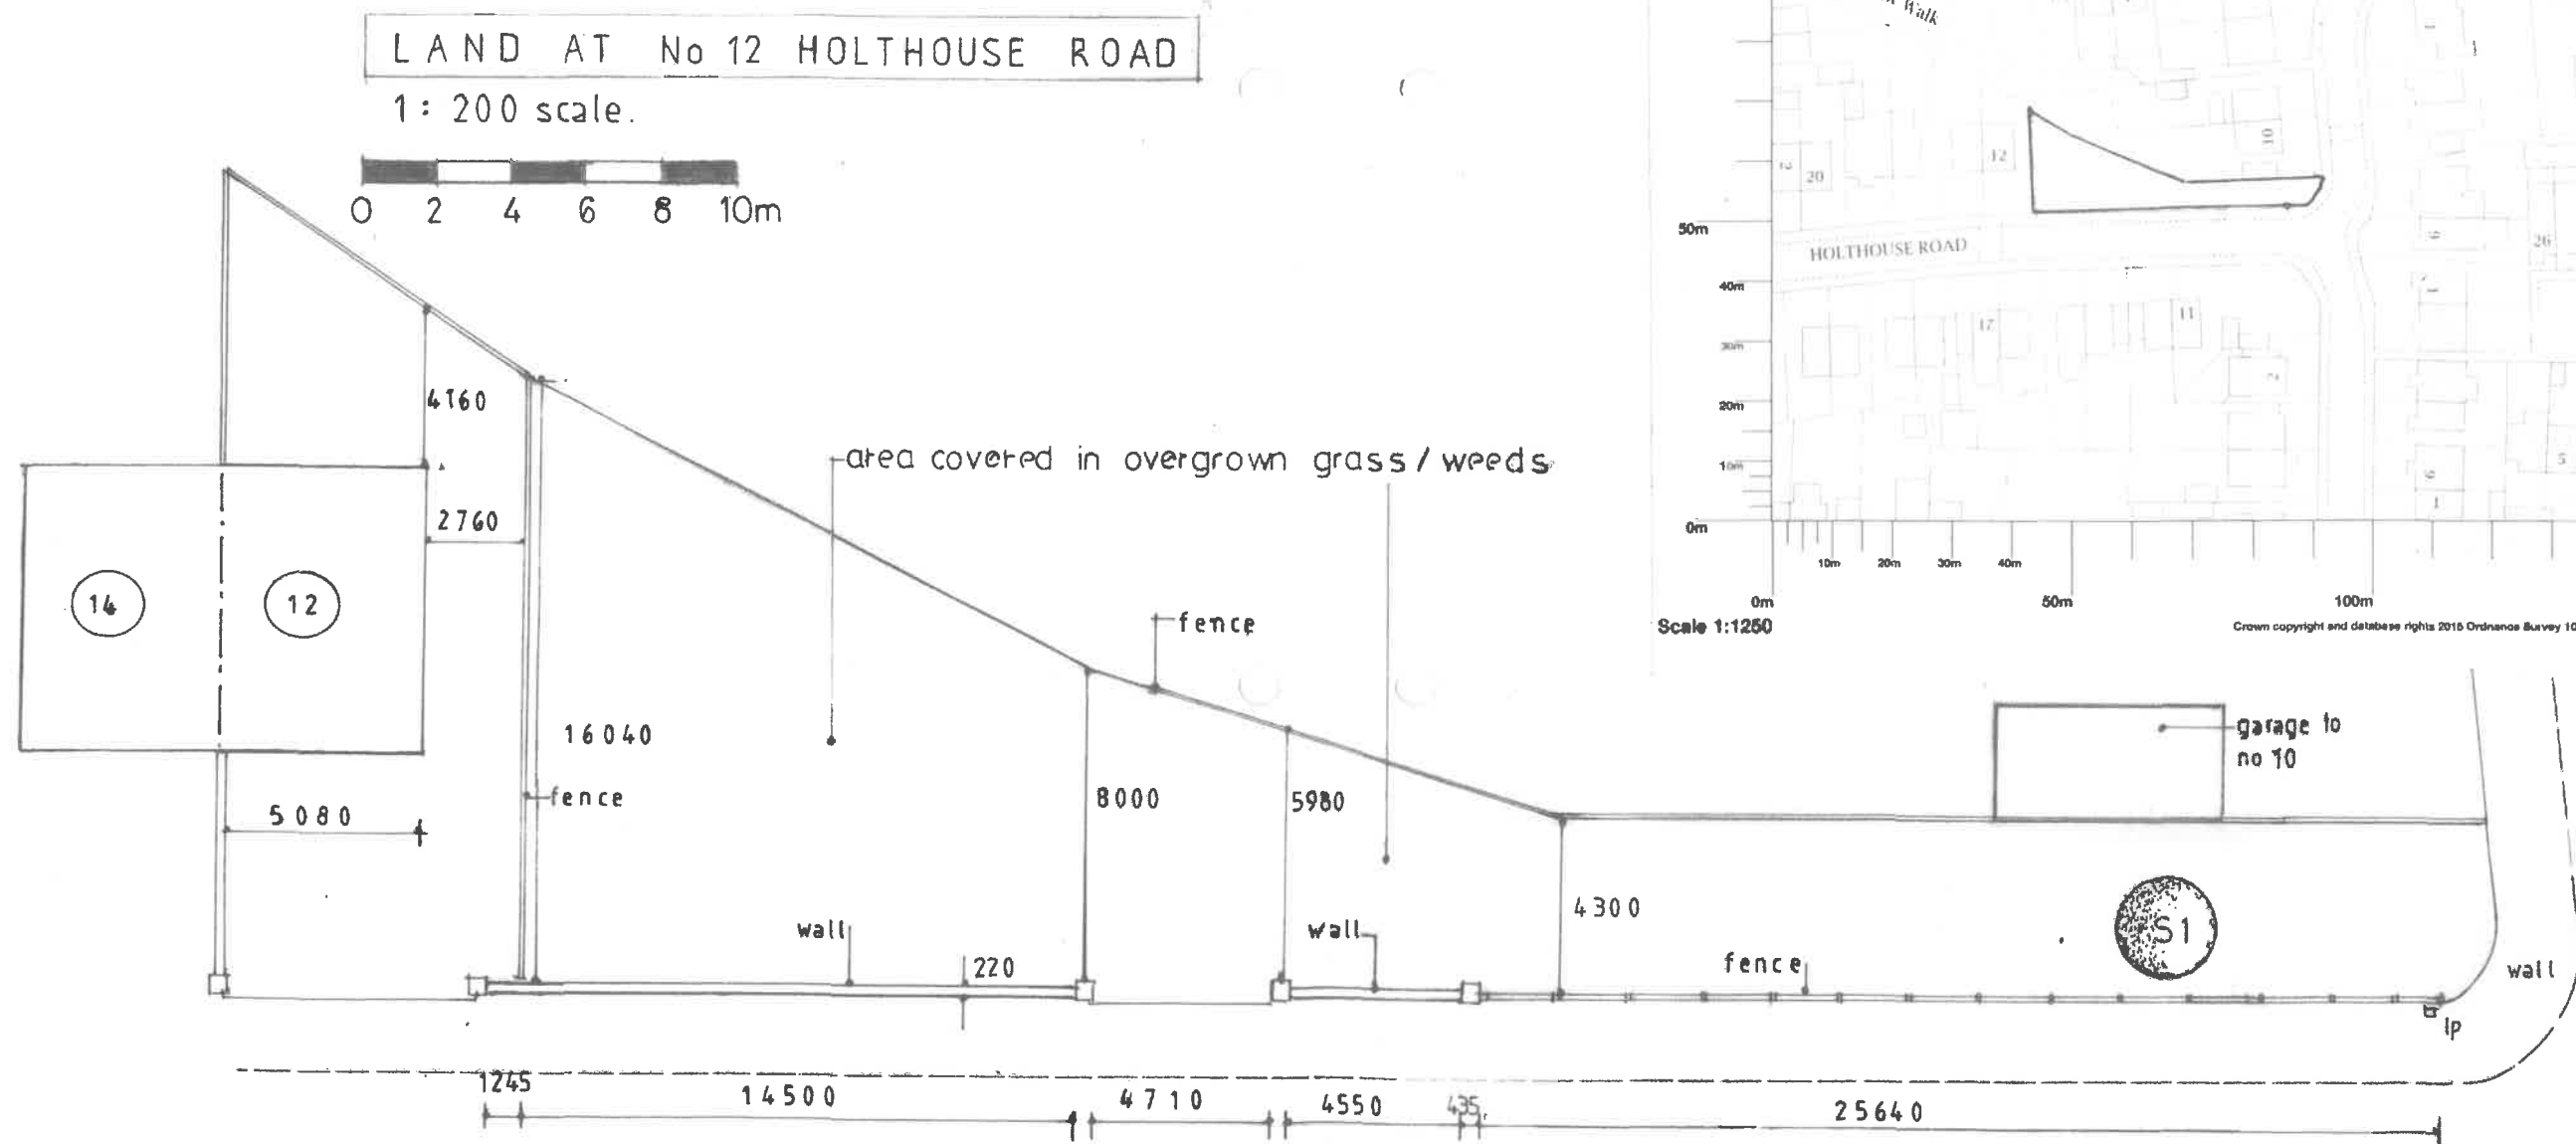

S1 - Rhododendron shrub ~ approx 2.4m spread
1.5m high.