



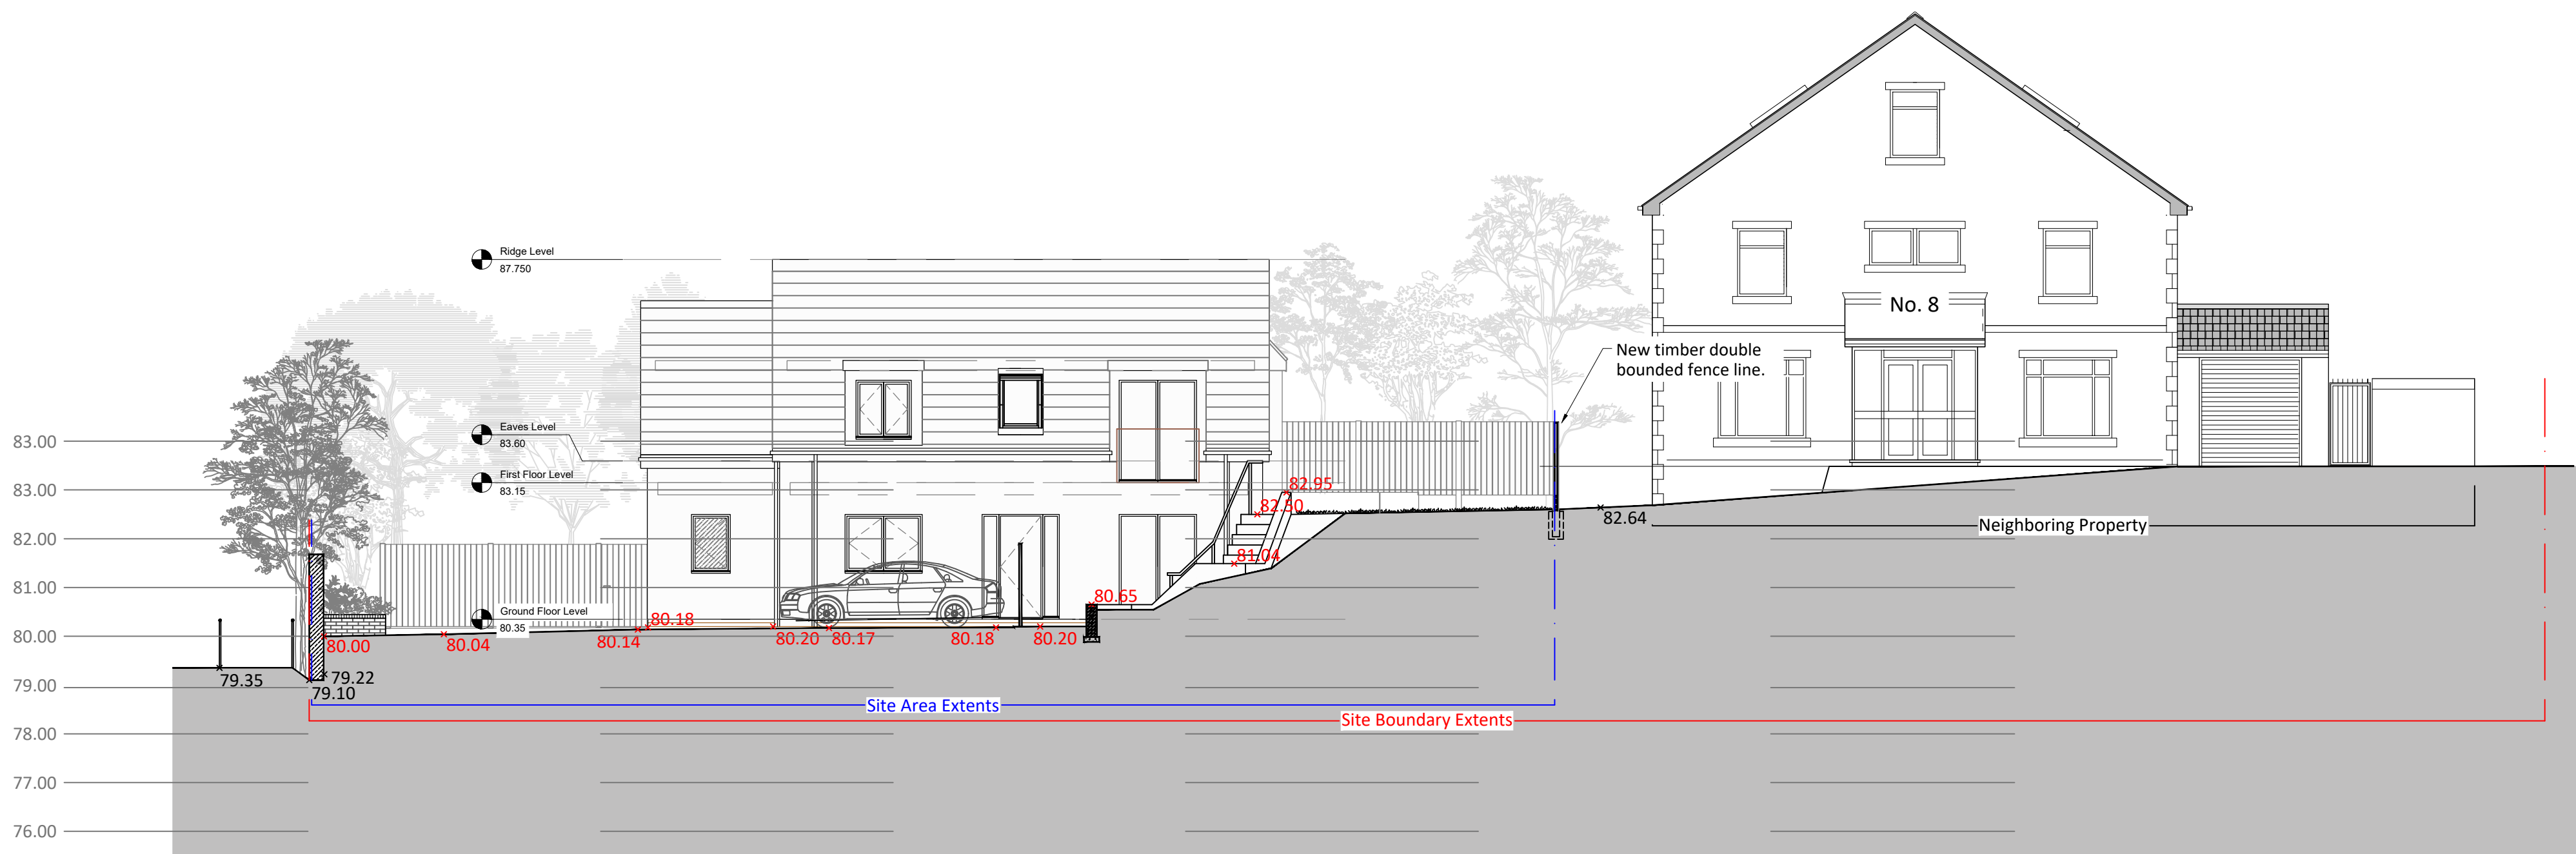

Section A-A

0m 2m 4m 6m 8m 10m


Scale Bar 1:100 @ A1

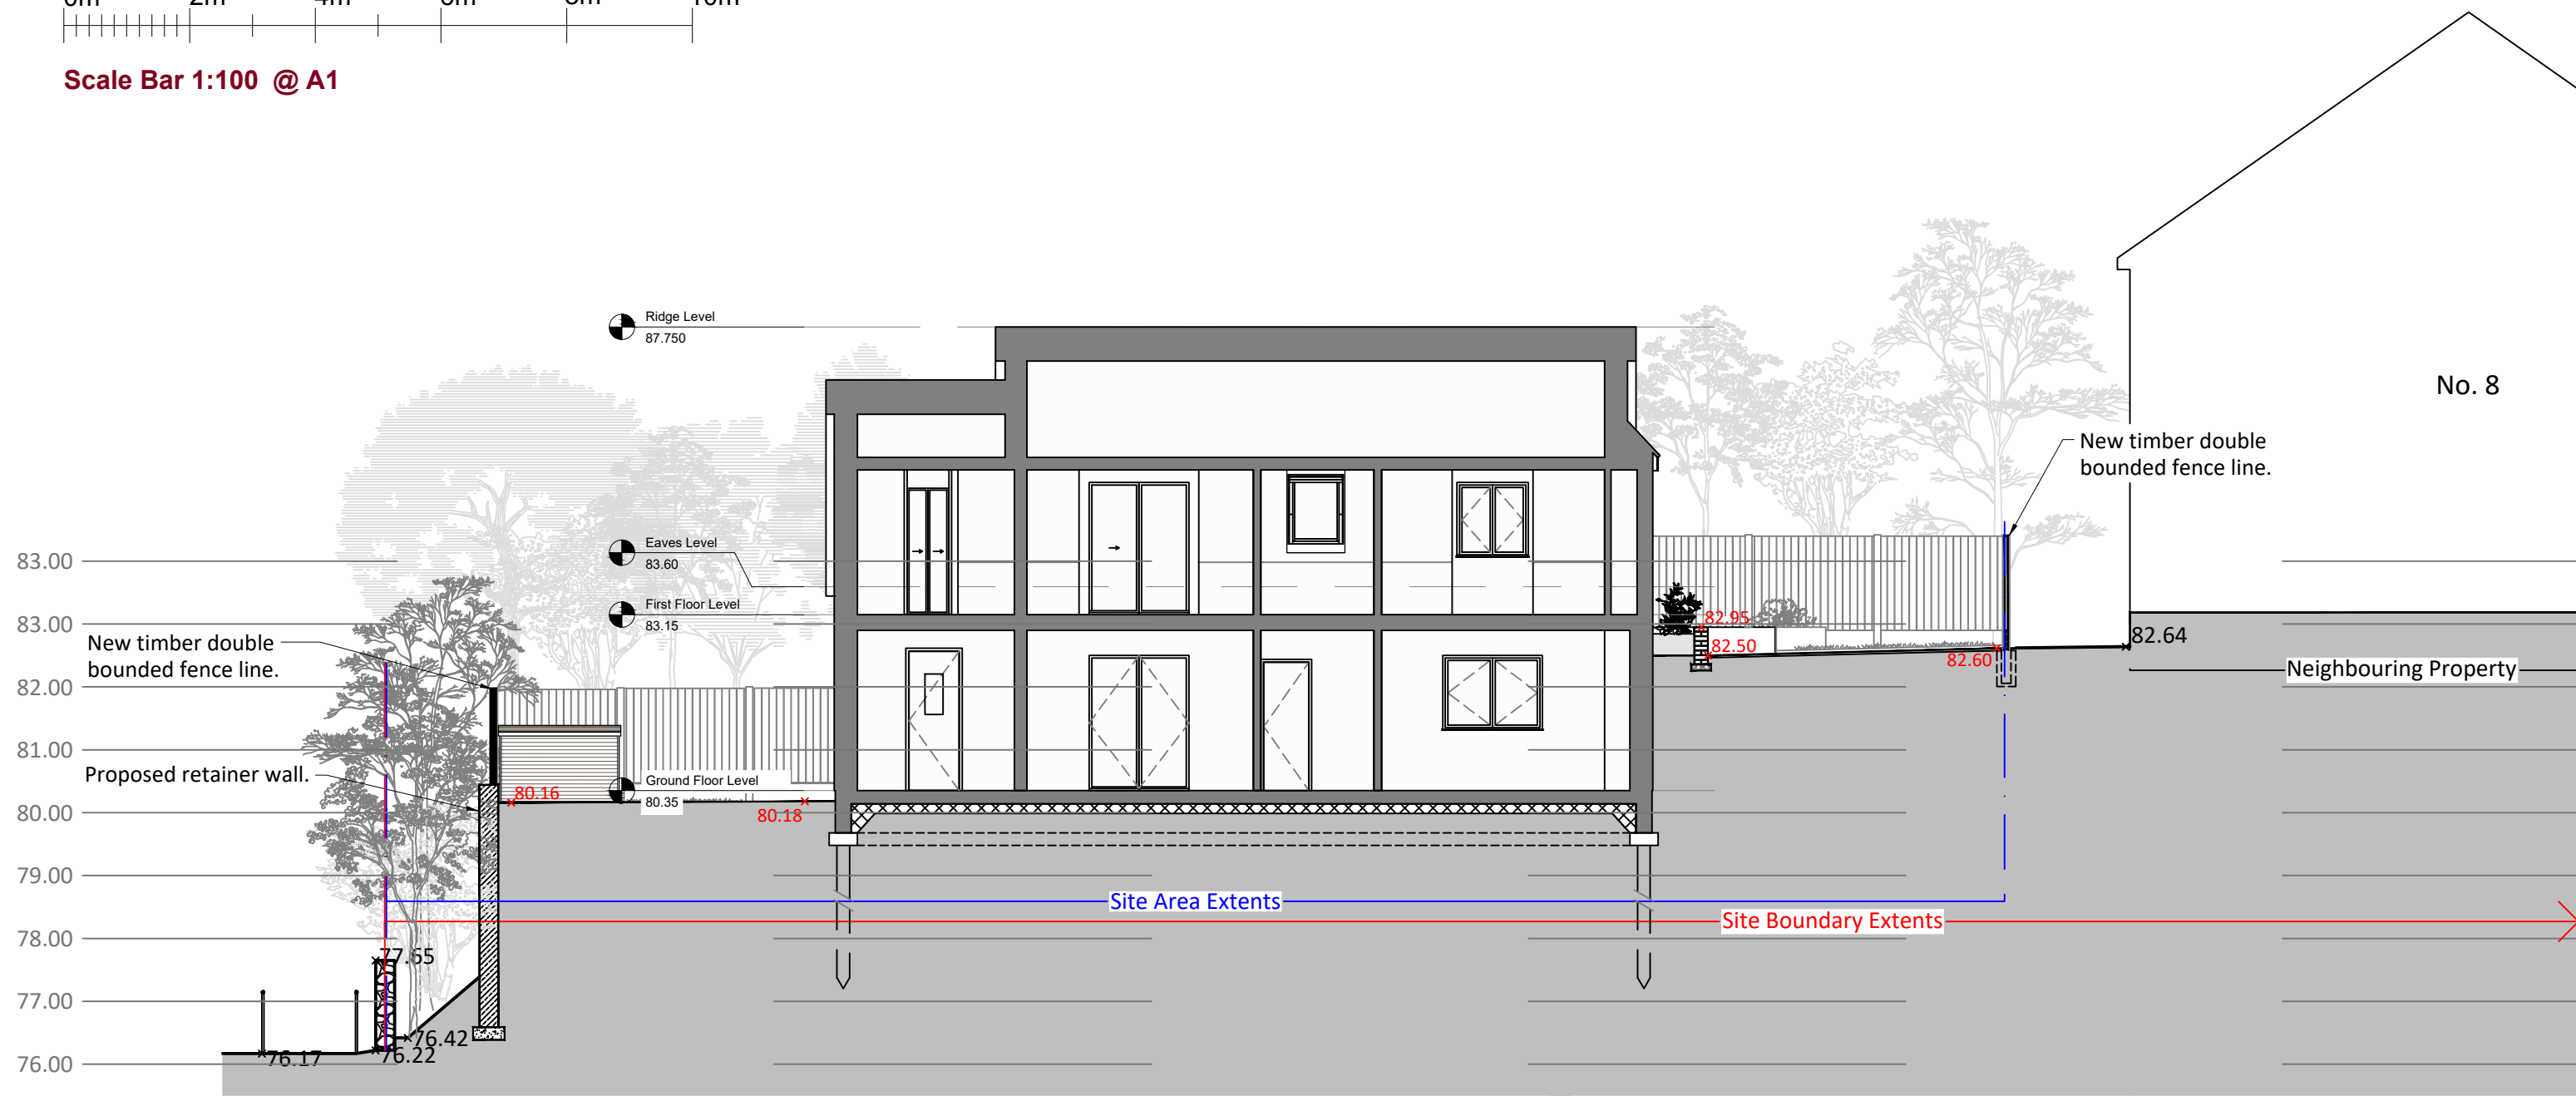

Section C-C

0m 2m 4m 6m 8m 10m

Scale Bar 1:100 @ A1

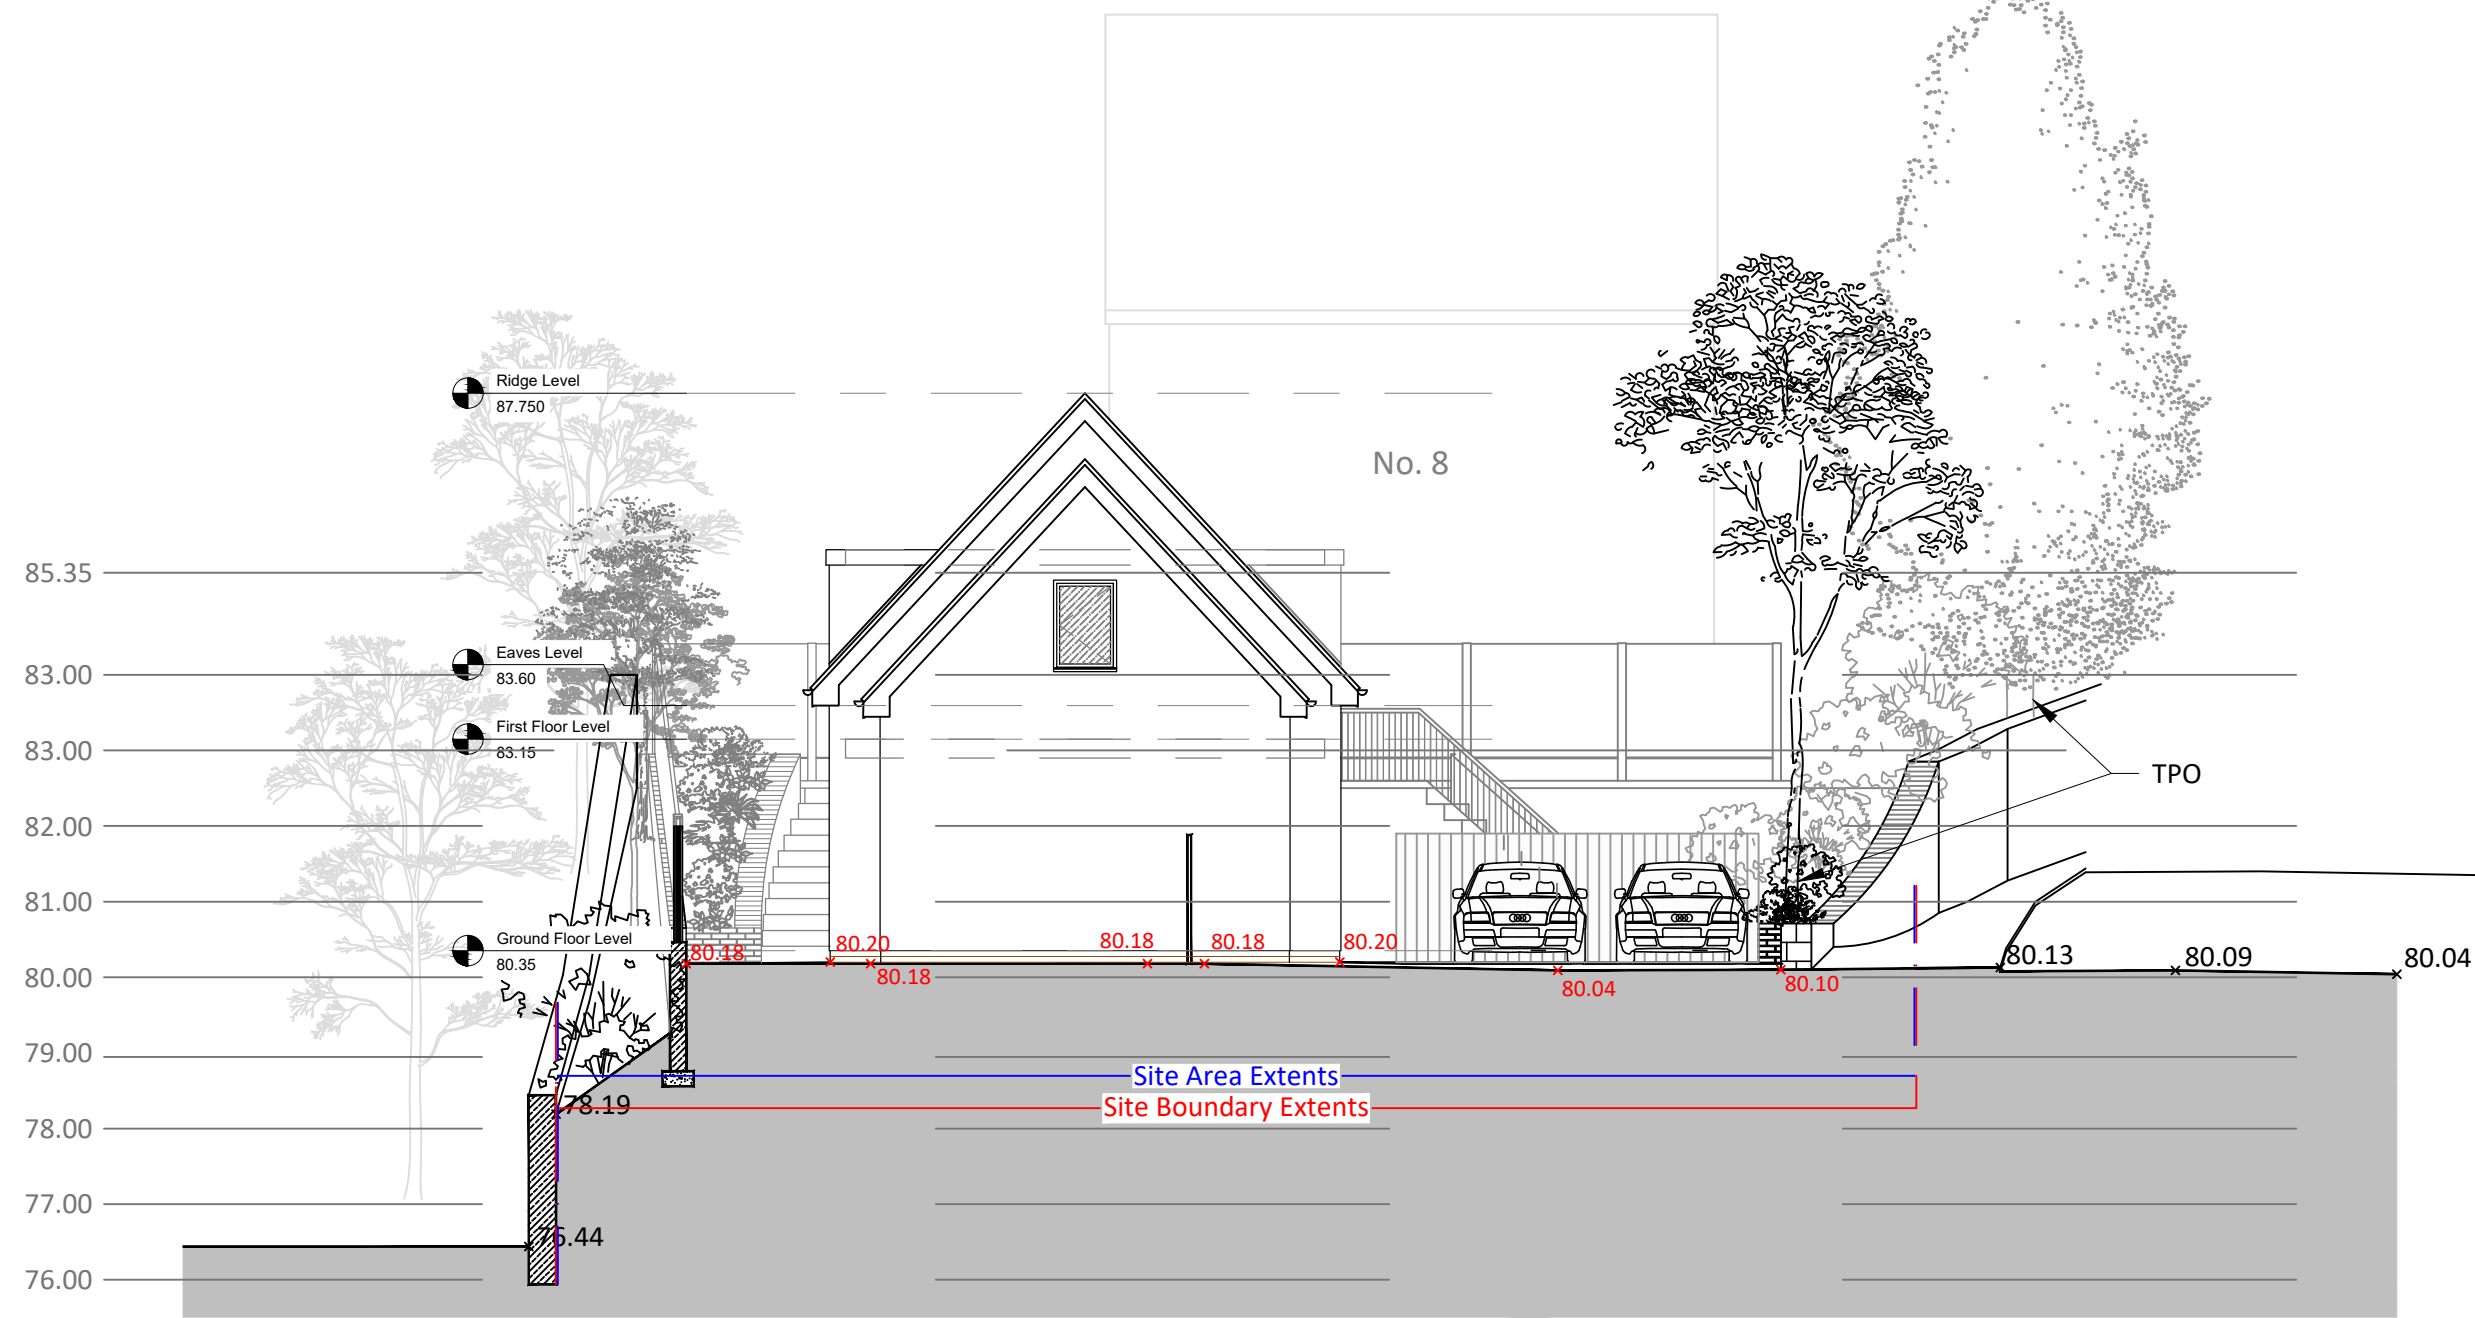

Section B-B

0m 2m 4m 6m 8m 10m


Scale Bar 1:100 @ A1



Proposed Site Sections

0m 10m 20m 30m 40m 50m

Scale Bar 1:500 @ A1

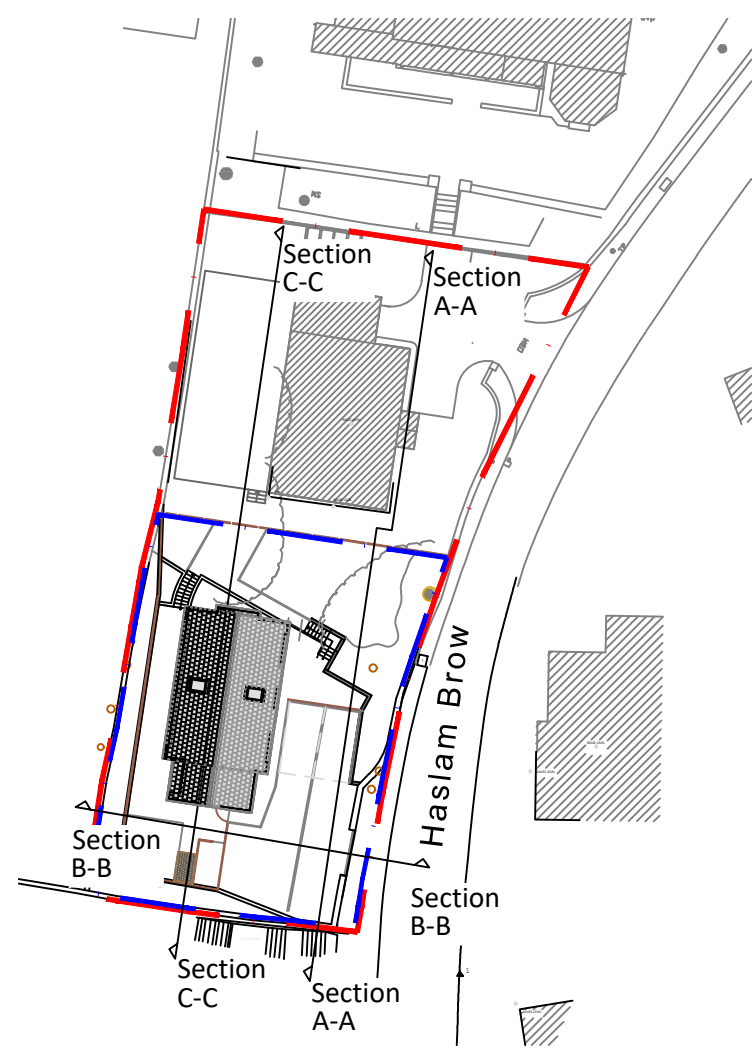

© This Drawing & Design is the copyright of Jenkins Design Services Ltd and should not be reproduced without written consent.

Contractors are to check all levels & dimensions on site prior to site works commencing & report discrepancies to the Designers.

DO NOT SCALE FROM THIS DRAWING

PLANNING

NOTES:-

Site boundary denoted with red line — equates to:-

934 m² / 0.0934 Hectares / 0.2308 Acres

Site area [TBD] denoted with blue line — equates to:-

480 m² / 0.048 Hectares / 0.1186 Acres

Key:-

× 80.31 Proposed Levels

× 80.31 Existing Levels

○ Tree Protection Order

D Minor amendments made following discussions with Planners. This includes driveway access gates omitted and windows on the western elevation reworked. CM TR 06.01.23

Rev	Description	By	Chk	Date
Project:	Haslam Brow			
Title:	Wells Street, Bury			
Client:	Proposed Site Sections			
Client:	LAL Shaheen Developments			
Drawn By:	CM	Checked By:	TR	on 25/05/21
Original Size:	A1	Project Number:	22065	
Drawing Number:	SI- XX-DR- A-1012	REV	D	



ARCHITECTURE INTERIOR PROJECT CDM BUILDING
DESIGN DESIGN MANAGEMENT ADVISOR CONSULTANCY

JENKINS DESIGN SERVICES LTD
6th FLOOR, 100-102, WELLS STREET, BURY, LANCASHIRE, SK3 7JN
E: T&M@JENKINS-DESIGN.CO.UK