


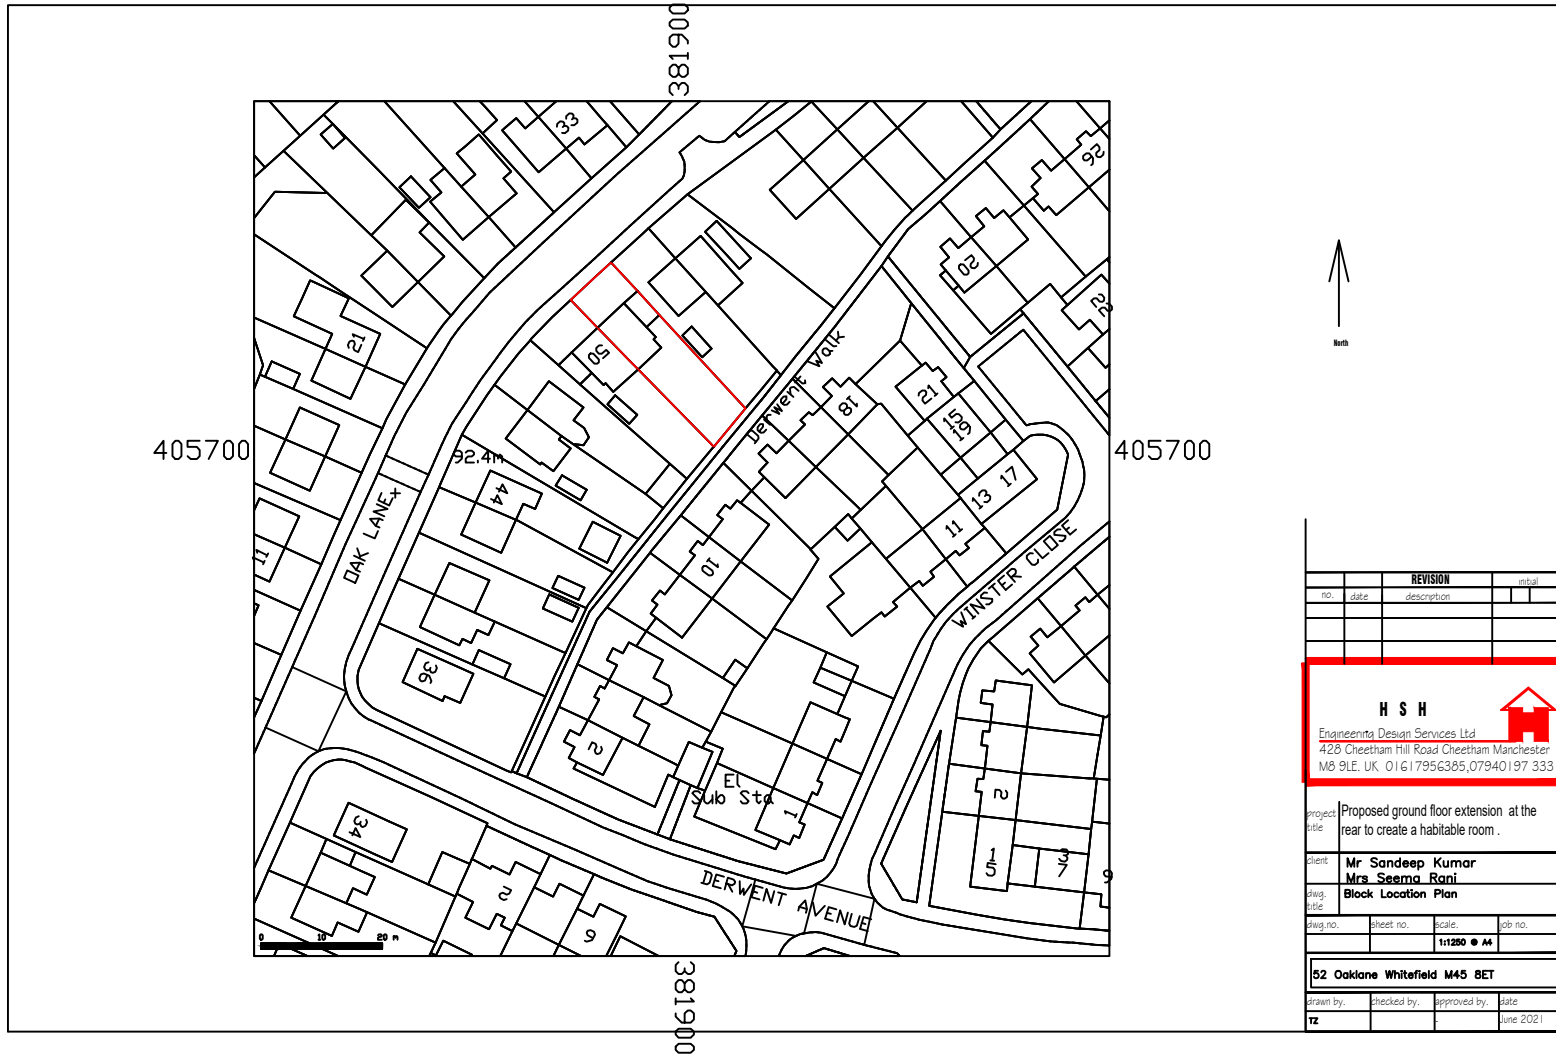

| REVISION |      |             |         |
|----------|------|-------------|---------|
| no.      | date | description | initial |
|          |      |             |         |
|          |      |             |         |
|          |      |             |         |
|          |      |             |         |

H S H

Engineers Design Services Ltd  
428 Cheetham Hill Road Cheetham Manchester  
M8 9LE. UK. 0161 7956385; 07940197333

|               |                                                                         |        |         |
|---------------|-------------------------------------------------------------------------|--------|---------|
| project title | Proposed ground floor extension at the rear to create a habitable room. |        |         |
| client        | Mr Sandeep Kumar<br>Mrs Seema Rani                                      |        |         |
| dwg. title    | Block Location Plan                                                     |        |         |
| dwg. no.      | sheet no.                                                               | scale  | job no. |
|               |                                                                         | 1:1250 | A4      |

52 Oaklane Whitefield M45 BET

|          |            |             |           |
|----------|------------|-------------|-----------|
| drawn by | checked by | approved by | date      |
| TZ       |            |             | June 2021 |