



PLANNING

| REV | DESCRIPTION        | INTL | CHK | DATE     |
|-----|--------------------|------|-----|----------|
| A   | for client comment | MV   | TW  | 14.10.21 |
| B   | planning issue     | MV   | TW  | 25.10.21 |

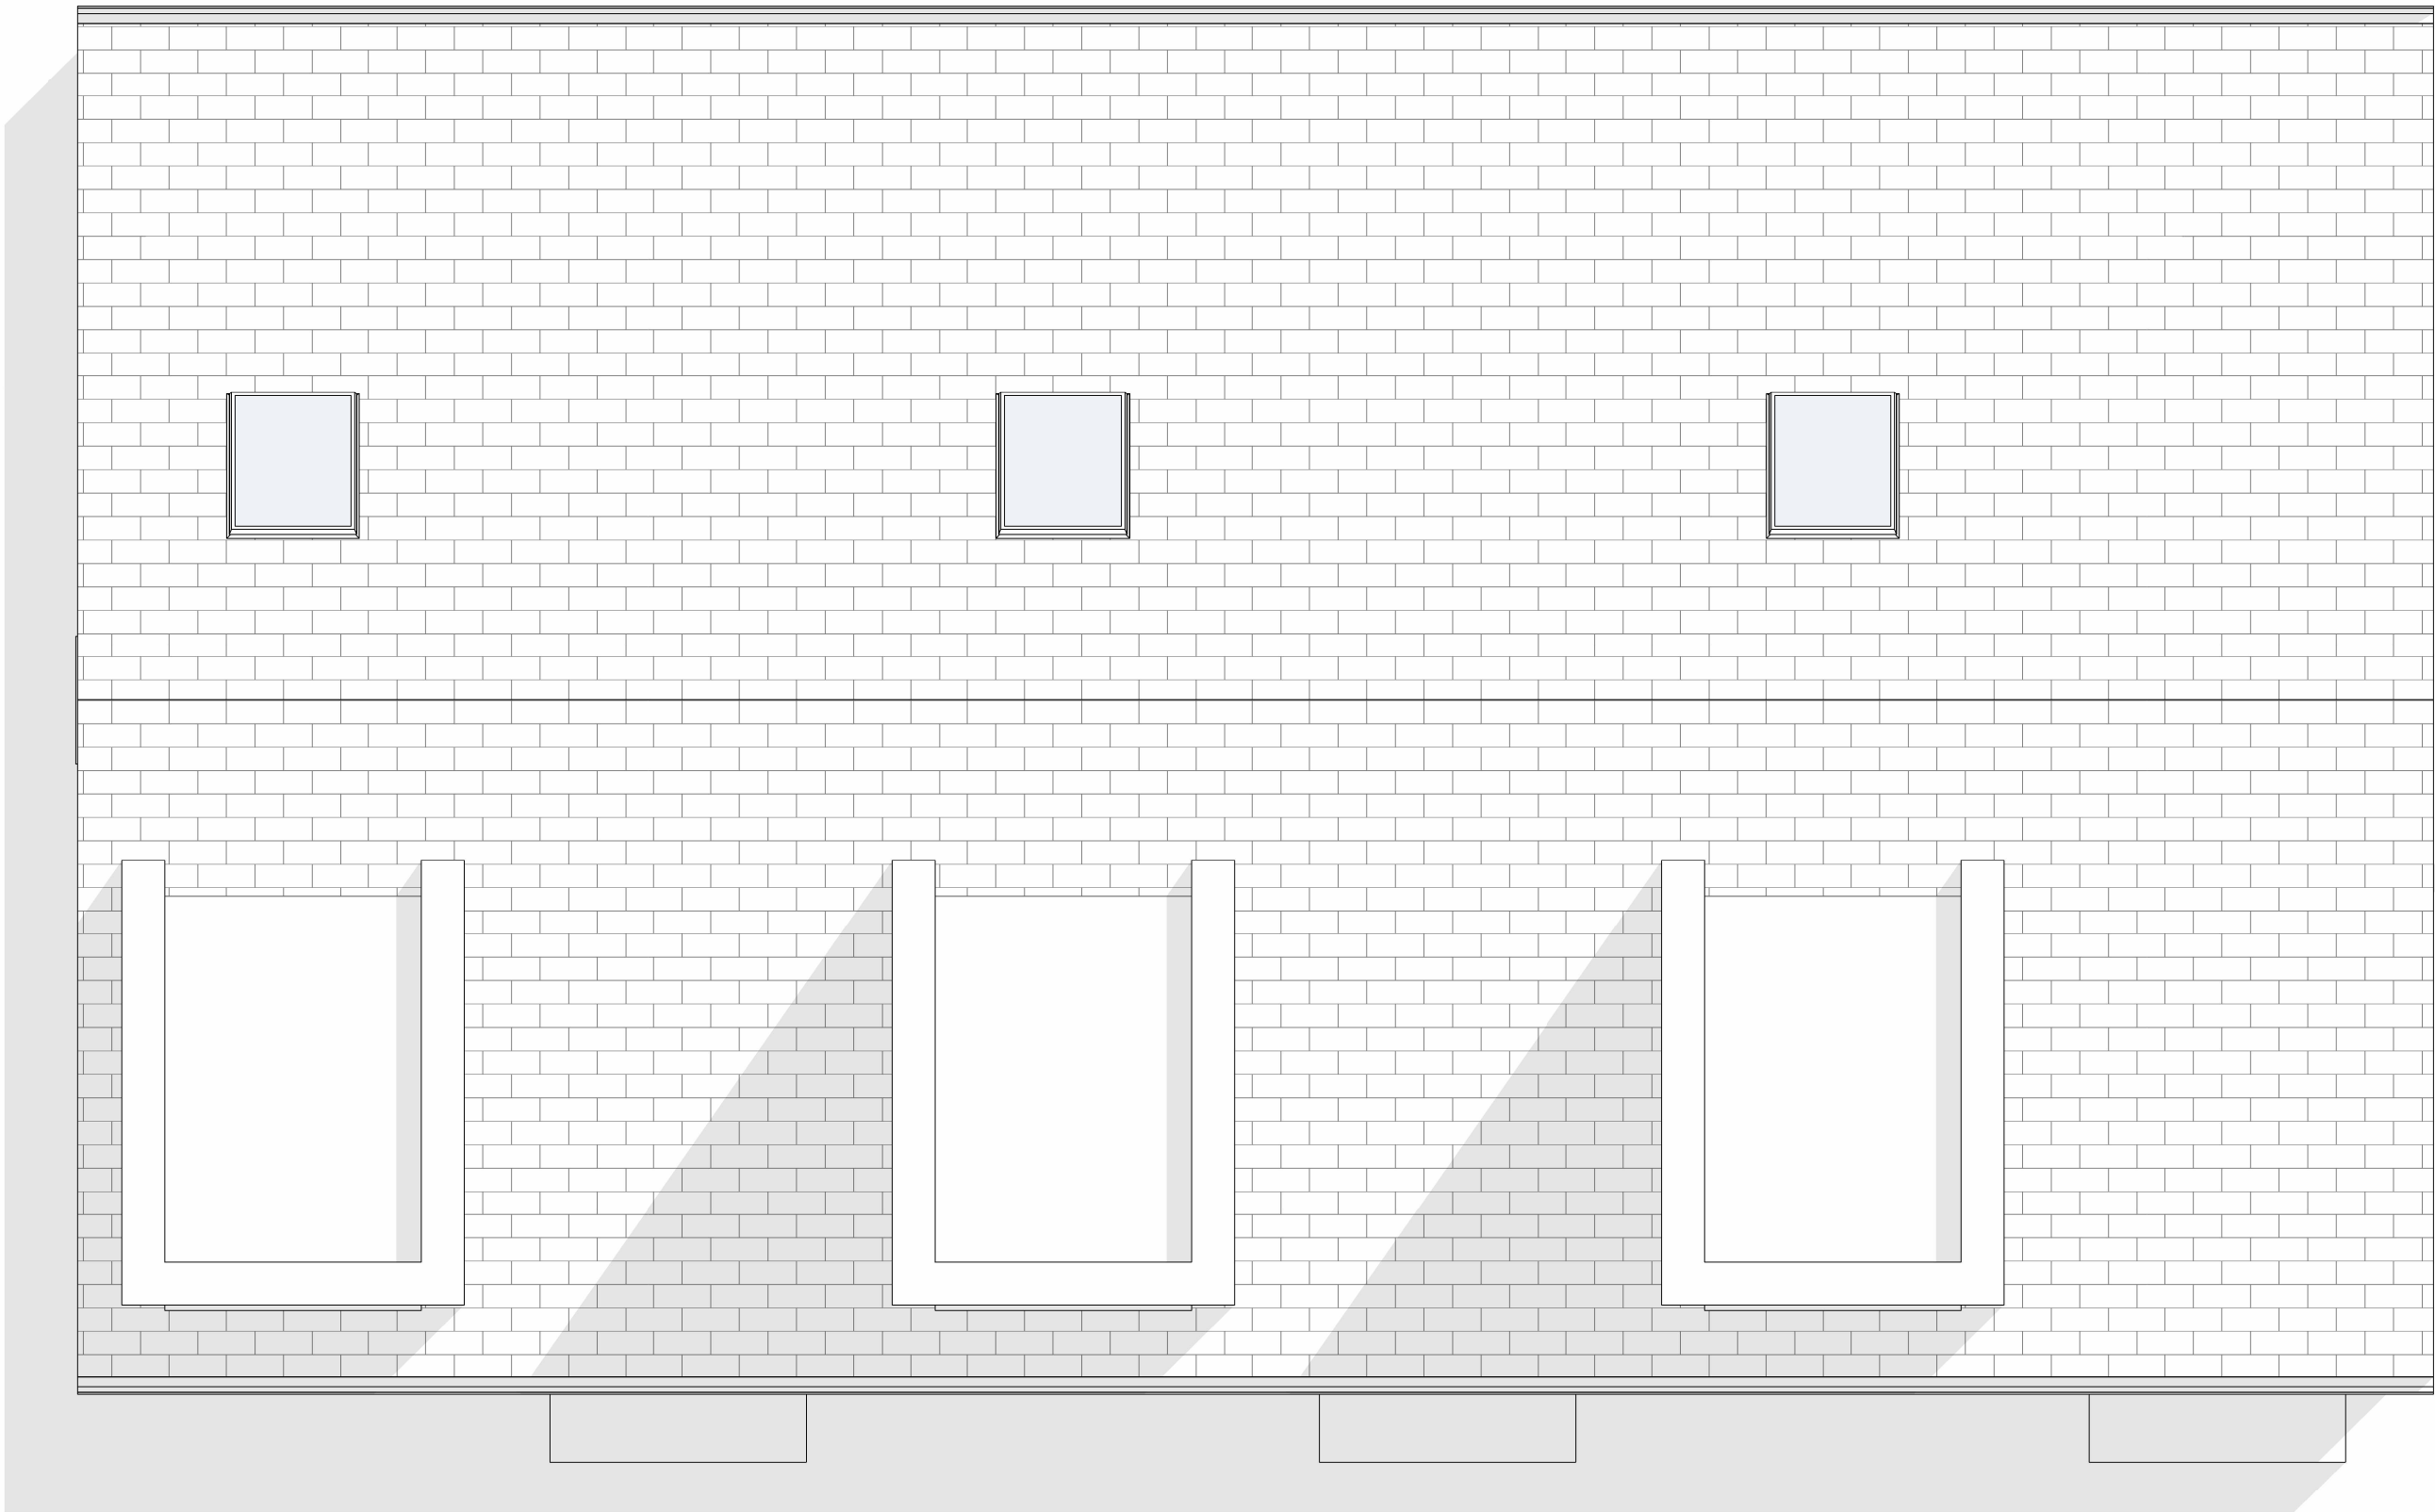

Roof Plan - Plot 3-5 & 6-8

1 : 50

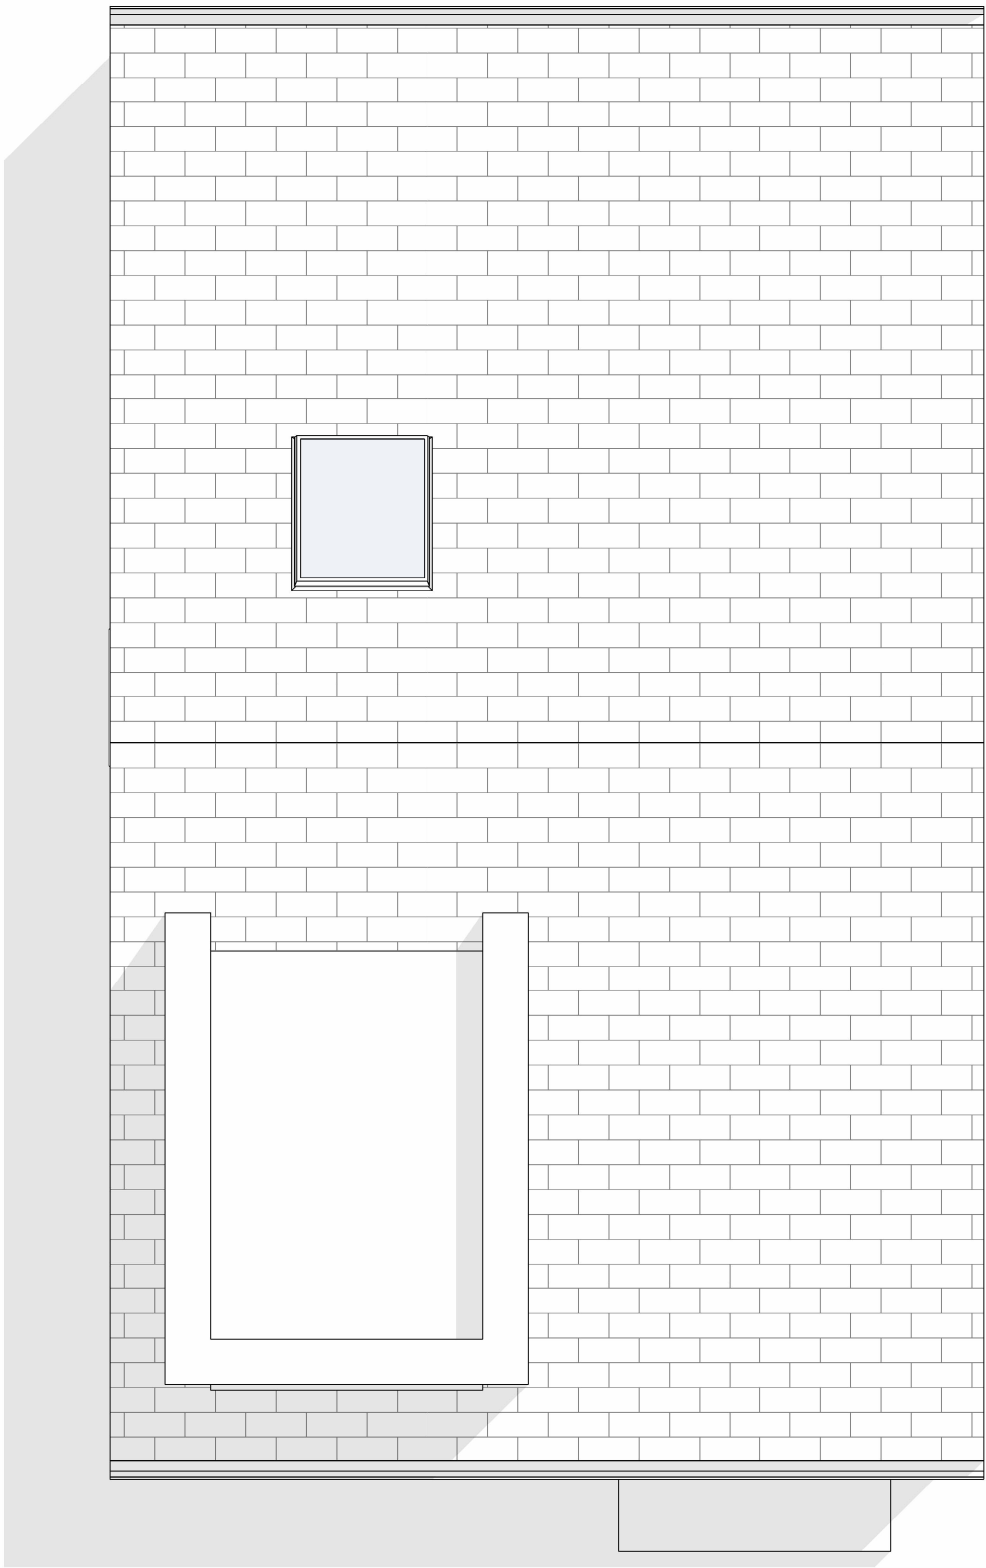

Roof Plan - Plot 1 & 2

1 : 50