



Front Elevation @ 1:50




Side Elevation @ 1:50




Rear Elevation @ 1:50

- Materials Schedule
- 1 - Natural Stone, colour buff, to best match existing (mortar colour to be natural).
 - 2 - uPVC Doubled Glazed Window/Door to match existing. Frame colour to be white.
 - 3 - Aluminium Gutters & Downpipes (or similar approved).
 - 4 - Slate Roof Tiles (Colour grey blue, best to match existing roof tiles).
 - 5 - Natural stone jamb and head detail.
 - 6 - Garage Door, (exact finish t.b.c)
 - 7 - Fascia board, (exact finish t.b.c)

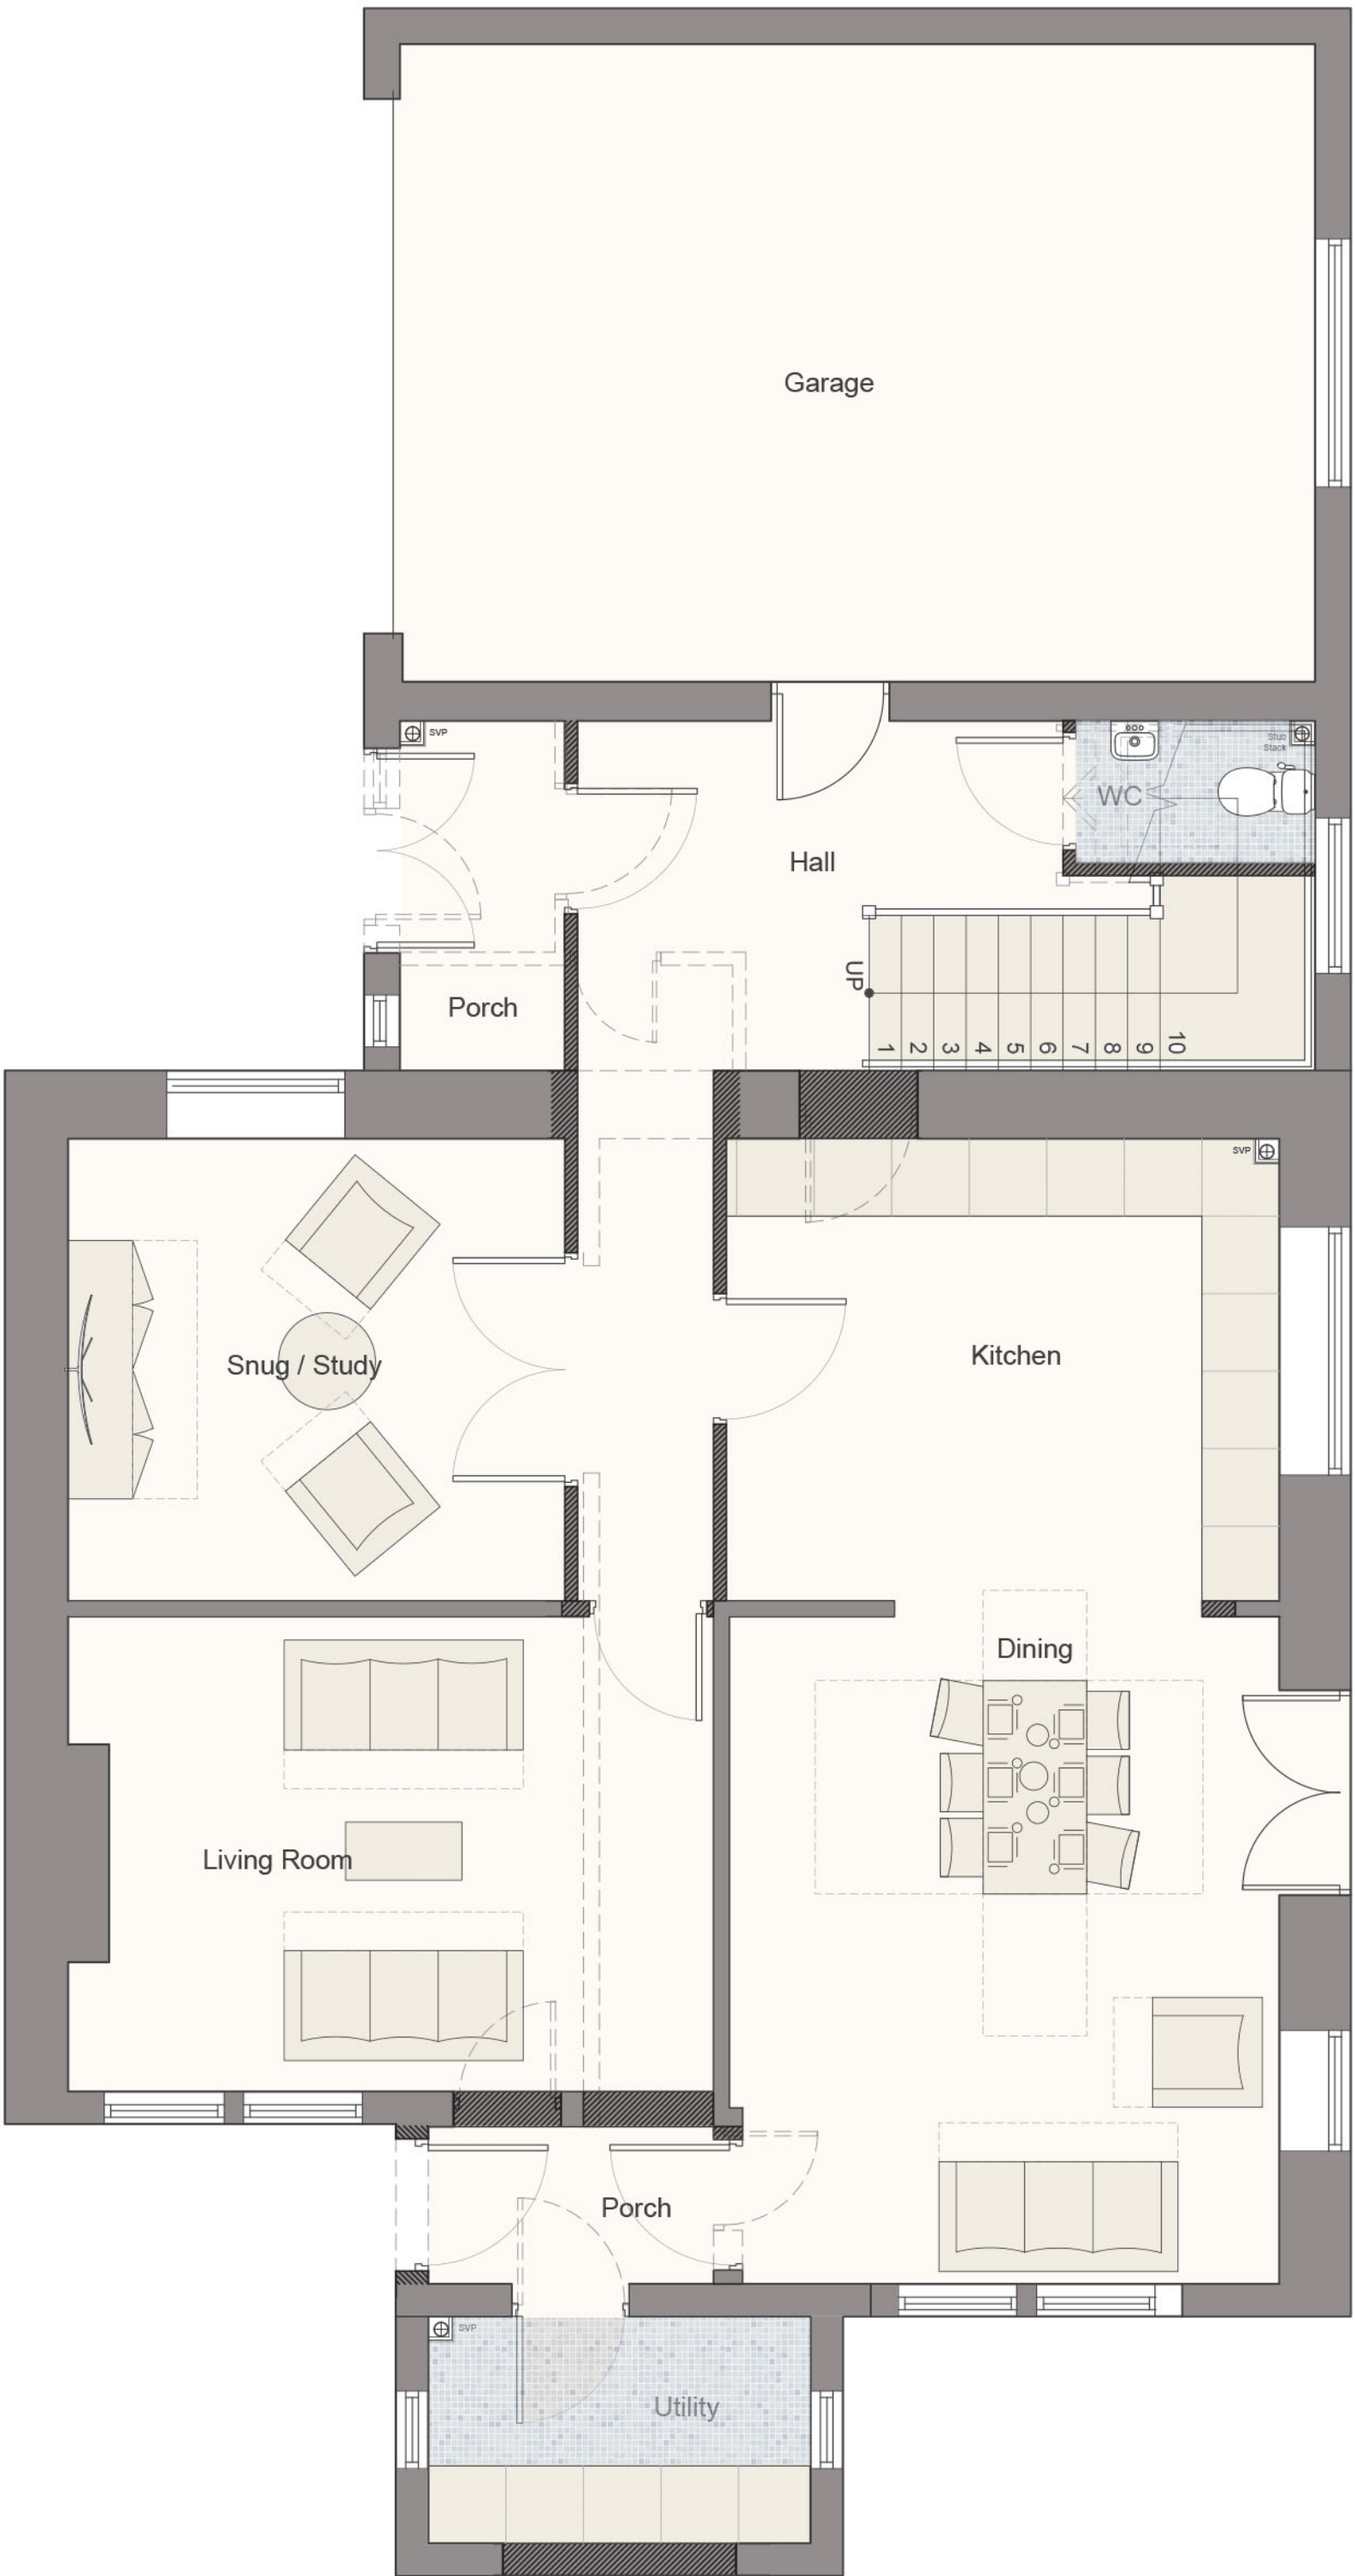

Ground Floor Plan @ 1:50

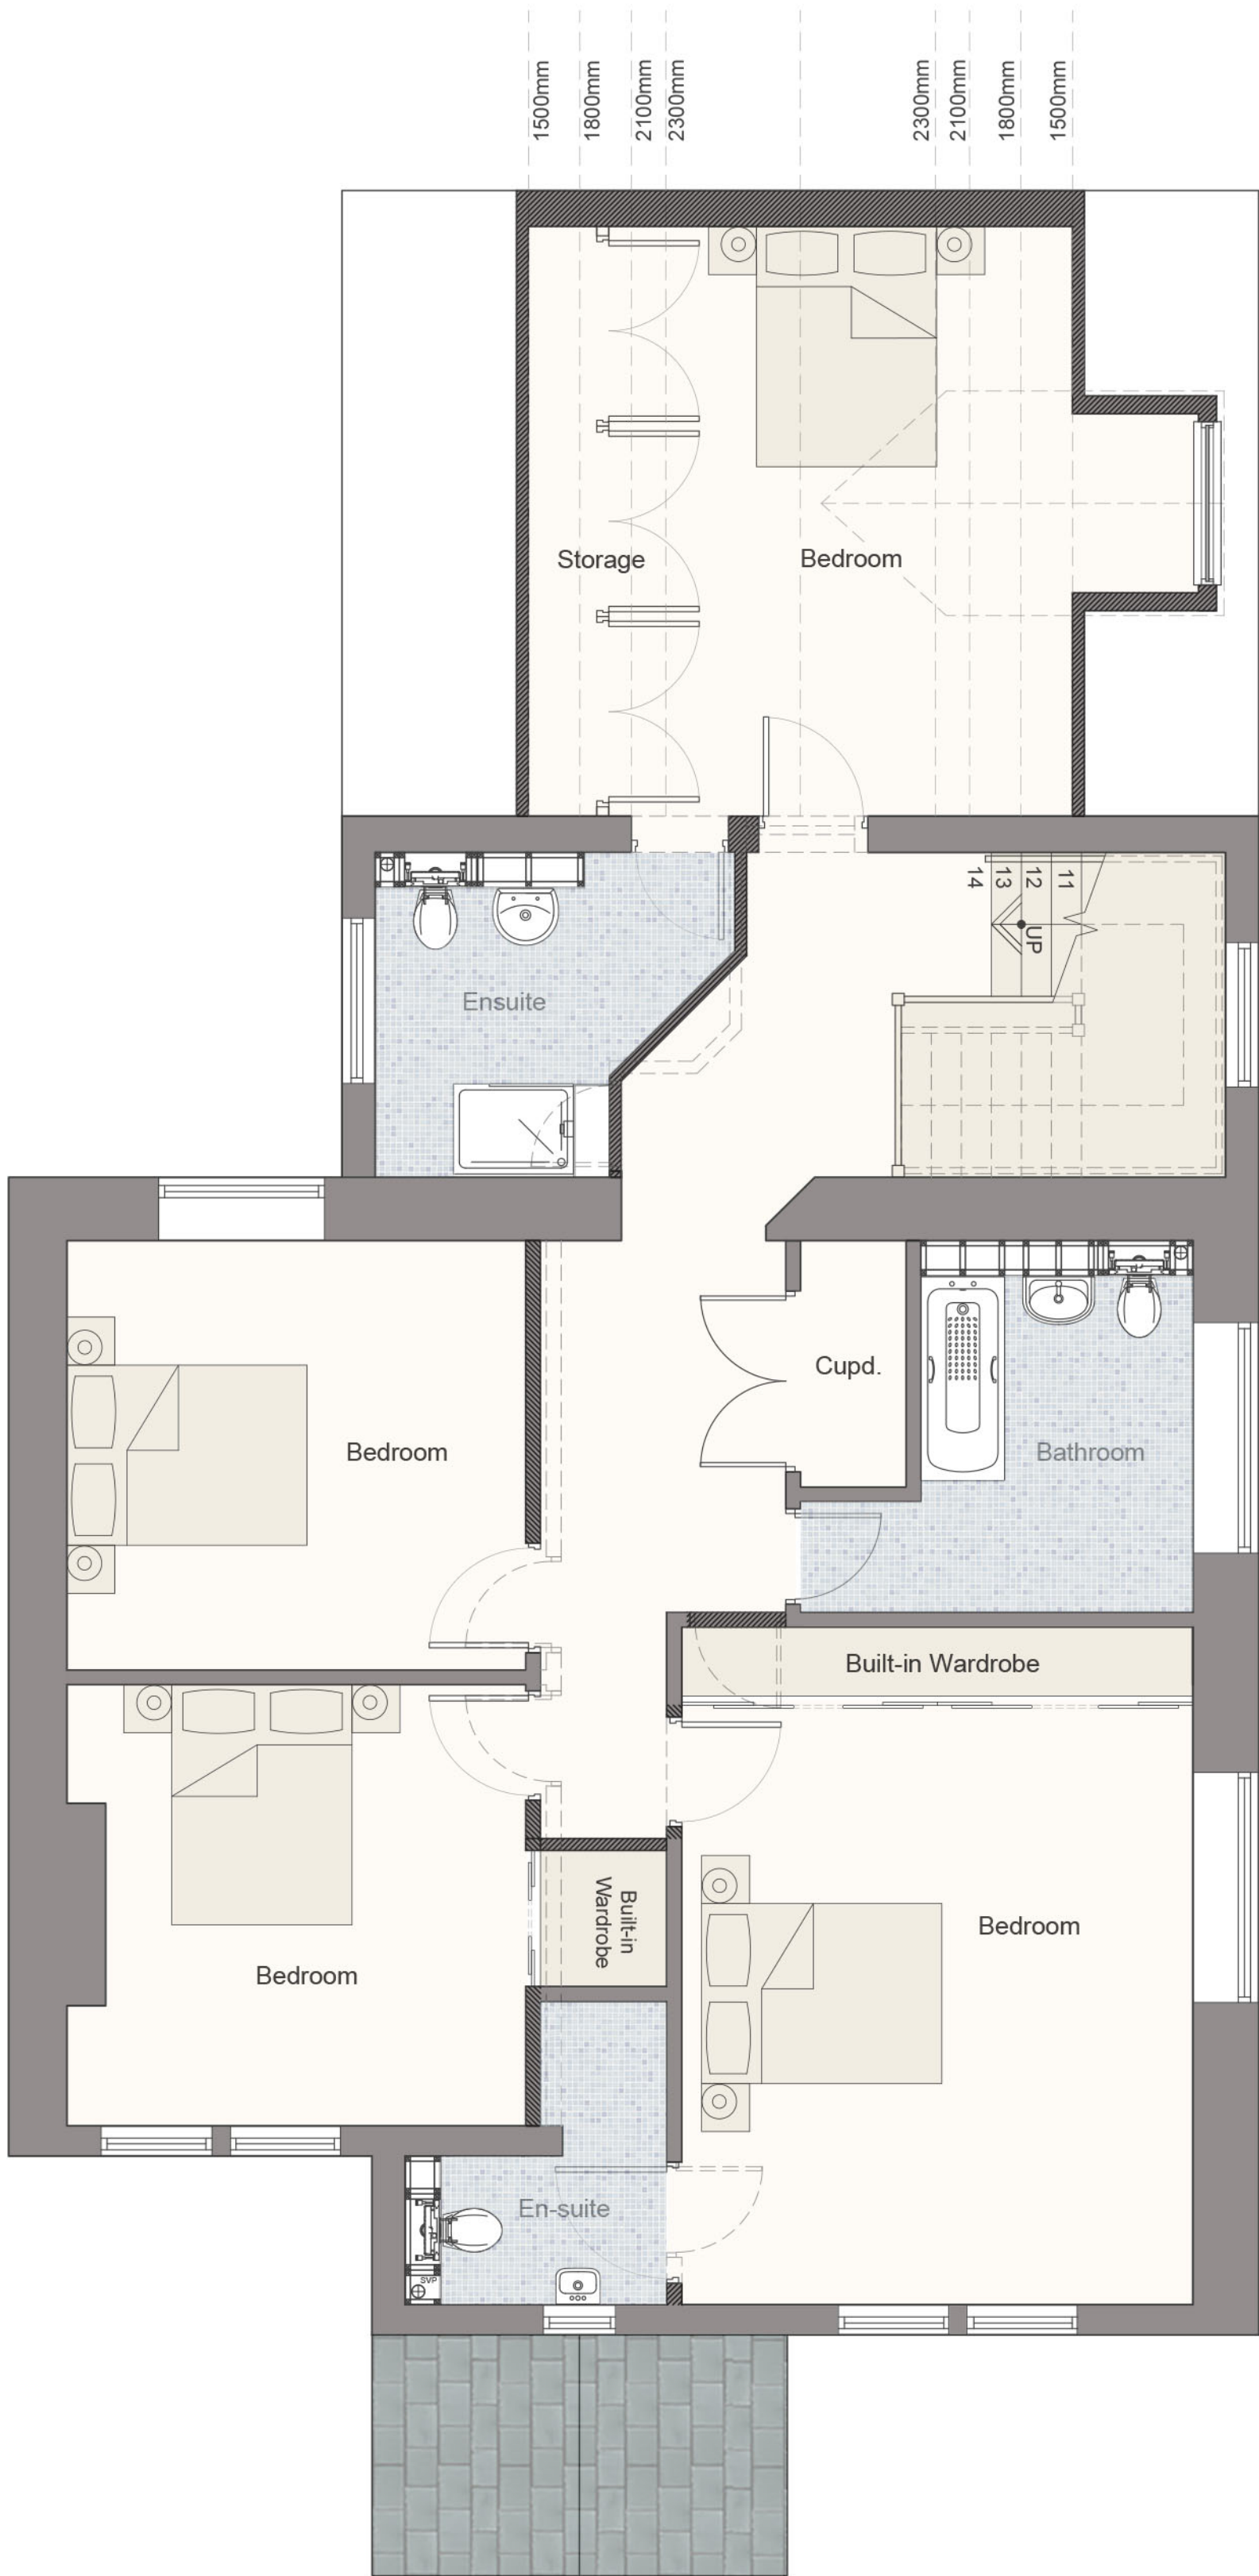

First Floor Plan @ 1:50



Side Elevation @ 1:50